PROJECT ID 6240-29-71
S MAIN STREET, V OF BLACK CREEK
CTH B - BURDICK STREET
WIS 47
OUTAGAMIE COUNTY

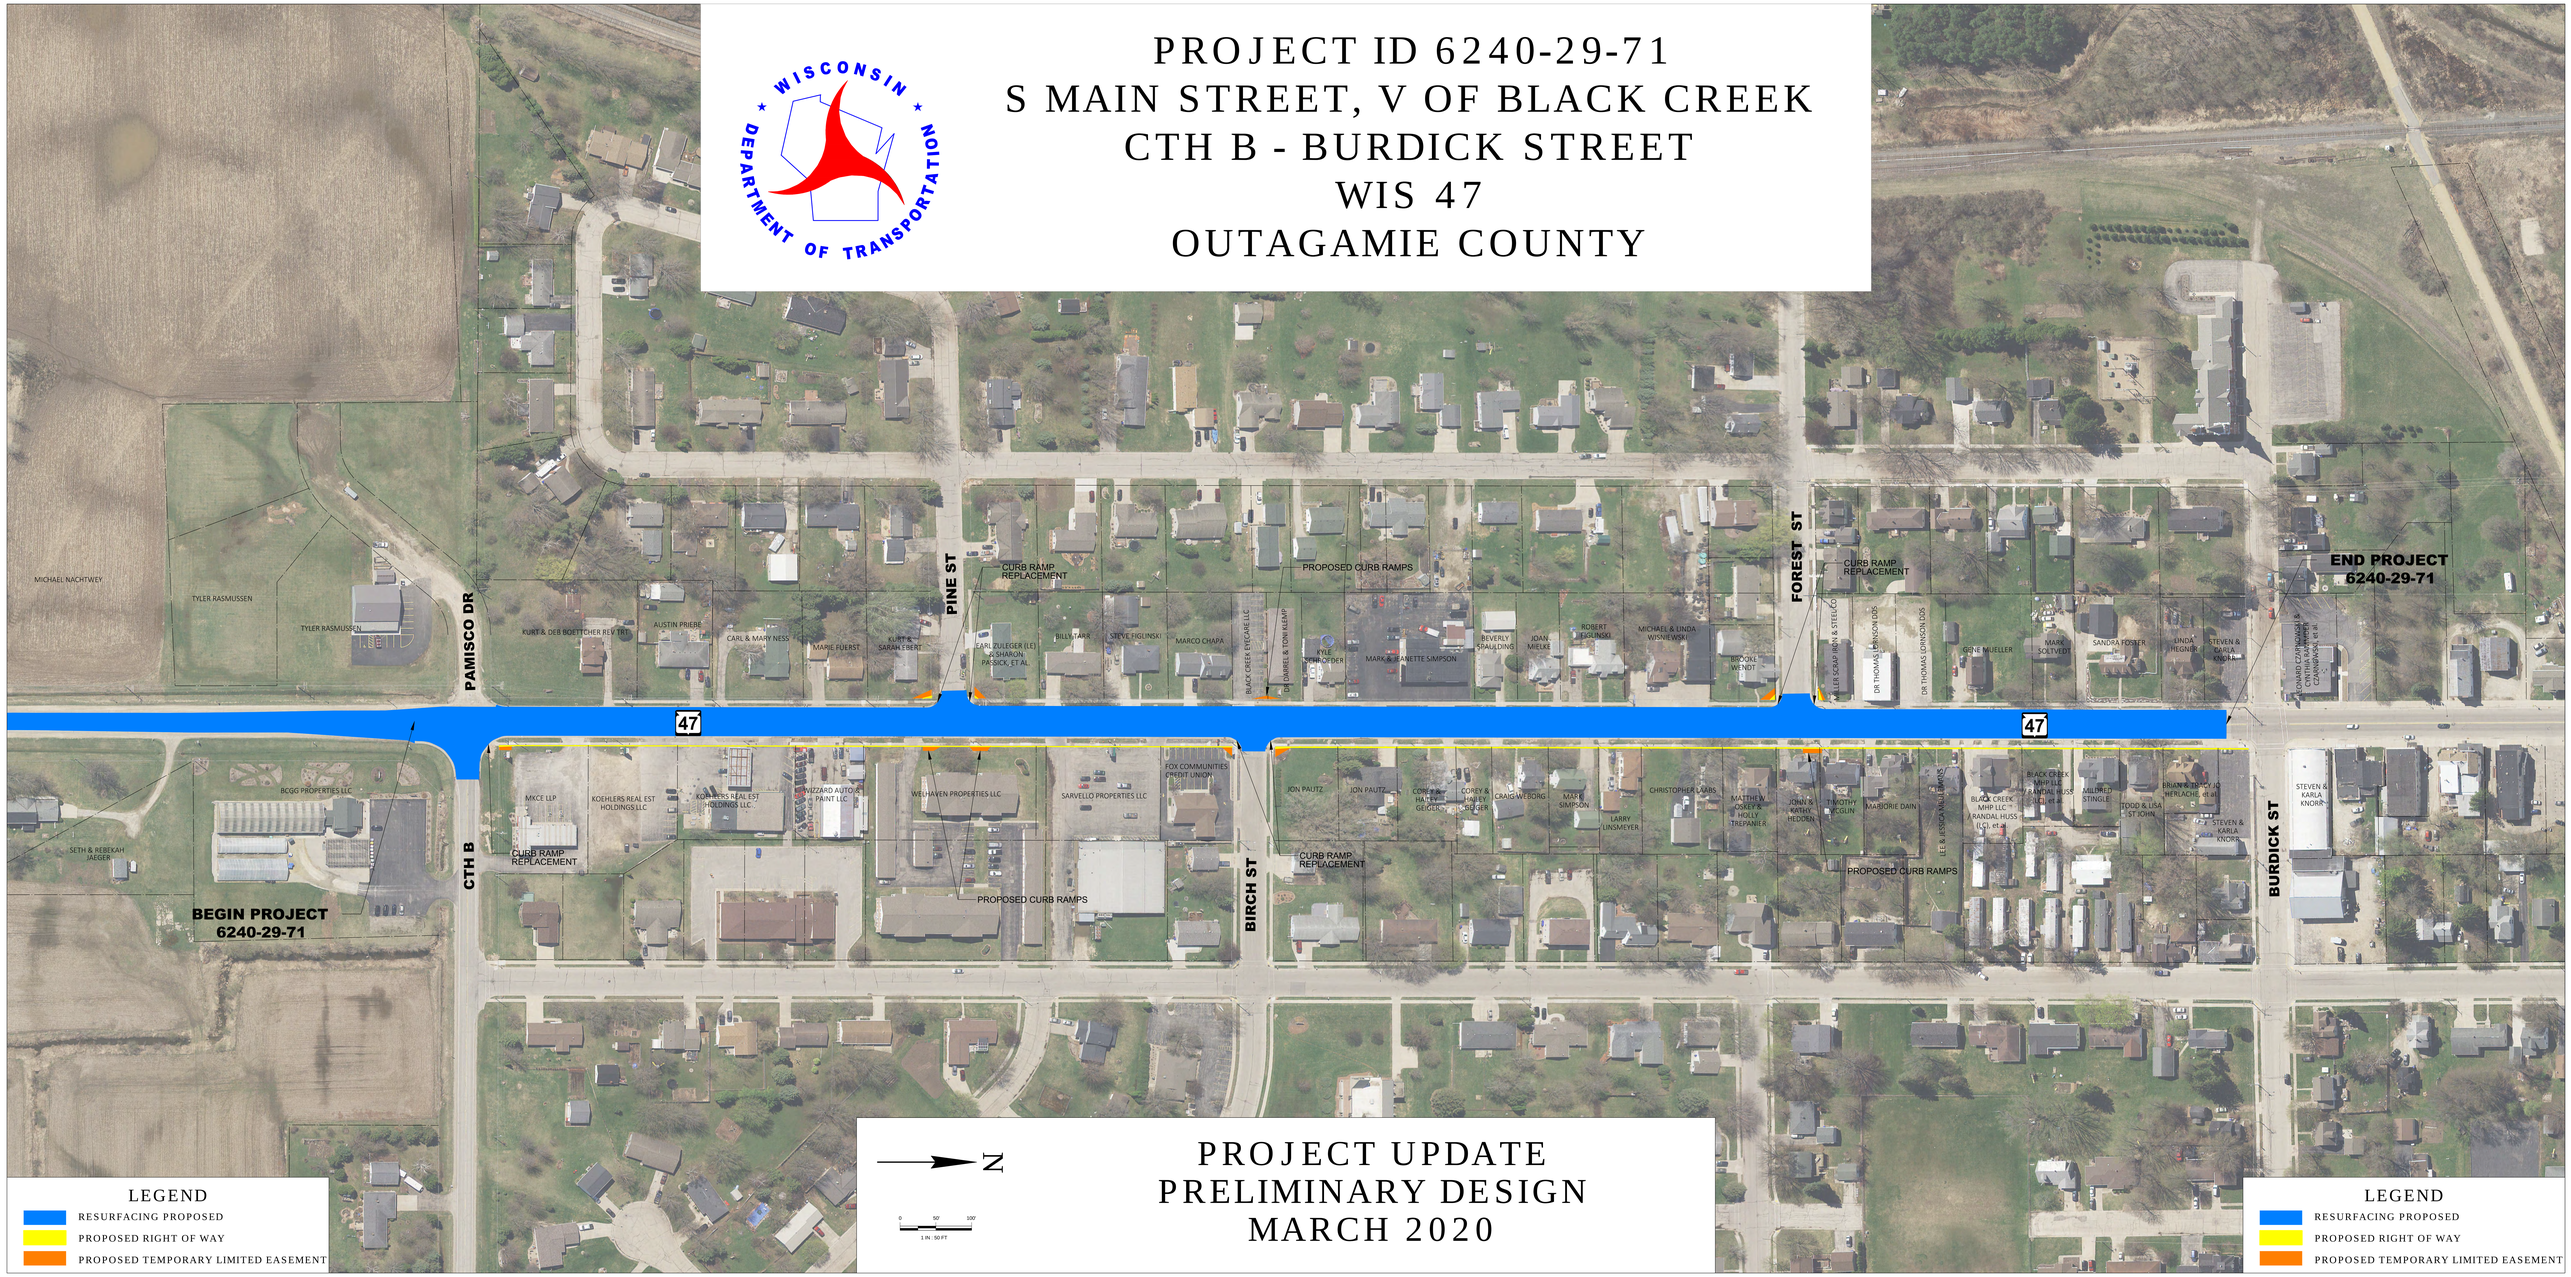

PROJECT UPDATE
PRELIMINARY DESIGN
MARCH 2020