PROJECT ID 6240-22-71
APPLETON - BLACK CREEK
CTH JJ - CTH B
WIS 47
OUTAGAMIE COUNTY

WISCONSIN DEPARTMENT OF TRANSPORTATION
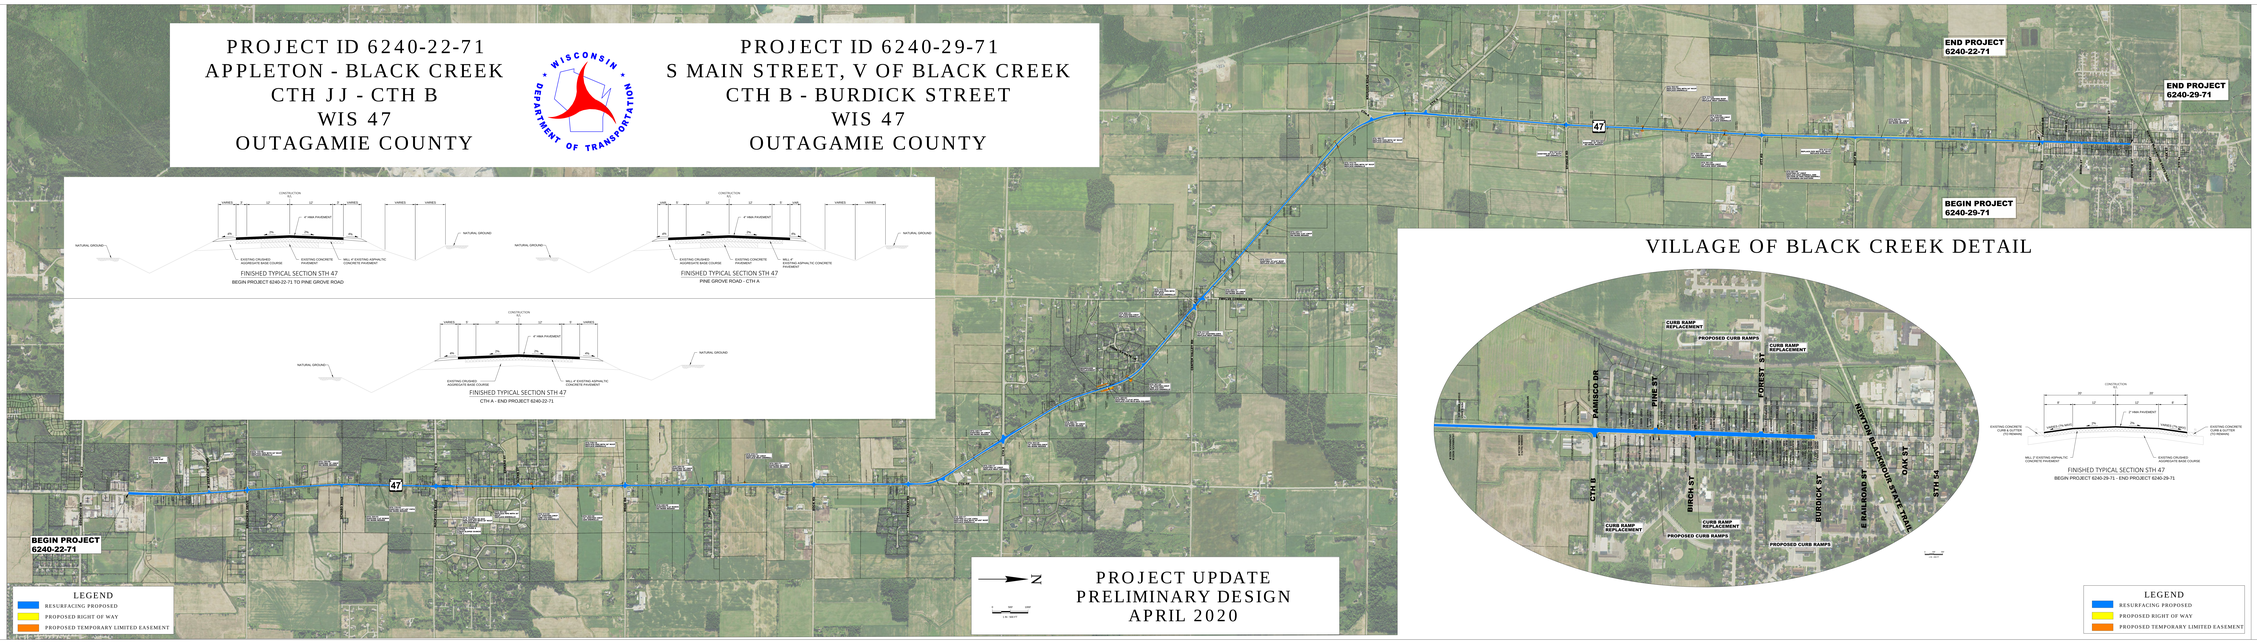
PROJECT ID 6240-29-71
S MAIN STREET, V OF BLACK CREEK
CTH B - BURDICK STREET
WIS 47
OUTAGAMIE COUNTY