I - 41 PROJECT ID 1130-63-00

CONNECTING WISCONSIN

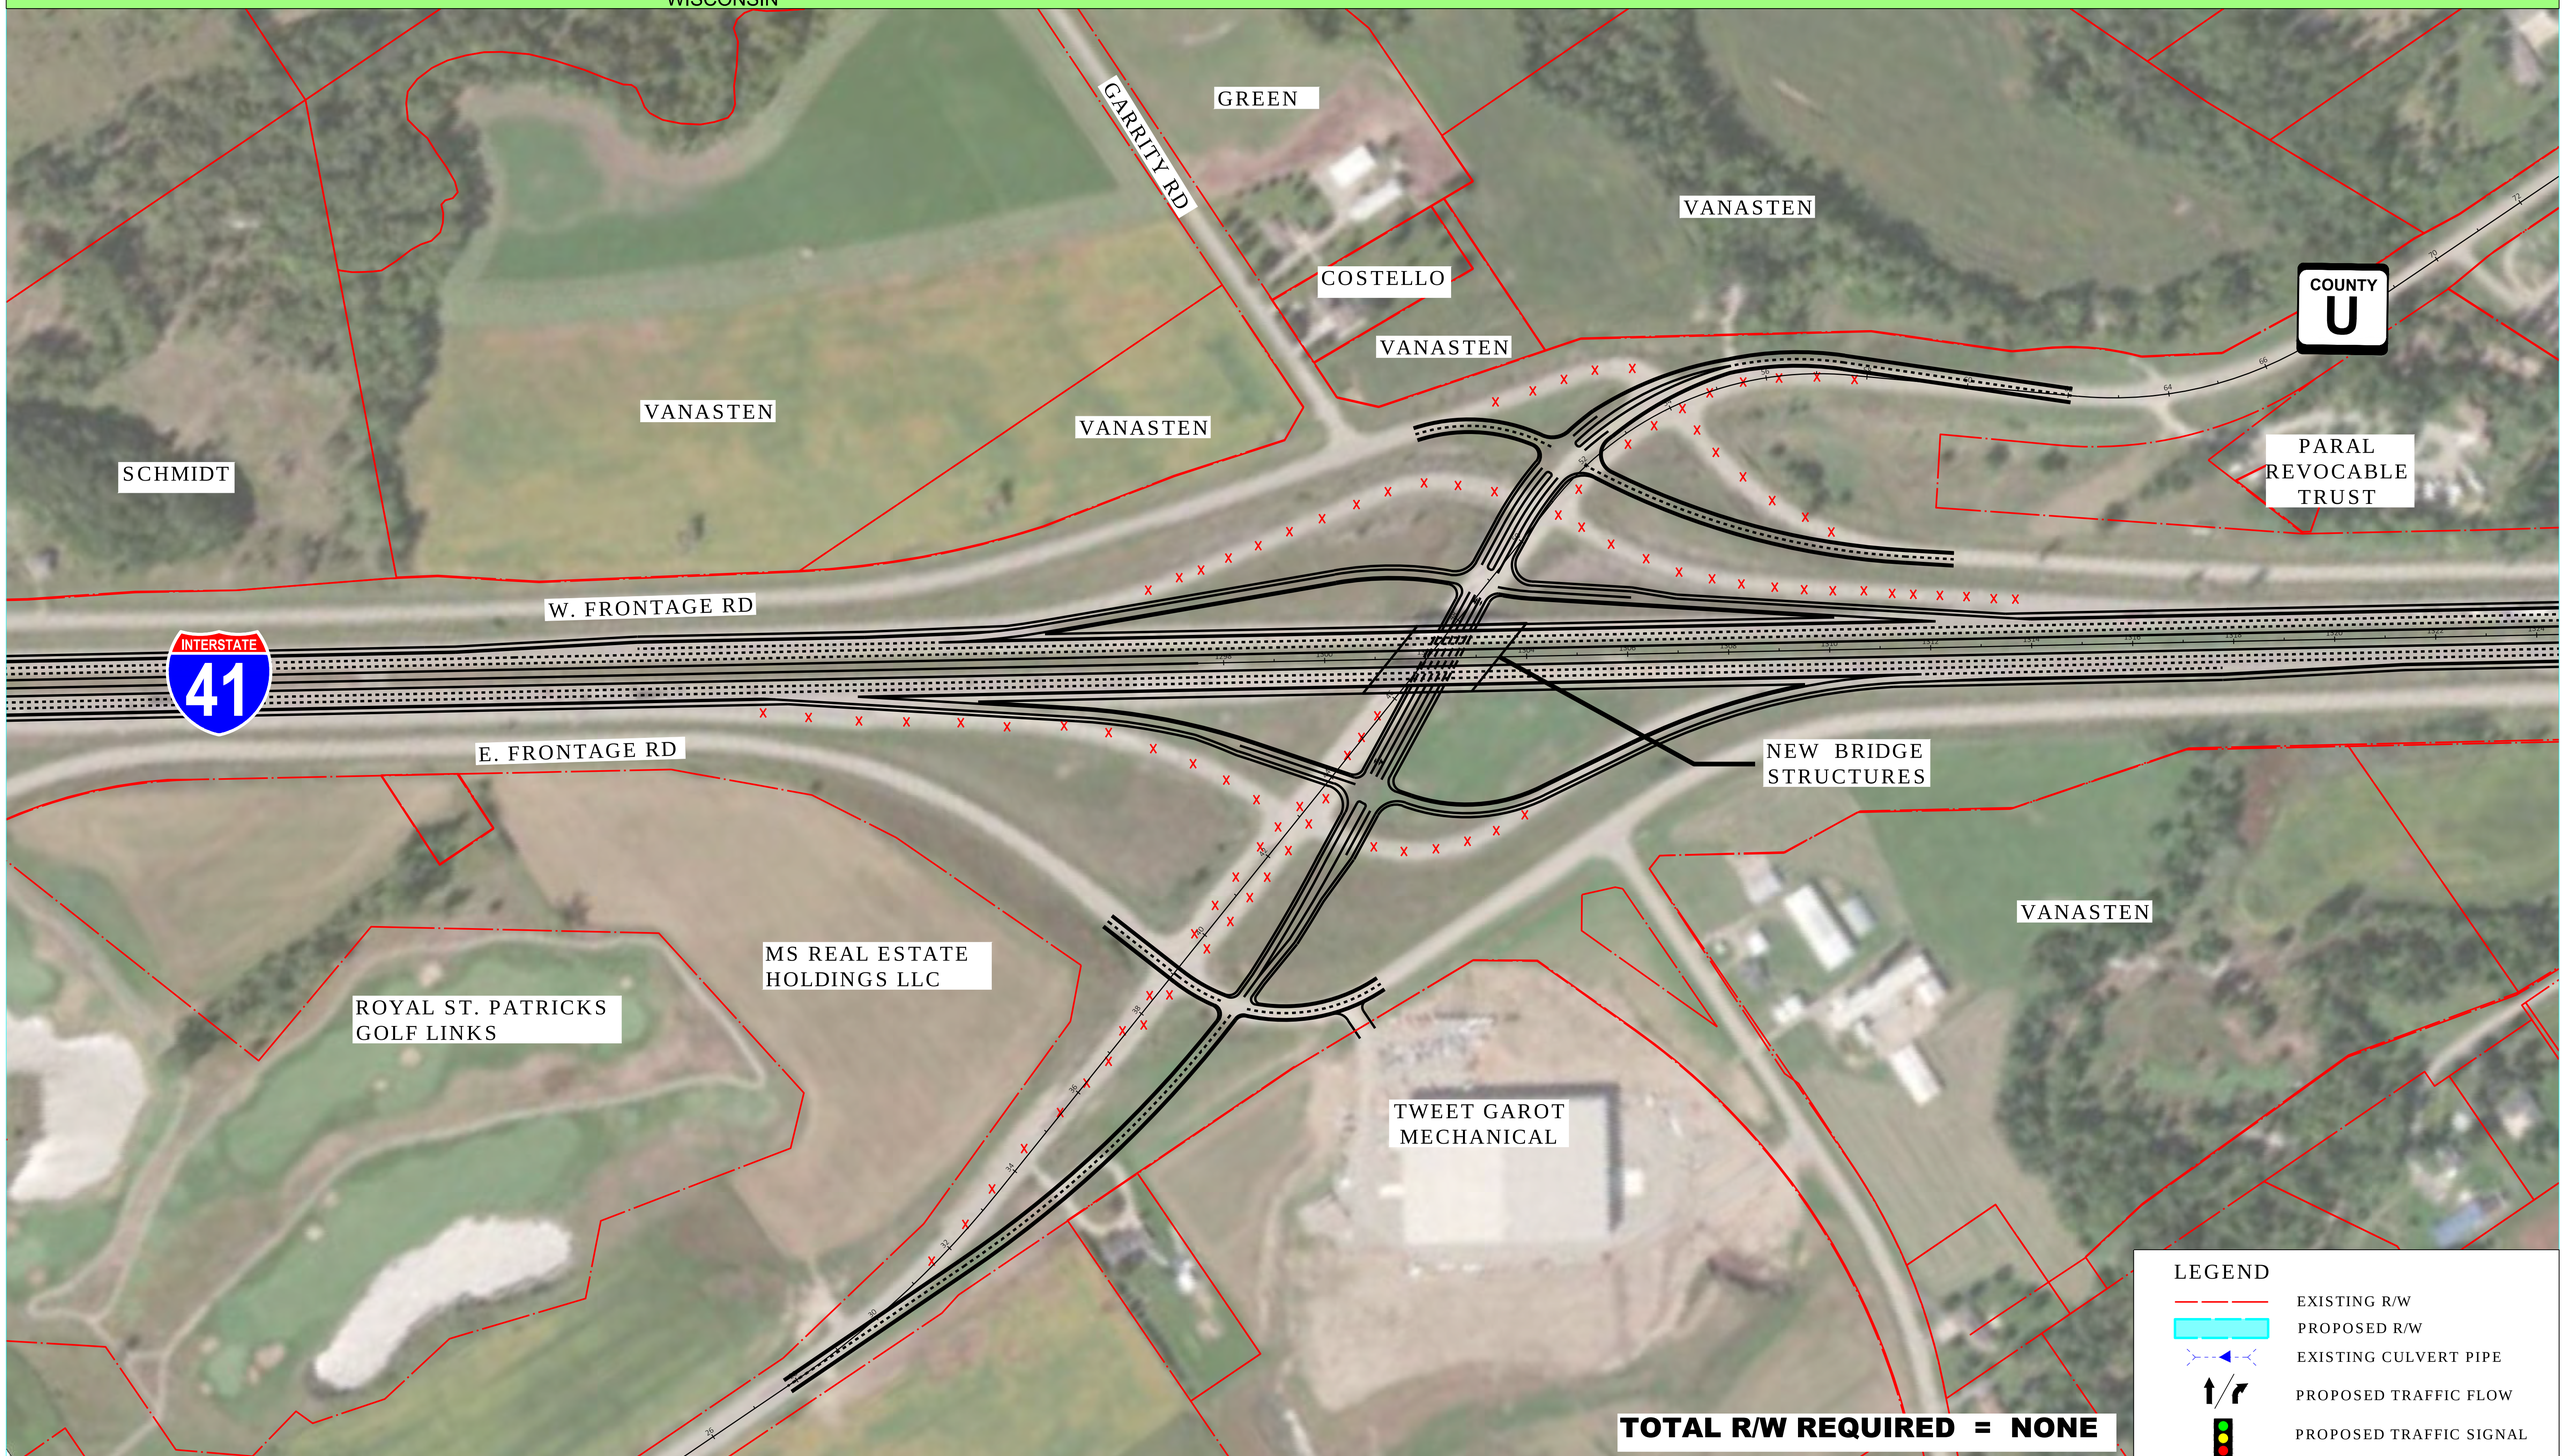

I - 41 & COUNTY U DIAMOND ALTERNATIVE

0 150 300
1IN=150FT

CONNECTING WISCONSIN

I - 41 PROJECT ID 1130-63-00

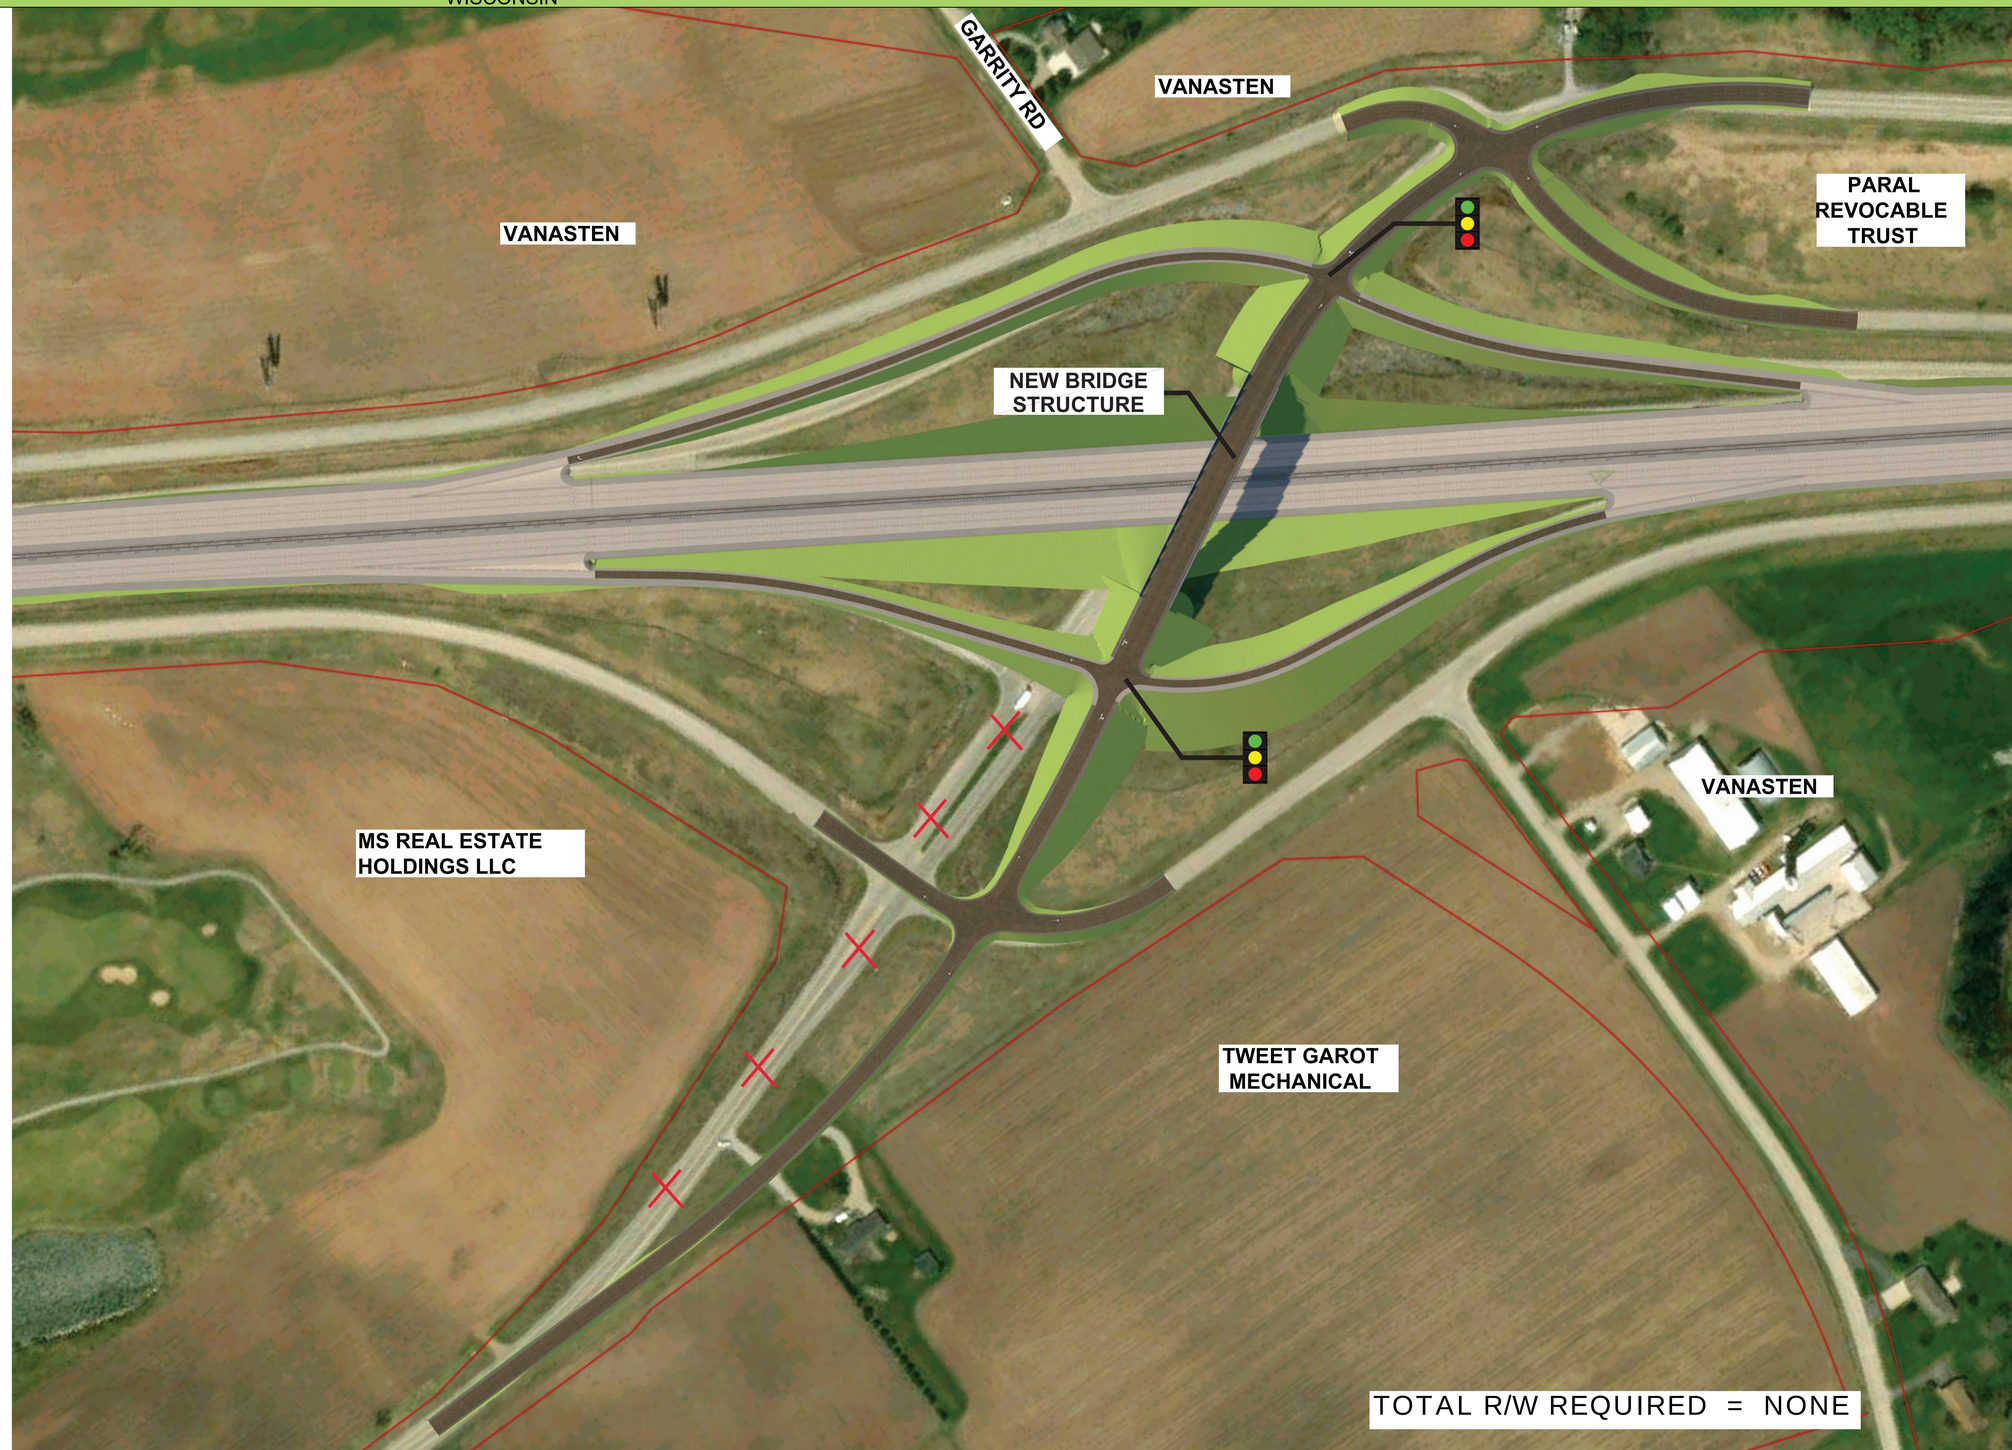

I-41 & CTH U REVERSED DIAMOND ALTERNATIVE

I - 41 PROJECT ID 1130-63-00

CONNECTING WISCONSIN

I-41 & CTH U REVERSED DIAMOND ALTERNATIVE

CONNECTING WISCONSIN

I - 41 PROJECT ID 1130-63-00

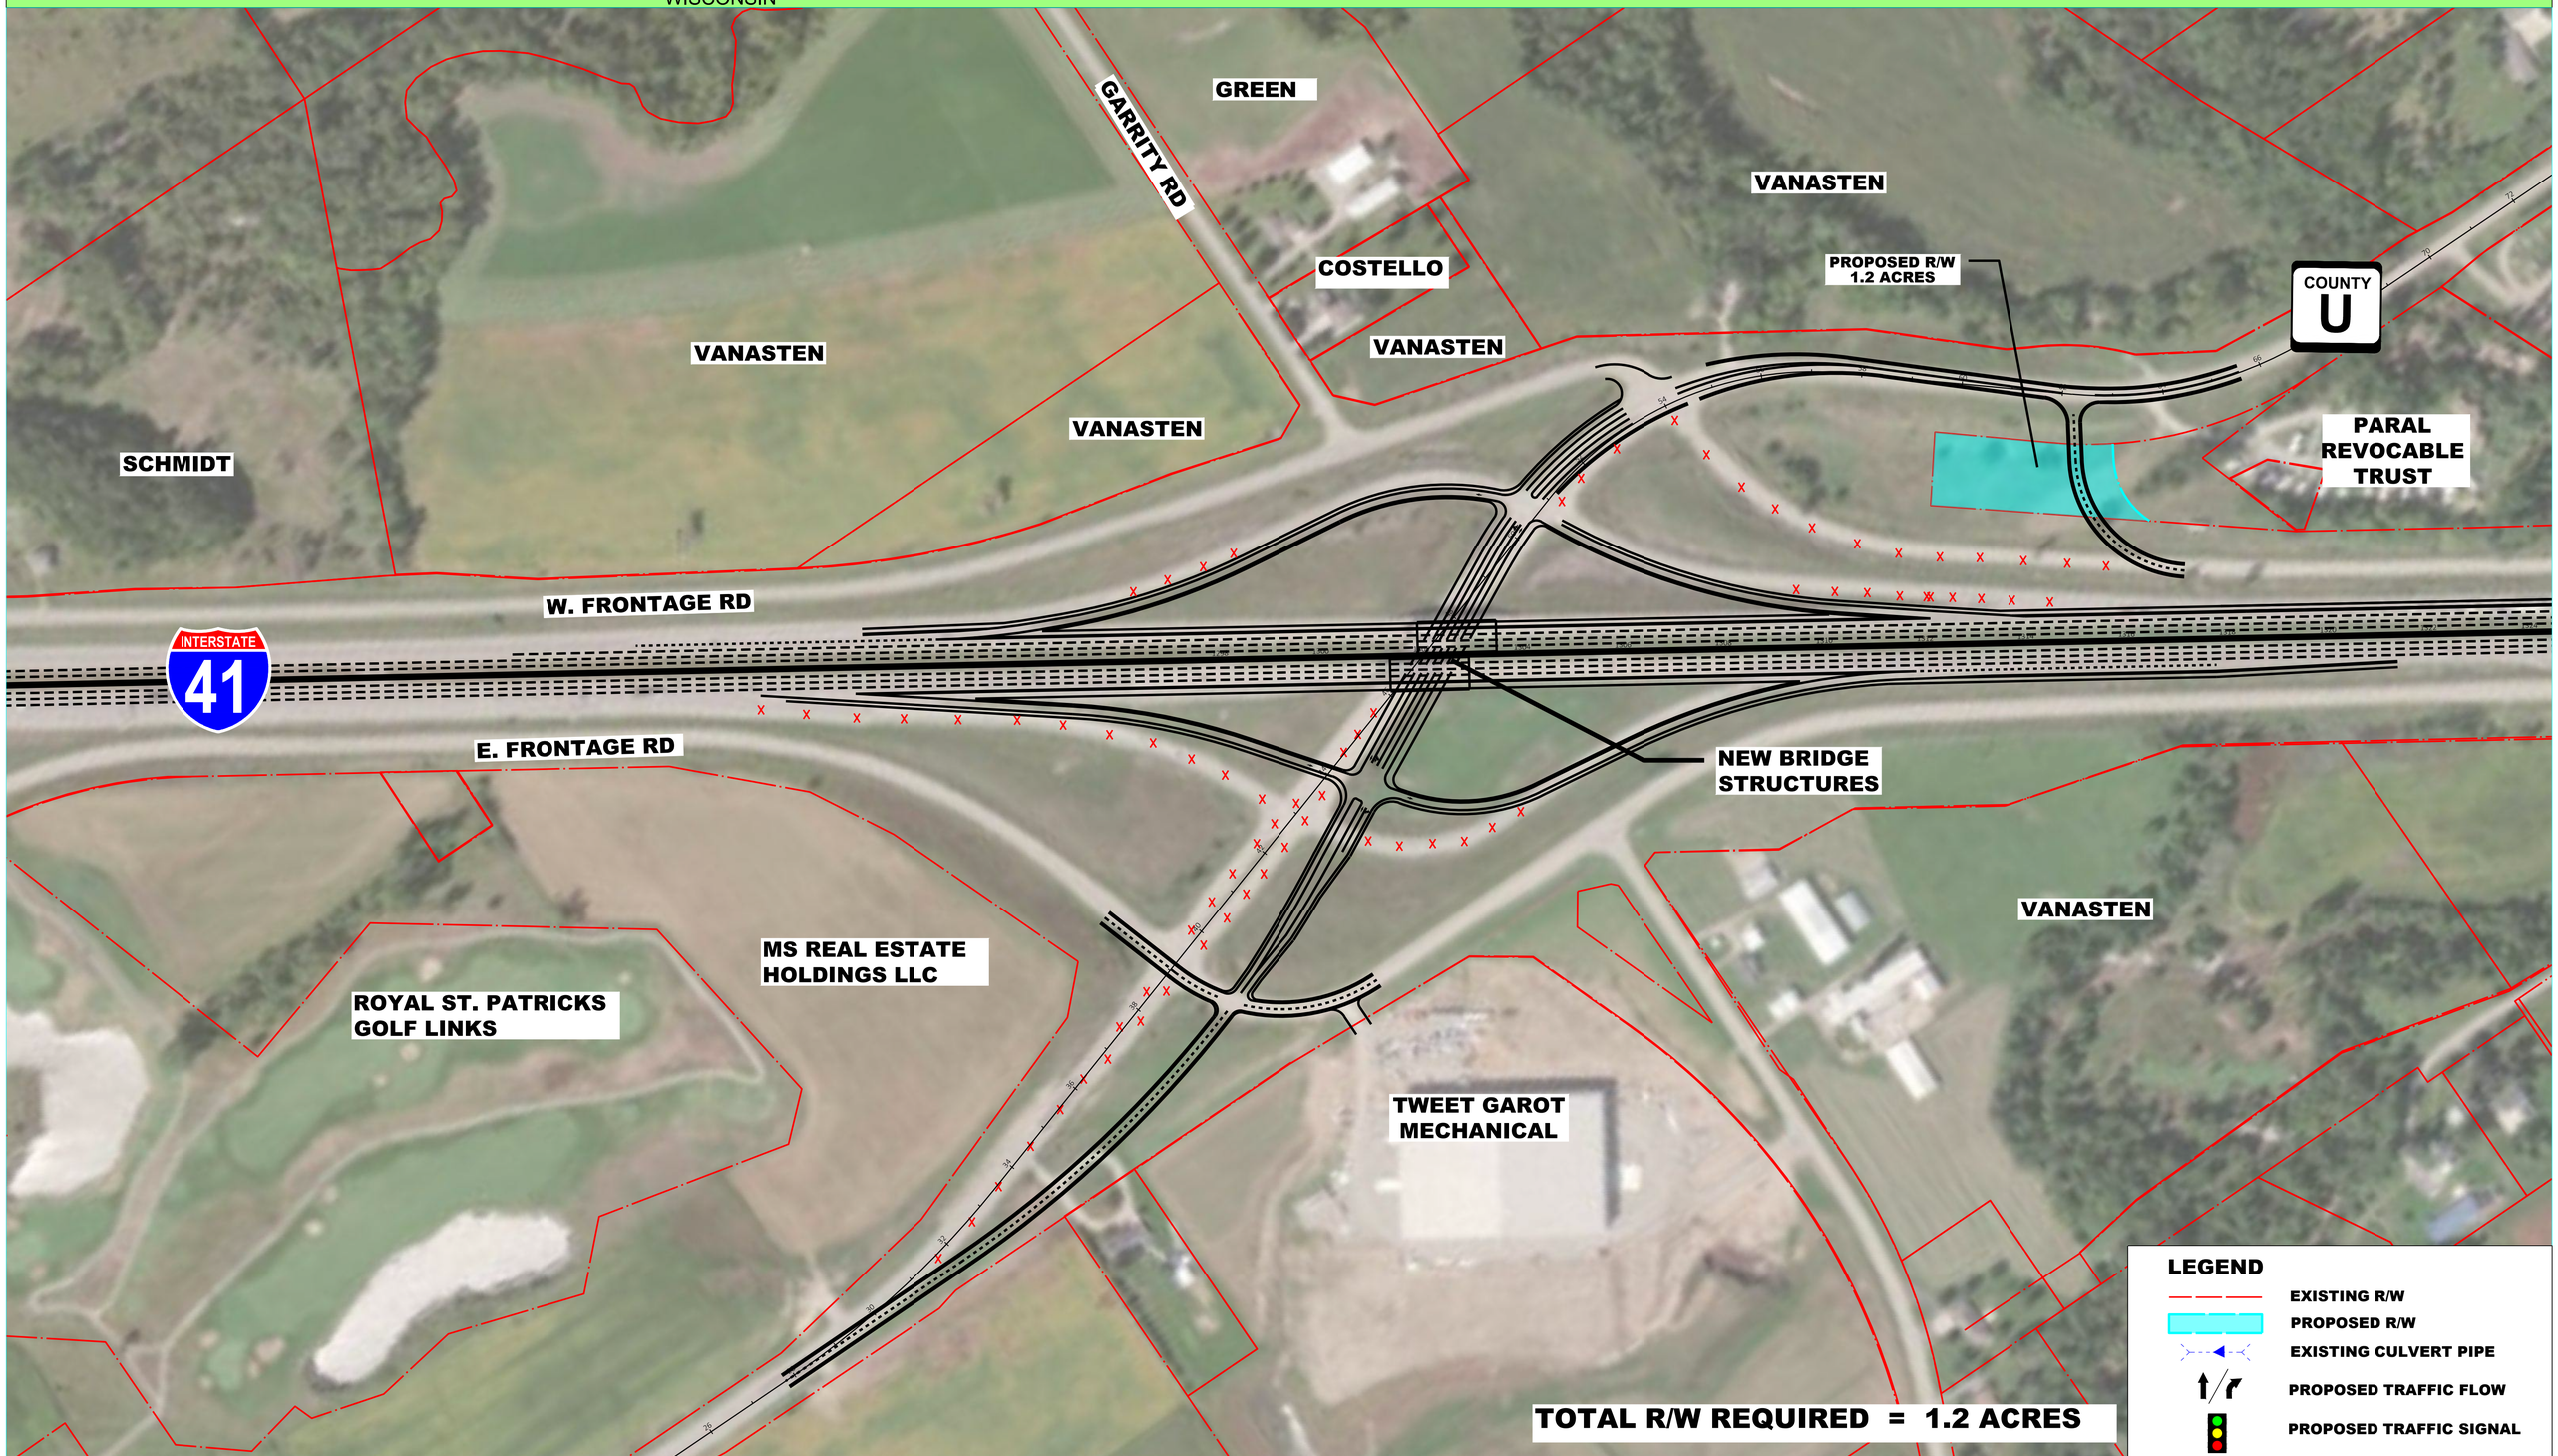

I - 41 & COUNTY U DIAMOND OFFSET T ALTERNATIVE

0 150 300
1IN=150FT

I - 41 PROJECT ID 1130-63-00

CONNECTING WISCONSIN

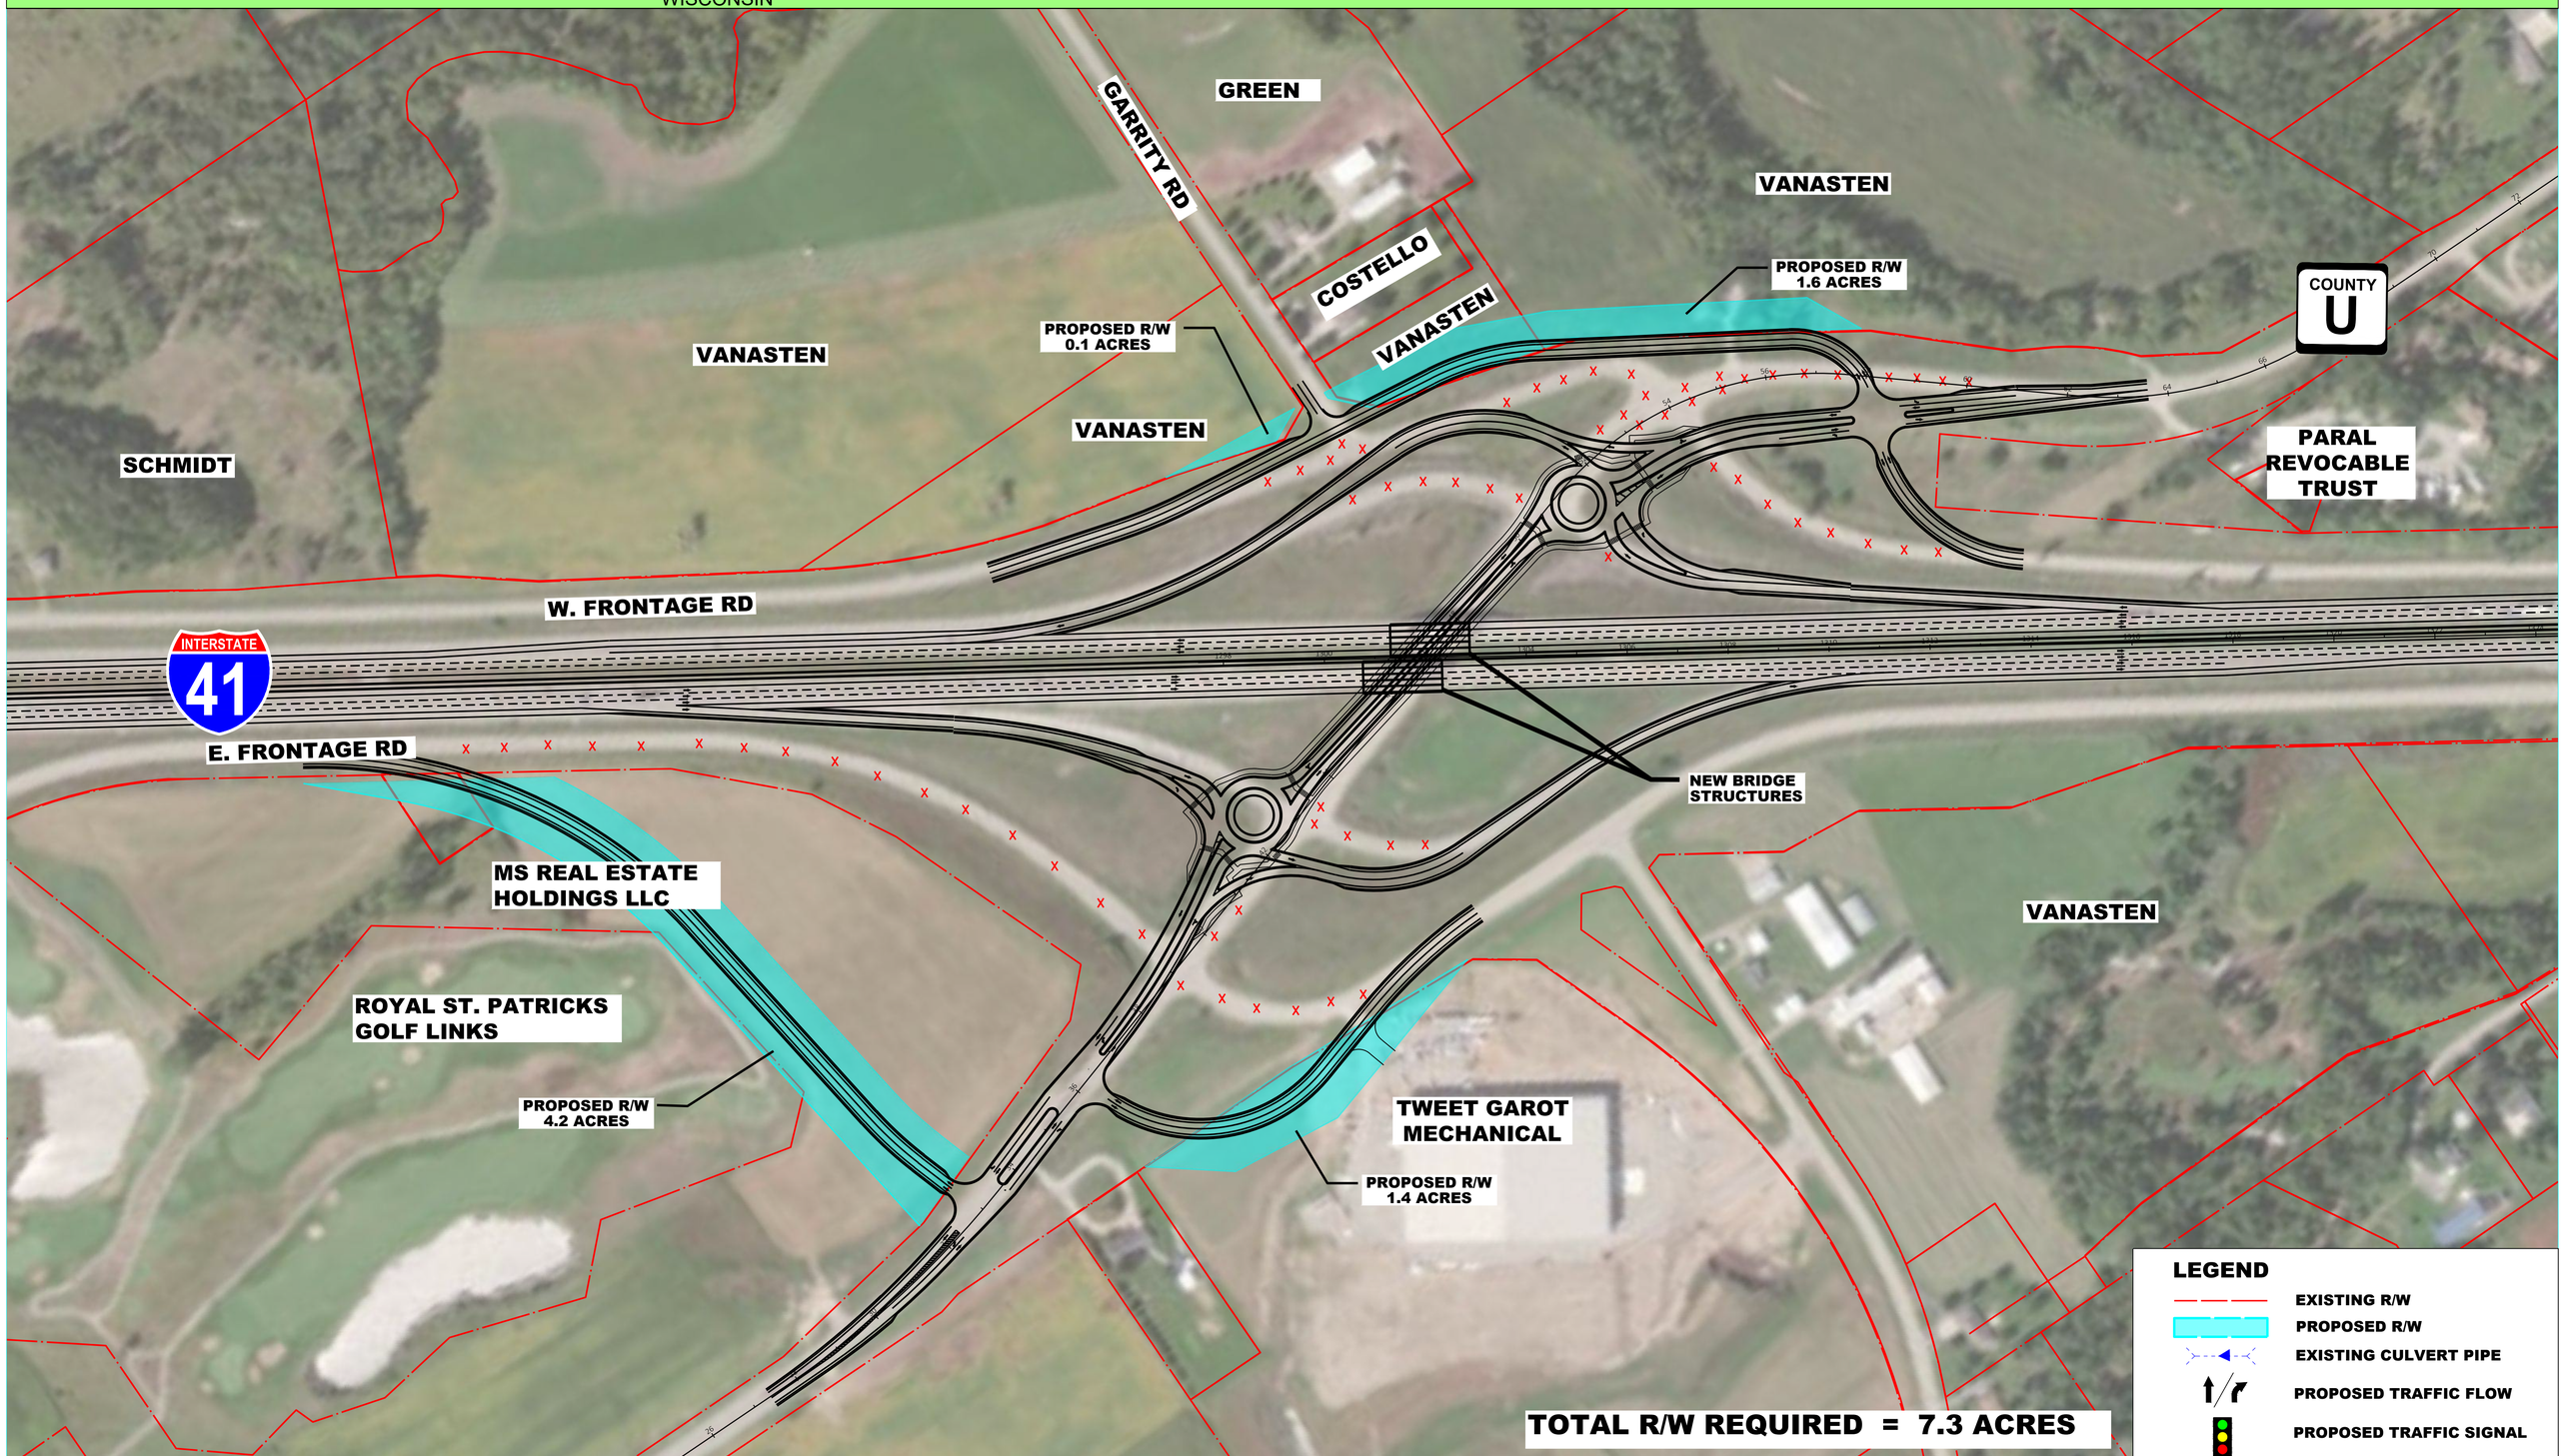

I - 41 & COUNTY U ROUNDABOUT ALTERNATIVE

0 150 300
1IN=150FT