I - 41 PROJECT ID 1130-63-00

CONNECTING WISCONSIN

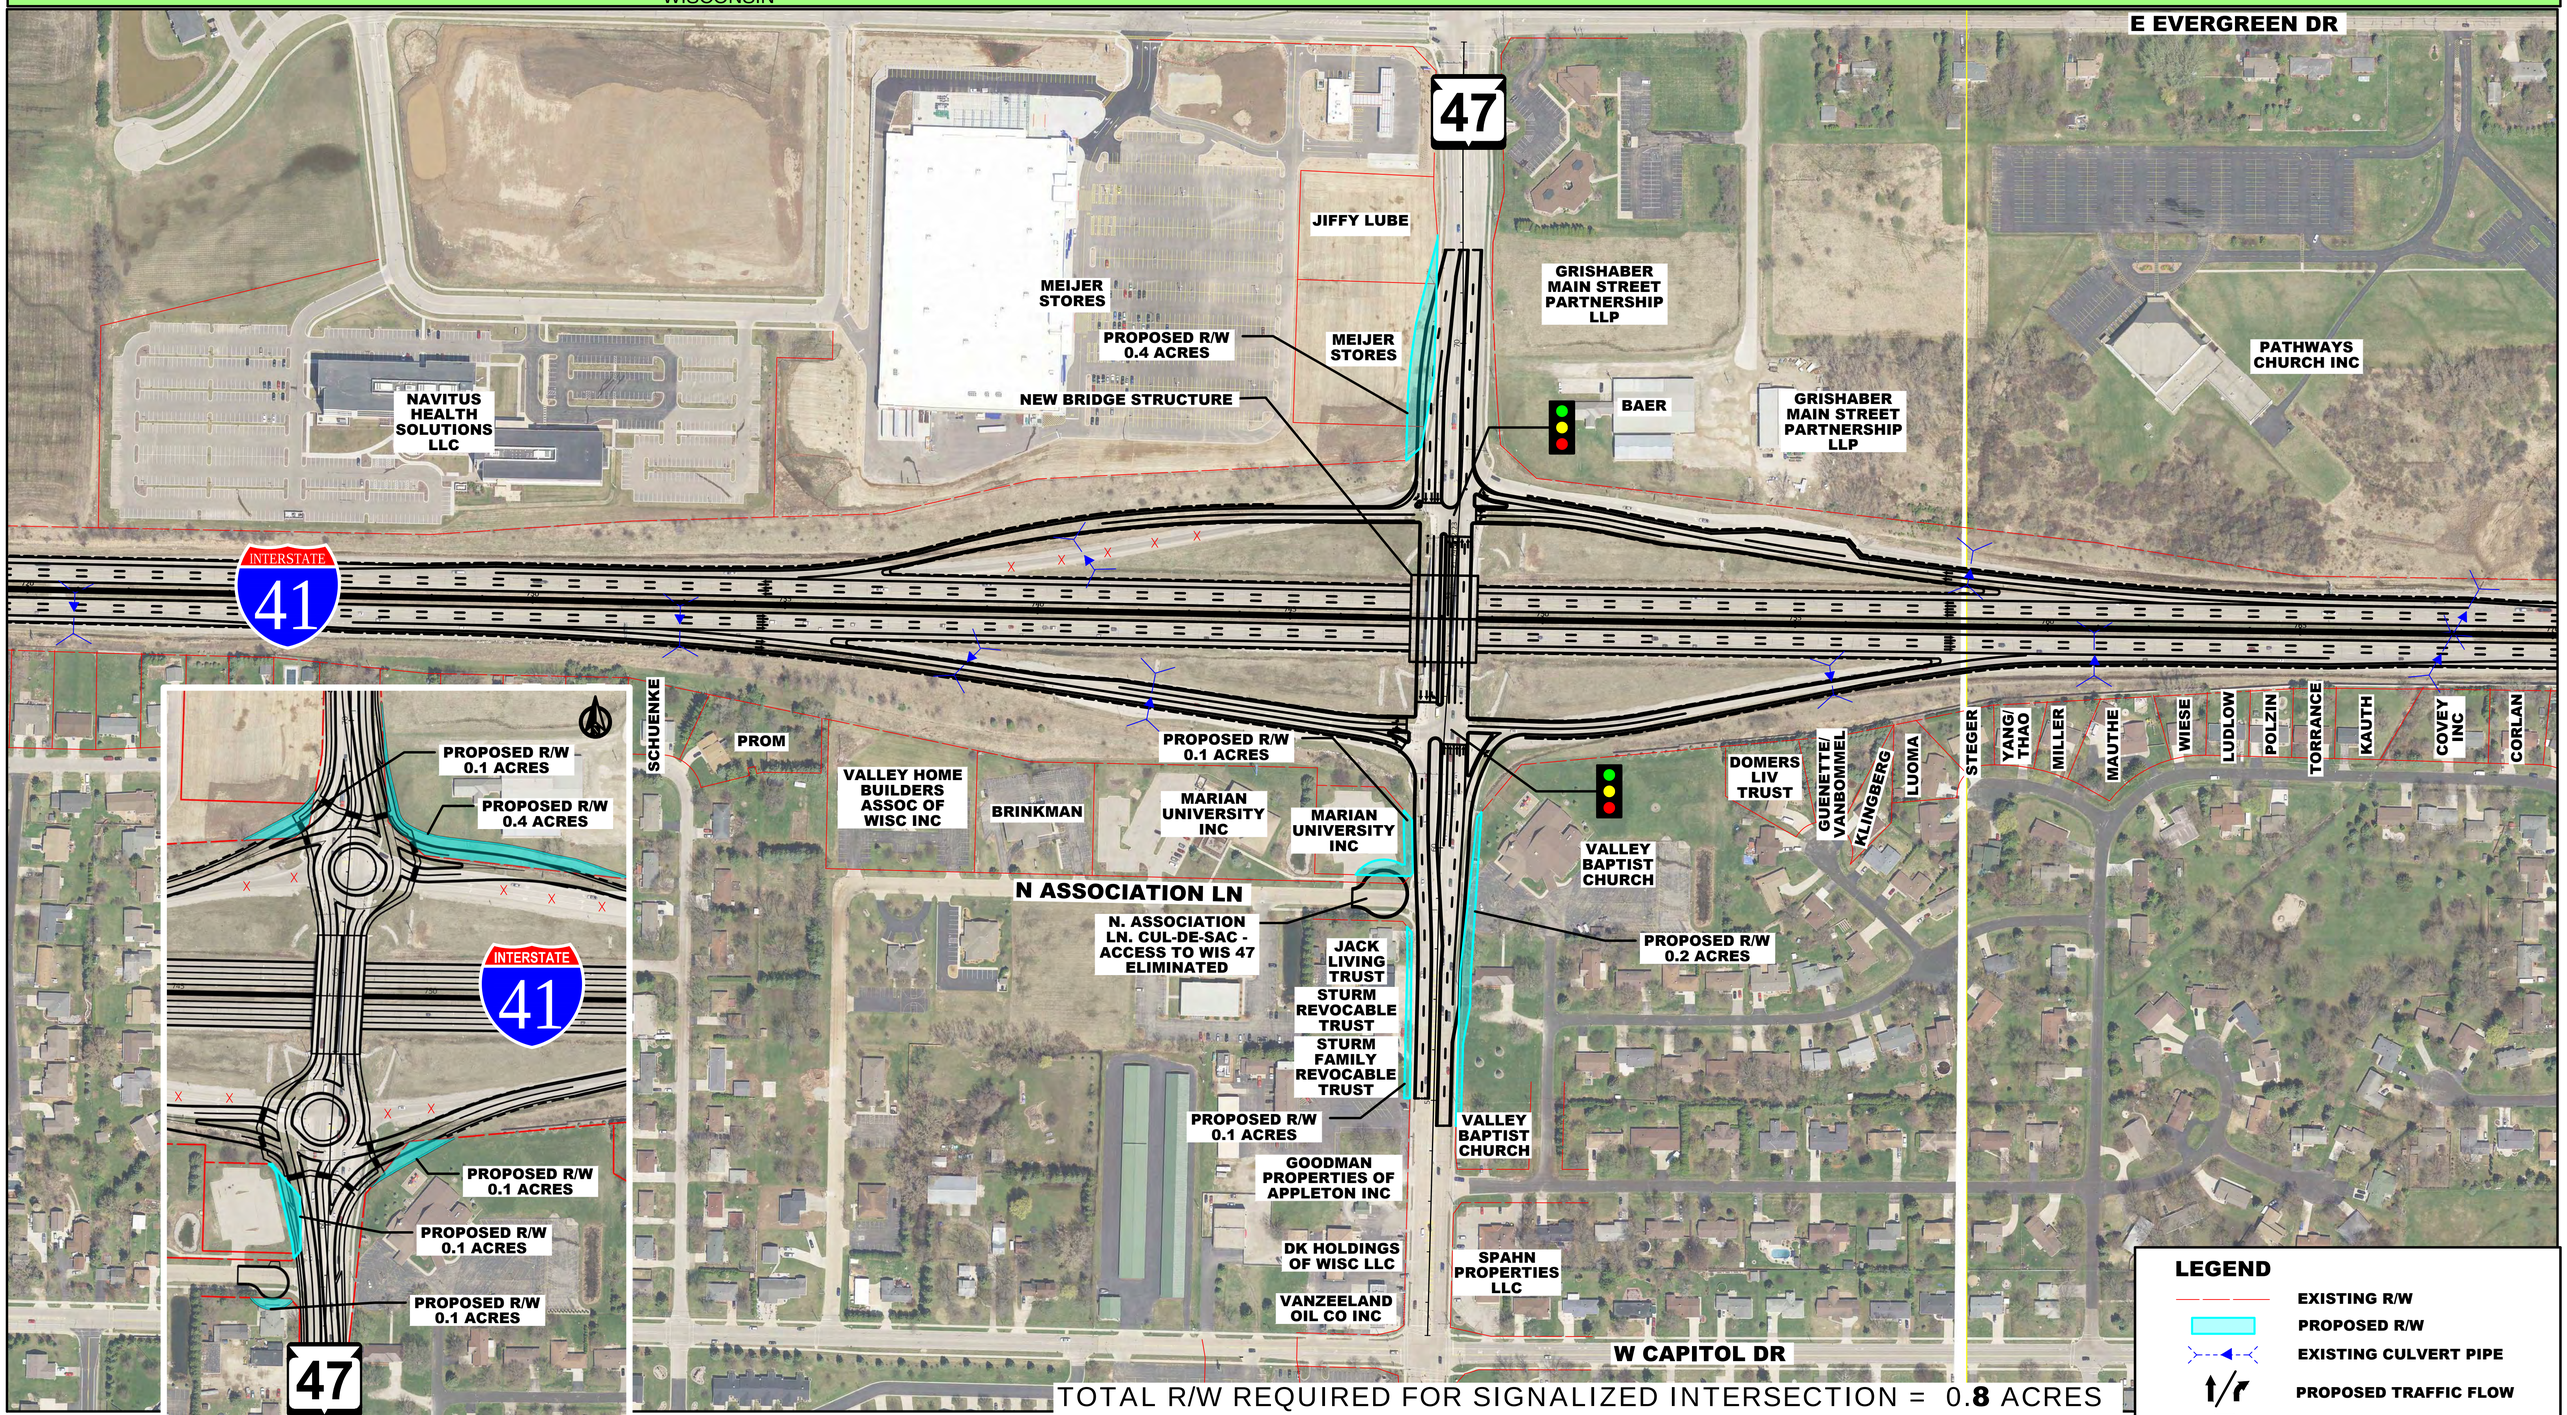

WIS 47 ROUNDABOUT ALTERNATIVE

TOTAL R/W REQUIRED FOR SIGNALIZED INTERSECTION = 0.**8** ACRES
TOTAL R/W REQUIRED FOR RAB = 2.**9** ACRES

LEGEND

- EXISTING R/W
- PROPOSED R/W
- EXISTING CULVERT PIPE
- PROPOSED TRAFFIC FLOW
- PROPOSED TRAFFIC SIGNAL

I - 41 & WIS 47 DIAMOND ALTERNATIVE

0 150 300
1IN=150FT

I - 41 PROJECT ID 1130-63-00

CONNECTING WISCONSIN

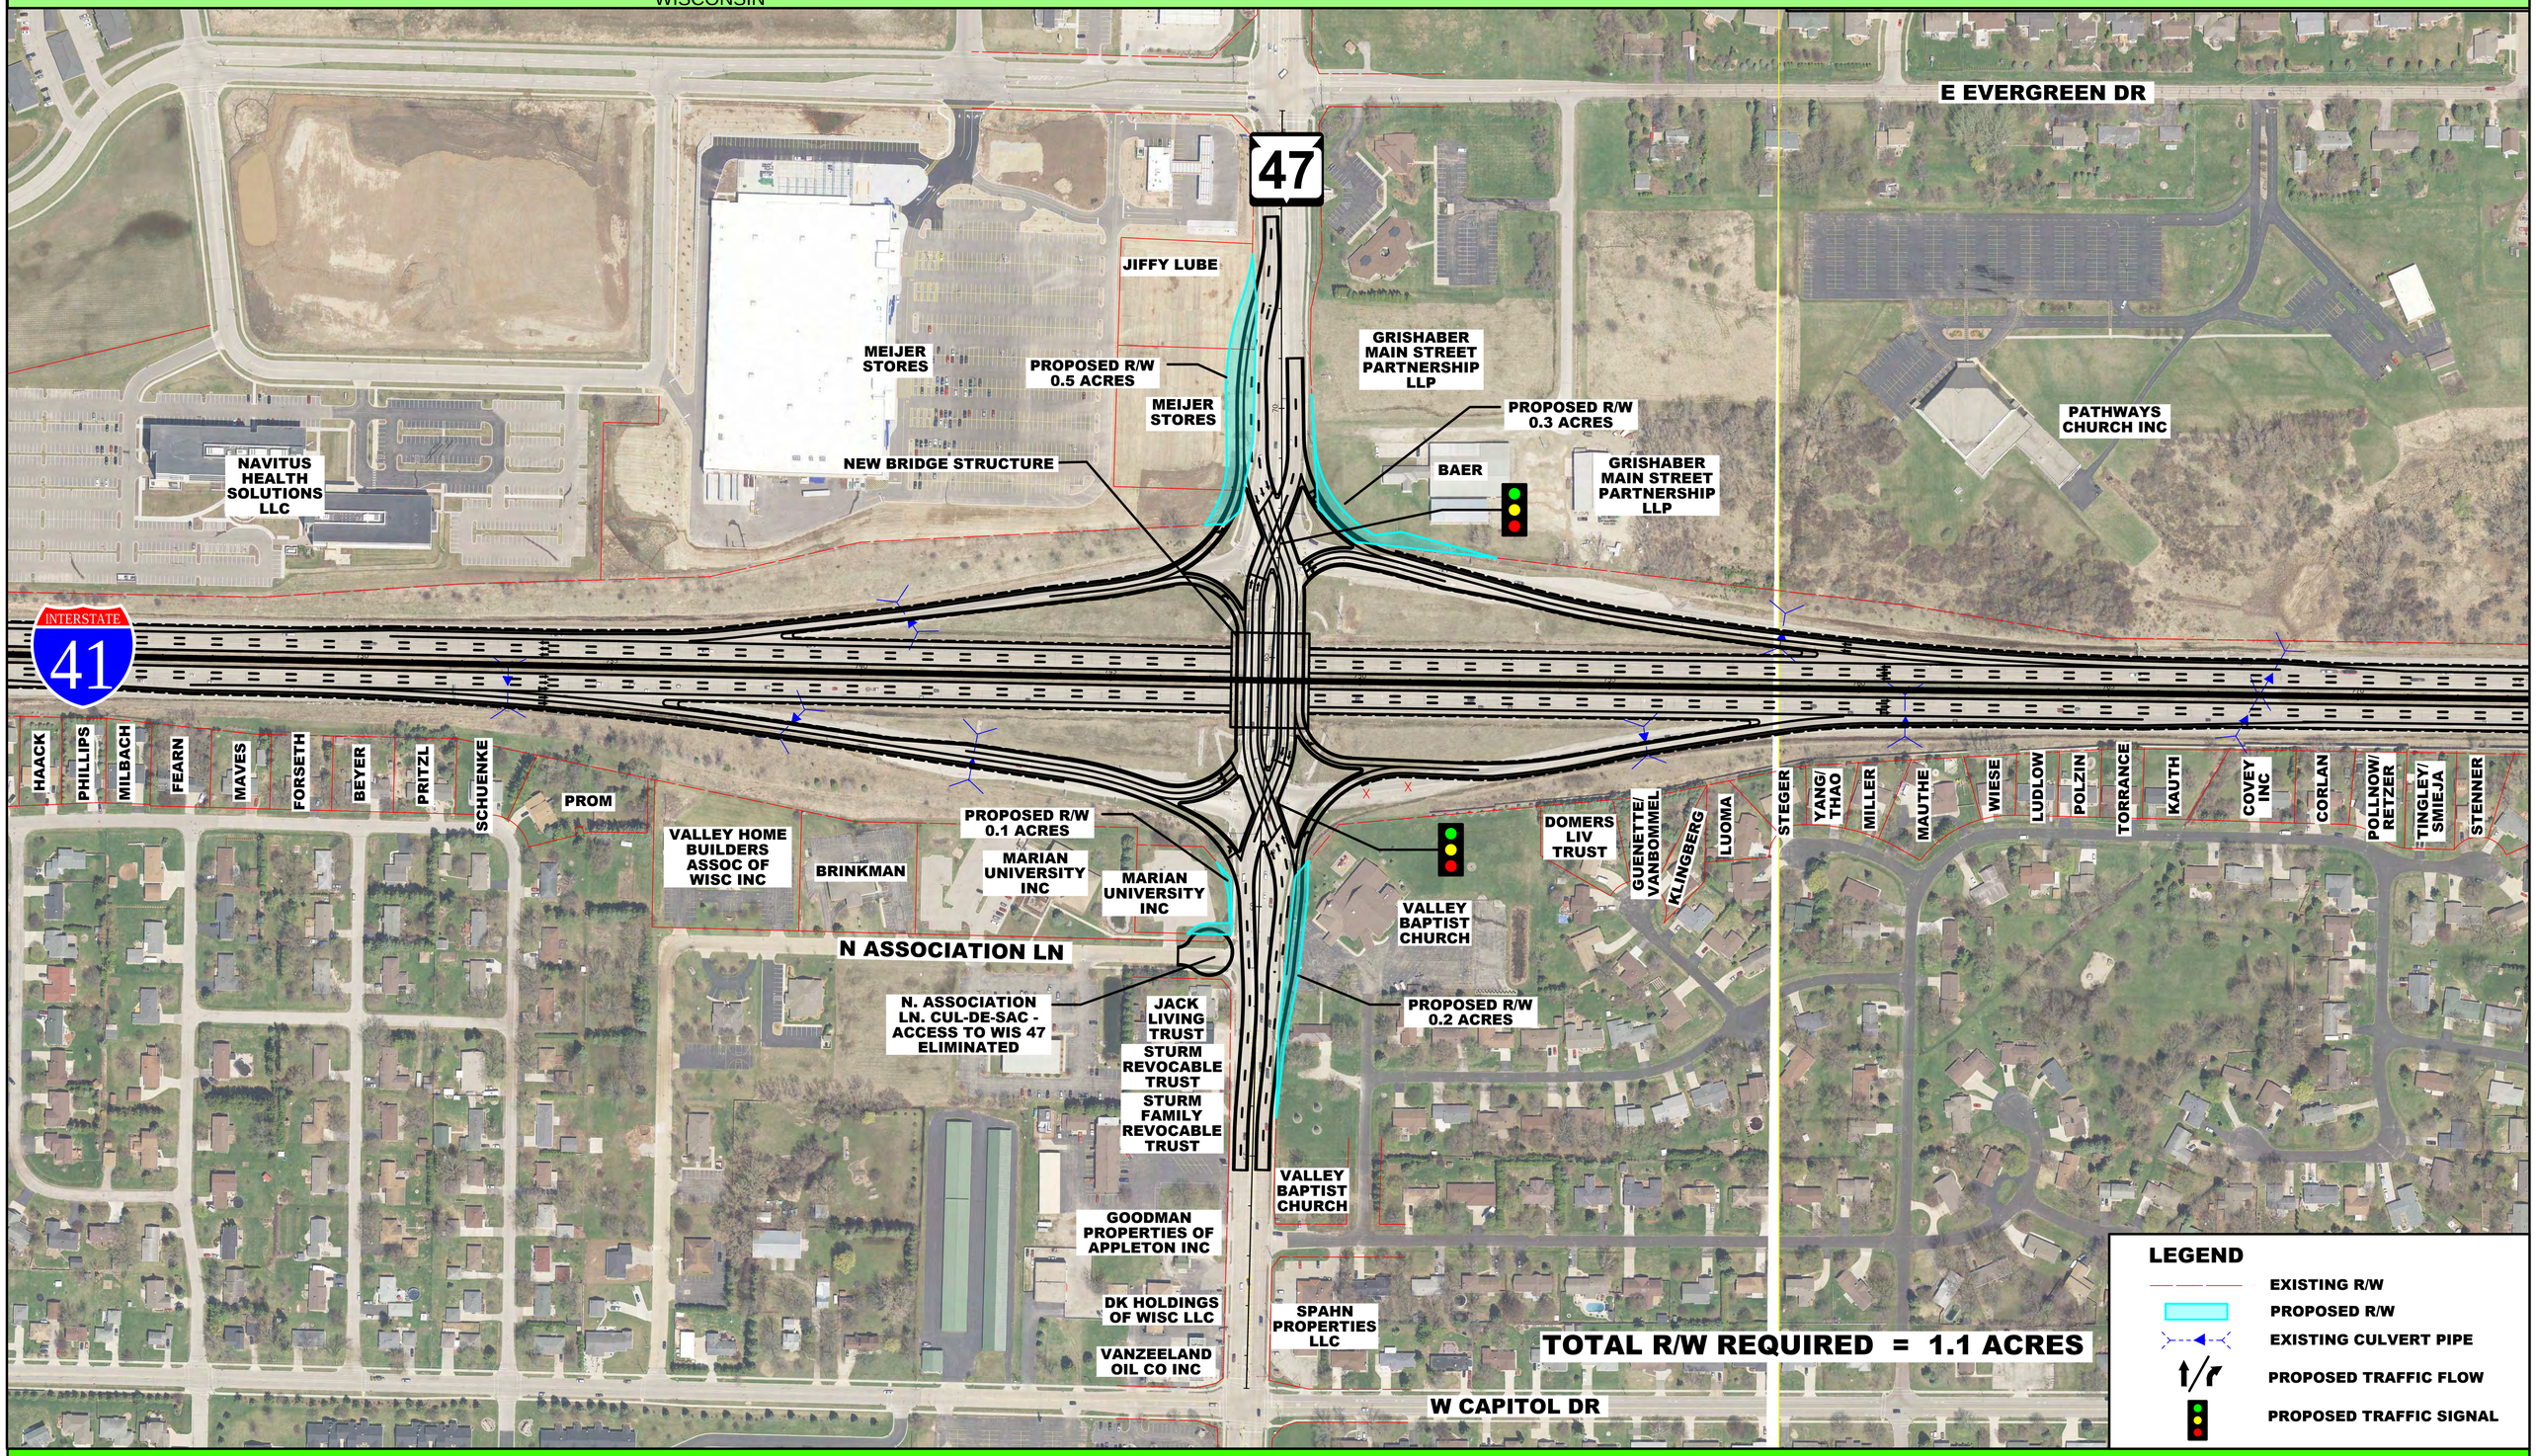

I - 41 & WIS 47 DIVERGING DIAMOND ALTERNATIVE

0 150 300
1IN=150FT