Existing Configuration Alternative
Mason Street as Elevated Roadway | Ashland Ave to Monroe Ave
Reconstruct Bascule at Existing Elevation

E2

LEGEND
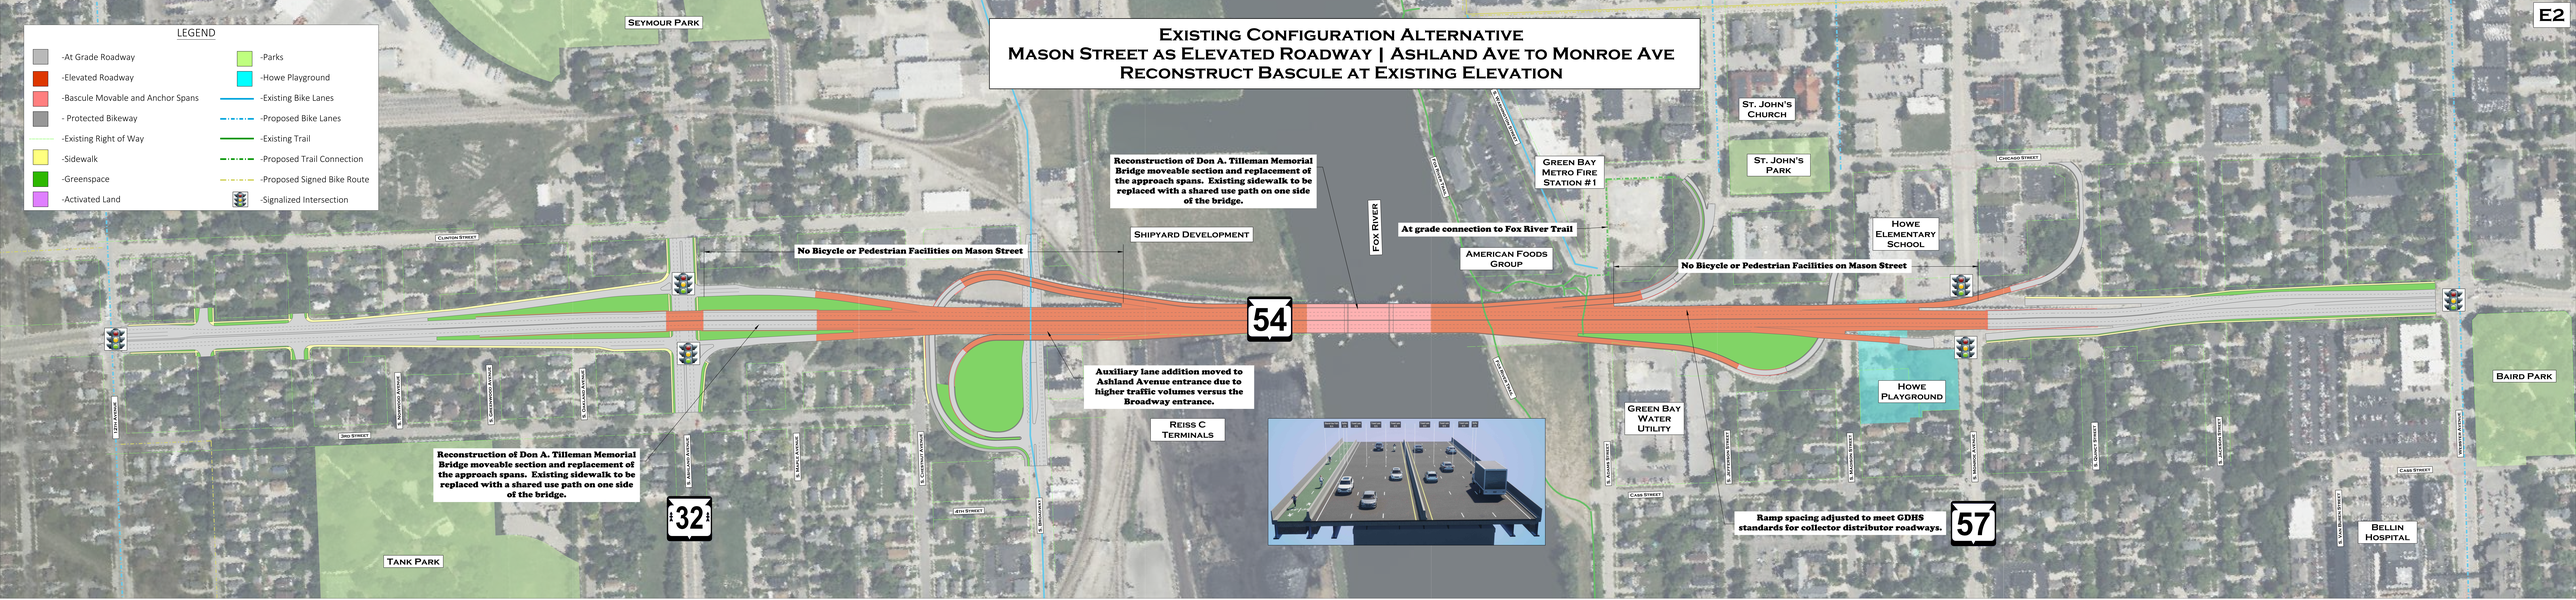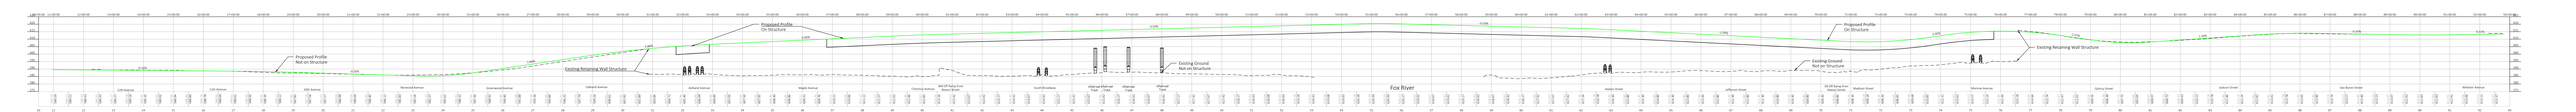
- -At Grade Roadway
- -Elevated Roadway
- -Bascule Movable and Anchor Spans
- - Protected Bikeway
- -Existing Right of Way
- -Sidewalk
- -Greenspace
- -Activated Land
- -Parks
- -Howe Playground
- -Existing Bike Lanes
- -Proposed Bike Lanes
- -Existing Trail
- -Proposed Trail Connection
- -Proposed Signed Bike Route
- -Signalized Intersection