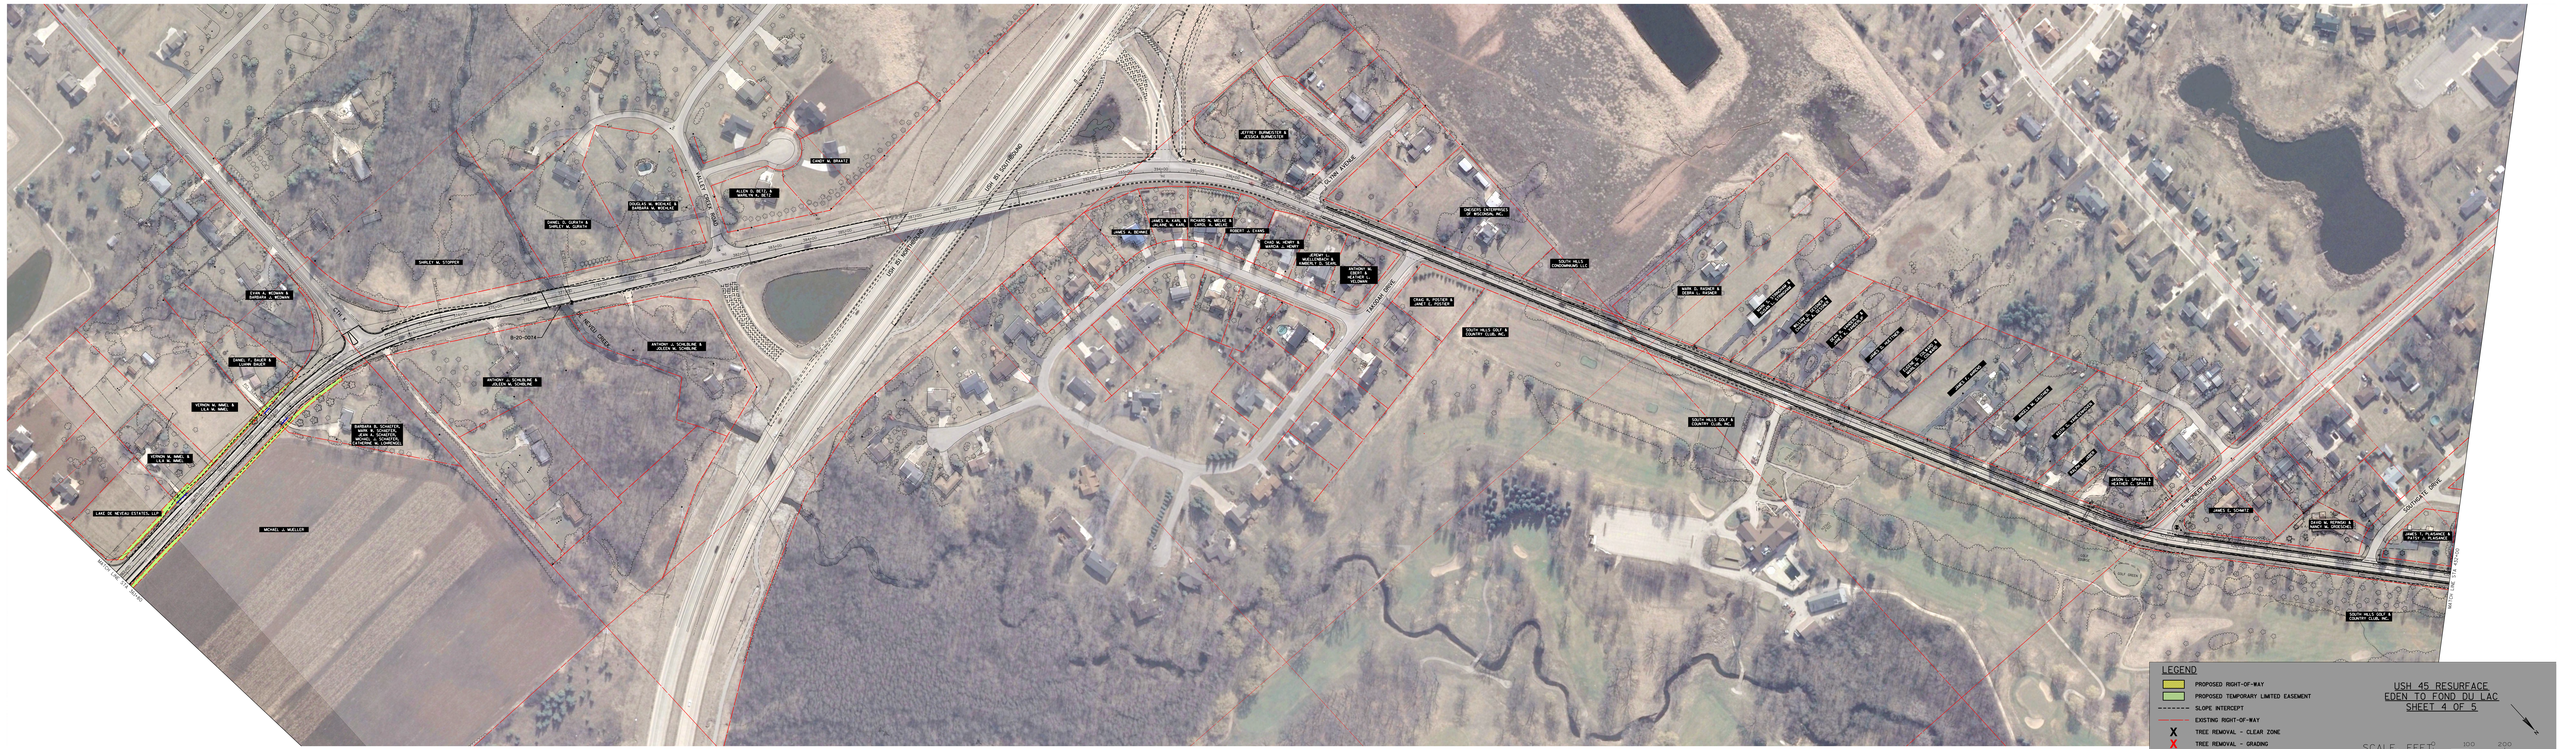
USH 45
STH 175
COUNTY HIGHWAY B
HILLSIDE DRIVE
LEEDOM DRIVE
SOUTHGATE DRIVE
WILLOW CREEK ROAD
SHIRLEY N. SOPPER
ALLEN D. BEITZ &
MARILYN A. BEITZ
DONALD N. MICHAELS &
BARBARA A. MICHAELS
DANIEL D. GURSKY &
SHIRLEY N. GURSKY
CRAIG W. SHATZ
JEFFREY SUNQUIST &
JESSICA SUNQUIST
JAMES R. STOWE
JANE R. VAN RYN &
MARC W. KARL
RICHARD N. WELKE &
CAROL S. WELKE
ROBERT J. EVANS
CRAIG R. SCHEFF &
ALLISON A. SCHEFF
ANTHONY A. &
JESSICA L. VELDMAN
CRAIG P. FISCHER &
JANE E. FISCHER
SOUTH HILLS GOLF &
COUNTRY CLUB, INC.
SOUTH HILLS
CONDOMINIUM, LLC
DAVID C. &
MARY E. SCHMITT
MARK D. &
JANE M. SCHMITT
MARK E. &
JANE M. SCHMITT
MARK J. &
JANE M. SCHMITT
JAMES T. &
JEANNE M. SCHMITT
JASON P. &
ELIZABETH M. SCHMITT
JAMES T. SCHMITT
DAVID W. BYRNES &
NANCY M. BYRNES
JAMES T. &
PATTI J. SCHMITT
ERIC R. &
BARBARA J. ROMAN
DANIEL D. SMITH &
LUANN SMITH
VERNON W. MAEL &
LYLA M. MAEL
SARAH R. SCHMITZ,
MARK R. SCHMITZ,
JANE E. SCHMITZ,
MARK E. SCHMITZ,
TIMOTHY D. SCHMITZ
LAKE DE NEVEAU ESTATES, LLP
MICHAEL J. MUELLER
ANTHONY J. SCHUELKE &
JOLYCE M. SCHUELKE
B-20-0074
WILLOW CREEK
WATER MAIN
SANITARY SEWER
STORM SEWER
GAS
OVERHEAD UTILITY
UNDERGROUND UTILITY
LEGEND
PROPOSED RIGHT-OF-WAY
PROPOSED TEMPORARY LIMITED EASEMENT
SLOPE INTERCEPT
EXISTING RIGHT-OF-WAY
TREE REMOVAL - CLEAR ZONE
TREE REMOVAL - GRADING
USH 45 RESURFACE
EDEN TO FOND DU LAC
SHEET 4 OF 5
SCALE, FEET
0
100
200

RESURFACE - (4)