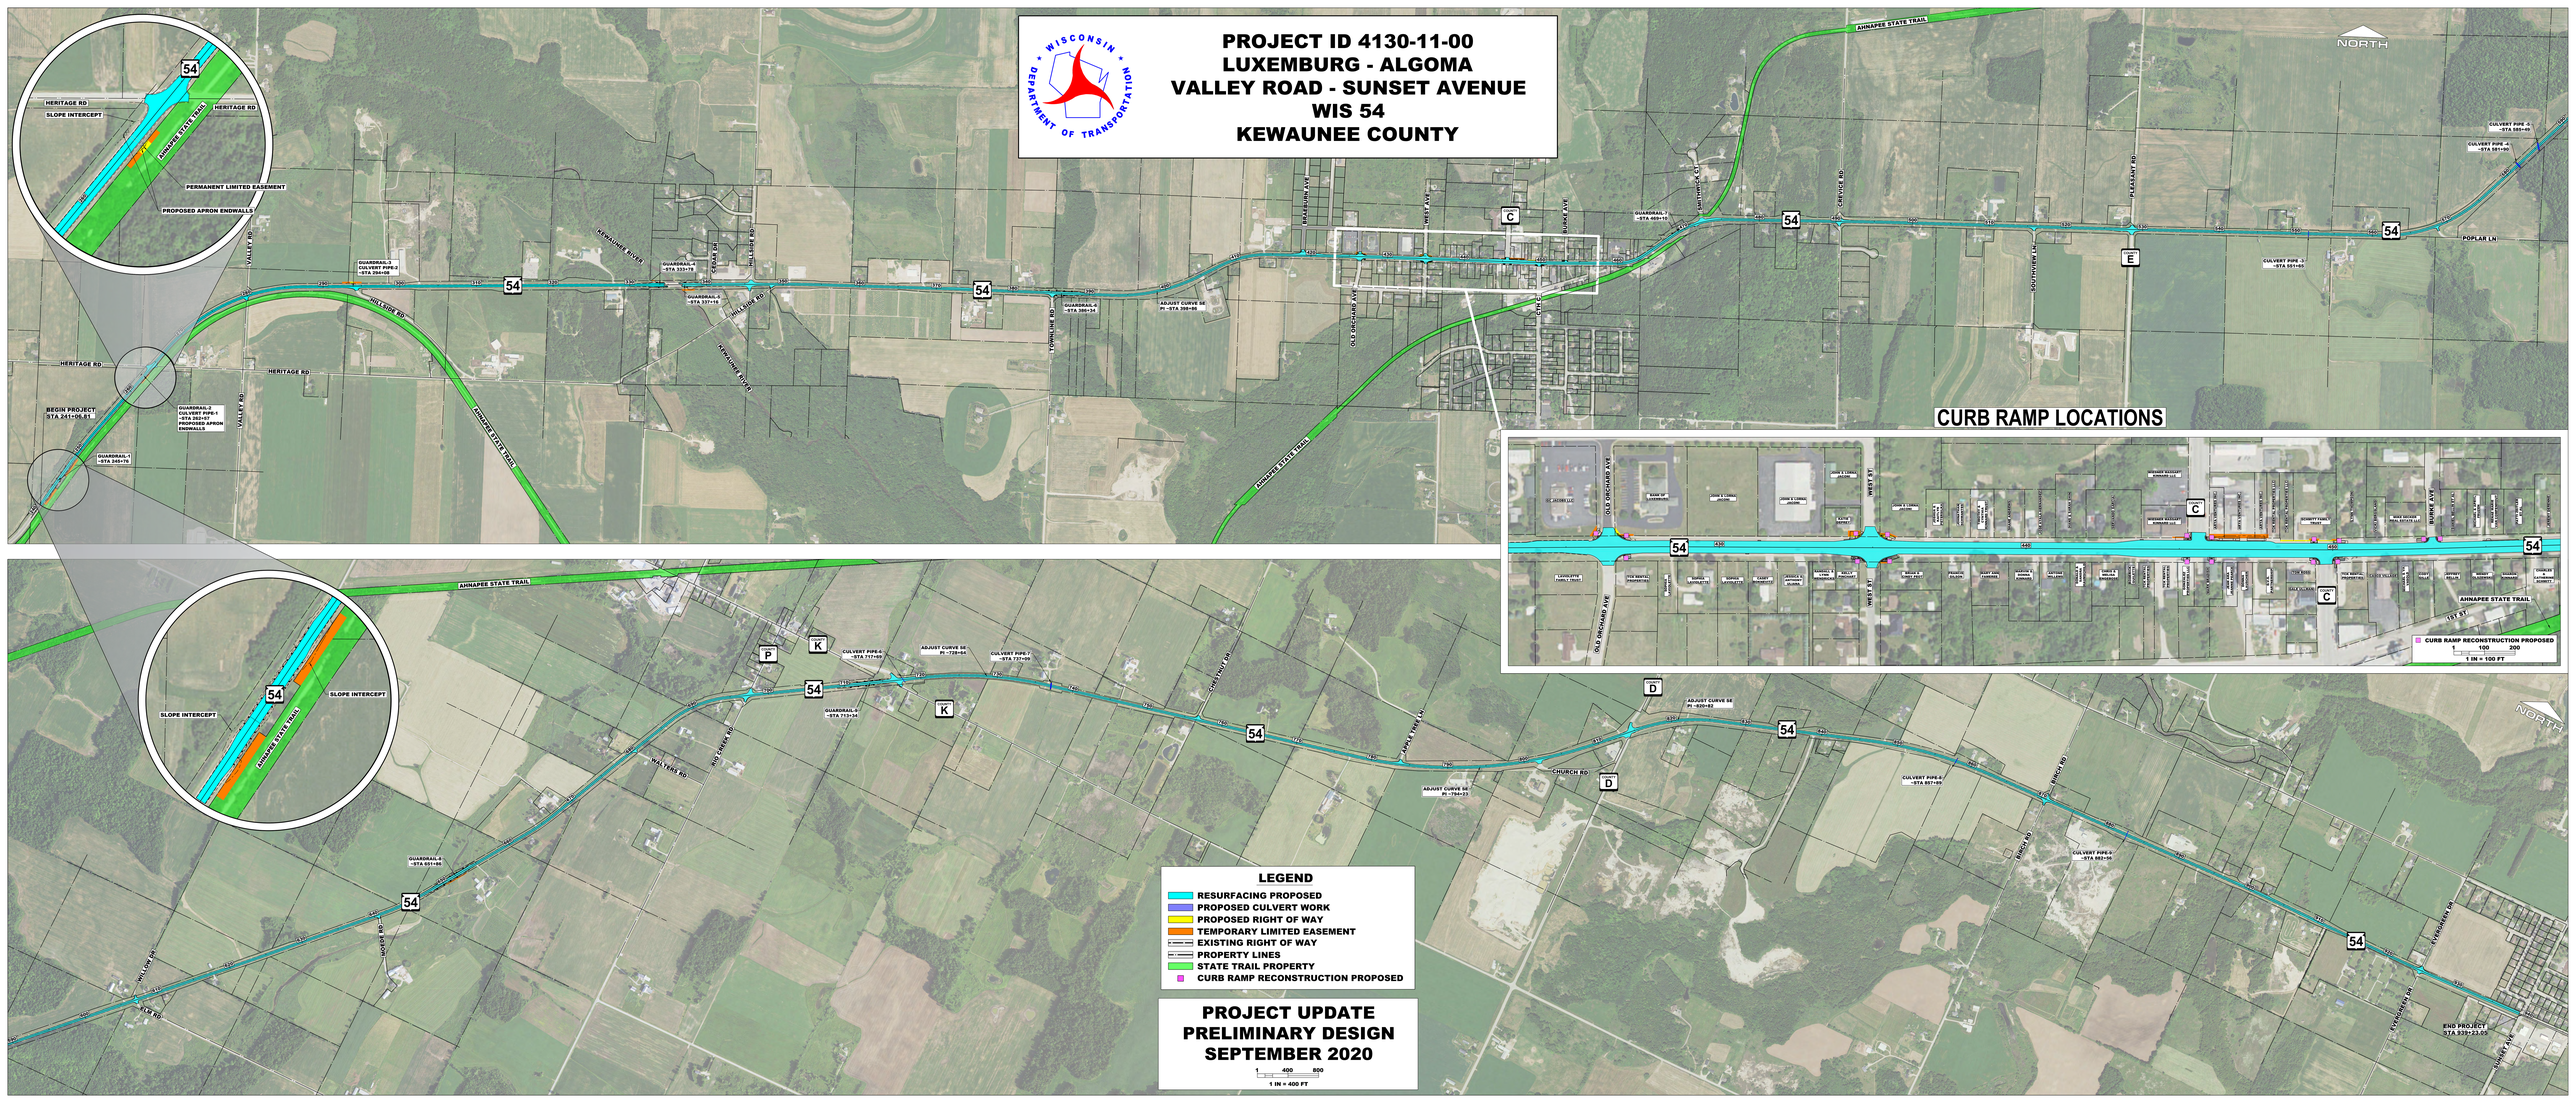
PROJECT ID 4130-11-00
LUXEMBURG - ALGOMA
VALLEY ROAD - SUNSET AVENUE
WIS 54
KEWAUNEE COUNTY
WISCONSIN DEPARTMENT OF TRANSPORTATION
NORTH
CURB RAMP LOCATIONS
CURB RAMP RECONSTRUCTION PROPOSED
1 IN = 100 FT
LEGEND
RESURFACING PROPOSED
PROPOSED CULVERT WORK
PROPOSED RIGHT OF WAY
TEMPORARY LIMITED EASEMENT
EXISTING RIGHT OF WAY
PROPERTY LINES
STATE TRAIL PROPERTY
CURB RAMP RECONSTRUCTION PROPOSED
PROJECT UPDATE
PRELIMINARY DESIGN
SEPTEMBER 2020
1 IN = 400 FT
BEGIN PROJECT STA 341+06.61
END PROJECT STA 931+23.65
HERITAGE RD
SLOPE INTERCEPT
PERMANENT LIMITED EASEMENT
PROPOSED APRON ENDWALLS
VALLEY RD
HILLSIDE RD
KEWAUNEE RIVER
ANNAPEE STATE TRAIL
WEST ST
OLD ORCHARD AVE
BURKE AVE
CHURCH RD
WALTERS RD
ROSE CREEK RD
KELLY RD
EVERGREEN DR
SUNSET AVE
POPLAR LN
PLEASANT RD
CHICOG RD
BIRCH RD
SOUTH VIEW LN
TOWN LINE RD
GUARDRAIL-1 -STA 340+78
GUARDRAIL-2 CULVERT PIPE-1 -STA 352+07 PROPOSED APRON ENDWALLS
GUARDRAIL-3 CULVERT PIPE-2 -STA 354+58
GUARDRAIL-4 -STA 333+78
GUARDRAIL-5 -STA 327+18
GUARDRAIL-6 -STA 306+34
ADJUST CURVE 5E PI -STA 306+86
GUARDRAIL-7 -STA 283+12
CULVERT PIPE-3 -STA 501+05
CULVERT PIPE-4 -STA 551+00
CULVERT PIPE-5 -STA 585+65
GUARDRAIL-8 -STA 651+85
GUARDRAIL-9 -STA 713+34
CULVERT PIPE-6 -STA 727+05
CULVERT PIPE-7 -STA 737+09
ADJUST CURVE 5E PI -728+64
ADJUST CURVE 5E PI -794+23
ADJUST CURVE 5E PI -805+82
CULVERT PIPE-8 -STA 857+85
CULVERT PIPE-9 -STA 882+35