PROJECT ID 4075-40-71
W. WISCONSIN AVE, T. GRAND CHUTE
CASALOMA DR - N BADGER AVE
WIS 96
OUTAGAMIE COUNTY

WISCONSIN DEPARTMENT OF TRANSPORTATION

N

LEGEND

- PROPOSED RESURFACING
- PROPOSED CURB & GUTTER
- PROPOSED SIDEWALK
- PROPOSED DRIVEWAY RECONSTRUCT
- PROPOSED PAVEMENT REPAIR AREA
- TEMPORARY LIMITED EASEMENT
- PROPOSED RIGHT OF WAY
- PROPOSED HIGHWAY EASEMENT
- EXISTING RIGHT OF WAY
- SLOPE INTERCEPT
- PROPOSED CURB RAMP RECONSTRUCTION

LEGEND

- PROPOSED RESURFACING
- PROPOSED CURB & GUTTER
- PROPOSED SIDEWALK
- PROPOSED DRIVEWAY RECONSTRUCT
- PROPOSED PAVEMENT REPAIR AREA
- TEMPORARY LIMITED EASEMENT
- PROPOSED RIGHT OF WAY
- PROPOSED HIGHWAY EASEMENT
- EXISTING RIGHT OF WAY
- SLOPE INTERCEPT
- PROPOSED CURB RAMP RECONSTRUCTION

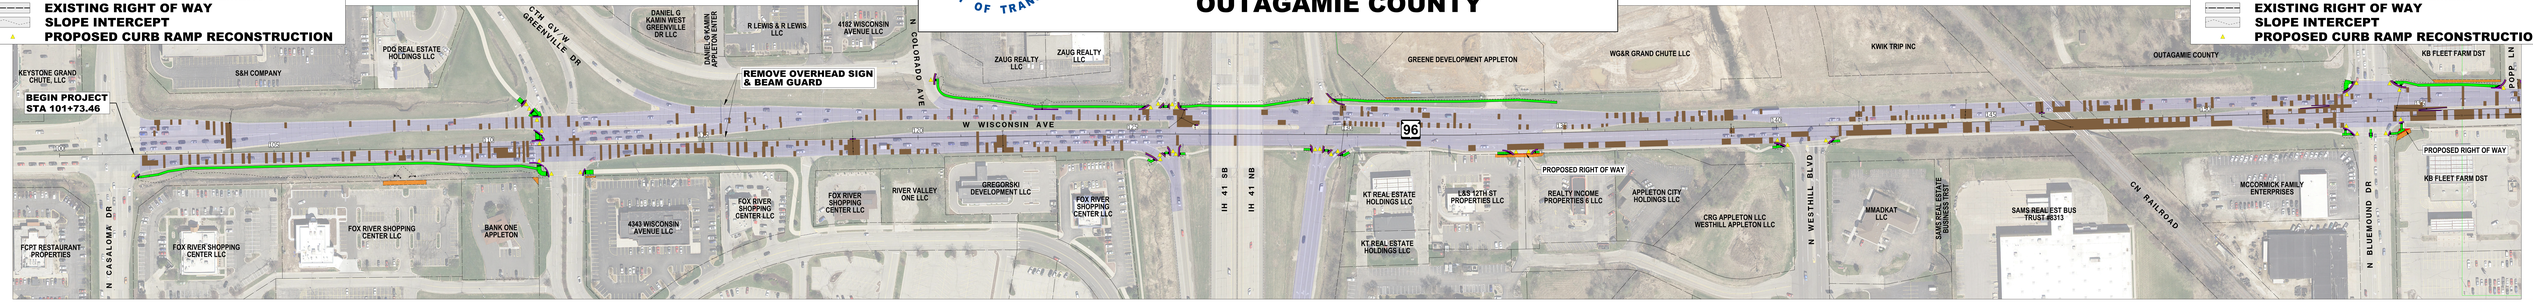

LOCAL OFFICIALS MEETING
OCTOBER 20, 2022

0 25 50
SCALE, FEET