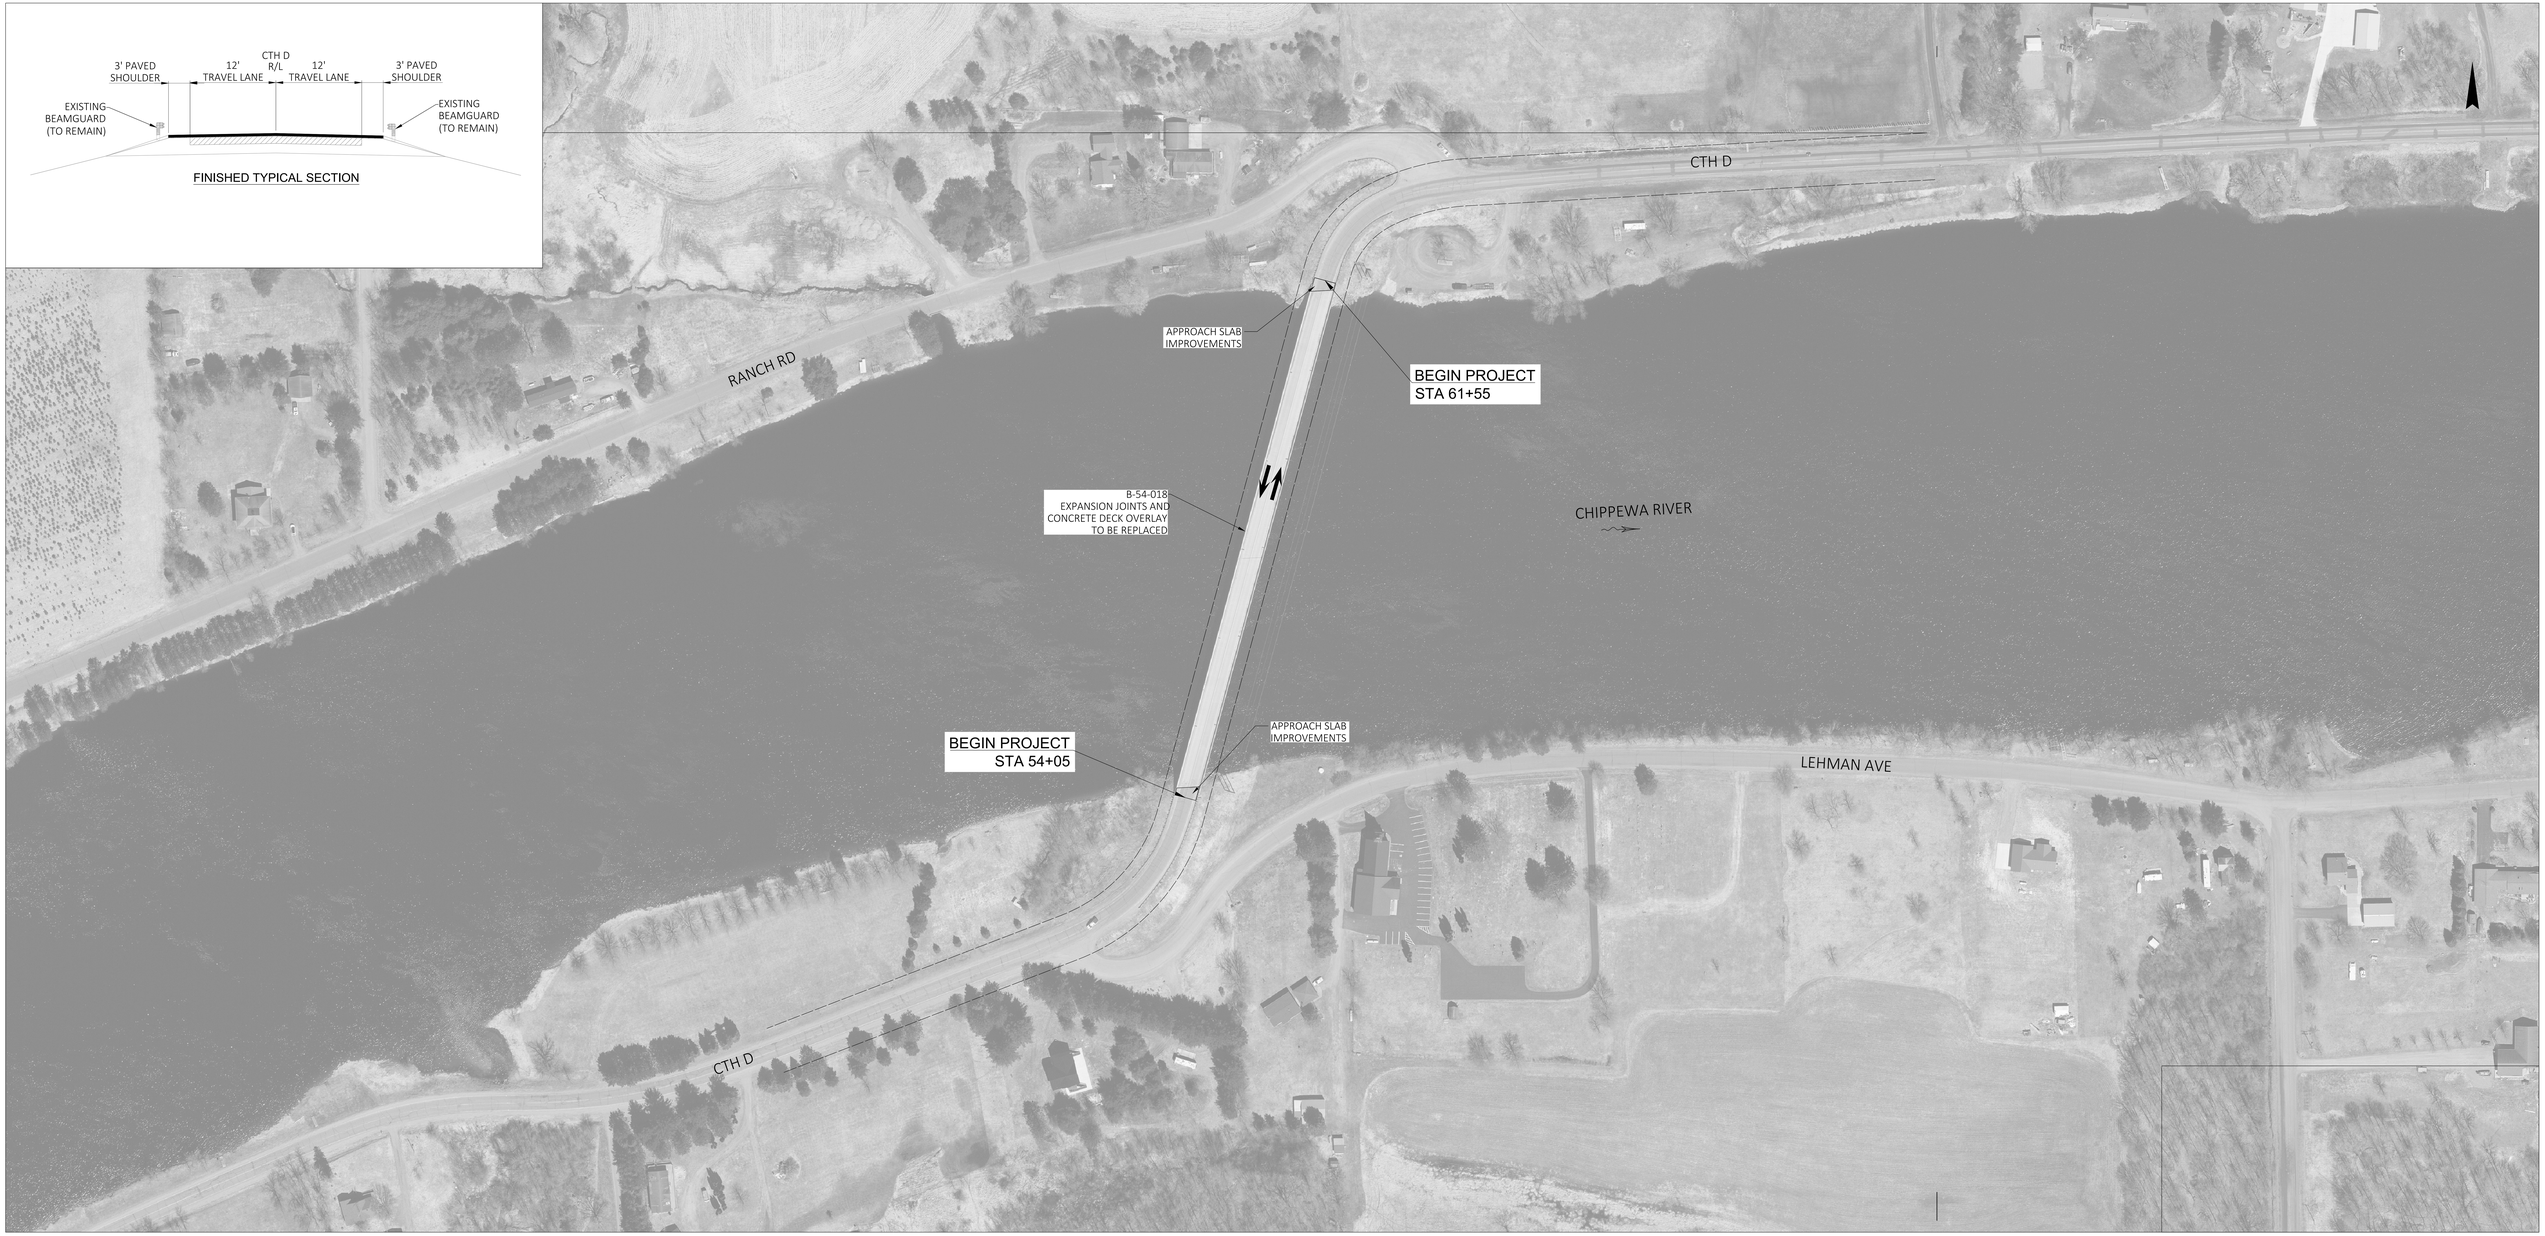
3' PAVED SHOULDER
12' TRAVEL LANE
CTH D R/L
12' TRAVEL LANE
3' PAVED SHOULDER
EXISTING BEAMGUARD (TO REMAIN)
EXISTING BEAMGUARD (TO REMAIN)
FINISHED TYPICAL SECTION
CTH D
RANCH RD
APPROACH SLAB IMPROVEMENTS
BEGIN PROJECT STA 61+55
B-54-018 EXPANSION JOINTS AND CONCRETE DECK OVERLAY TO BE REPLACED
CHIPPEWA RIVER
APPROACH SLAB IMPROVEMENTS
BEGIN PROJECT STA 54+05
LEHMAN AVE
CTH D