# WIS 145 STRUCTURES OVER FLAGG AVENUE
# SLOPE PAVING REPAIRS & PAINTING
# FLAGG AVENUE CLOSURE
# PROPOSED TRAFFIC DETOUR ROUTE

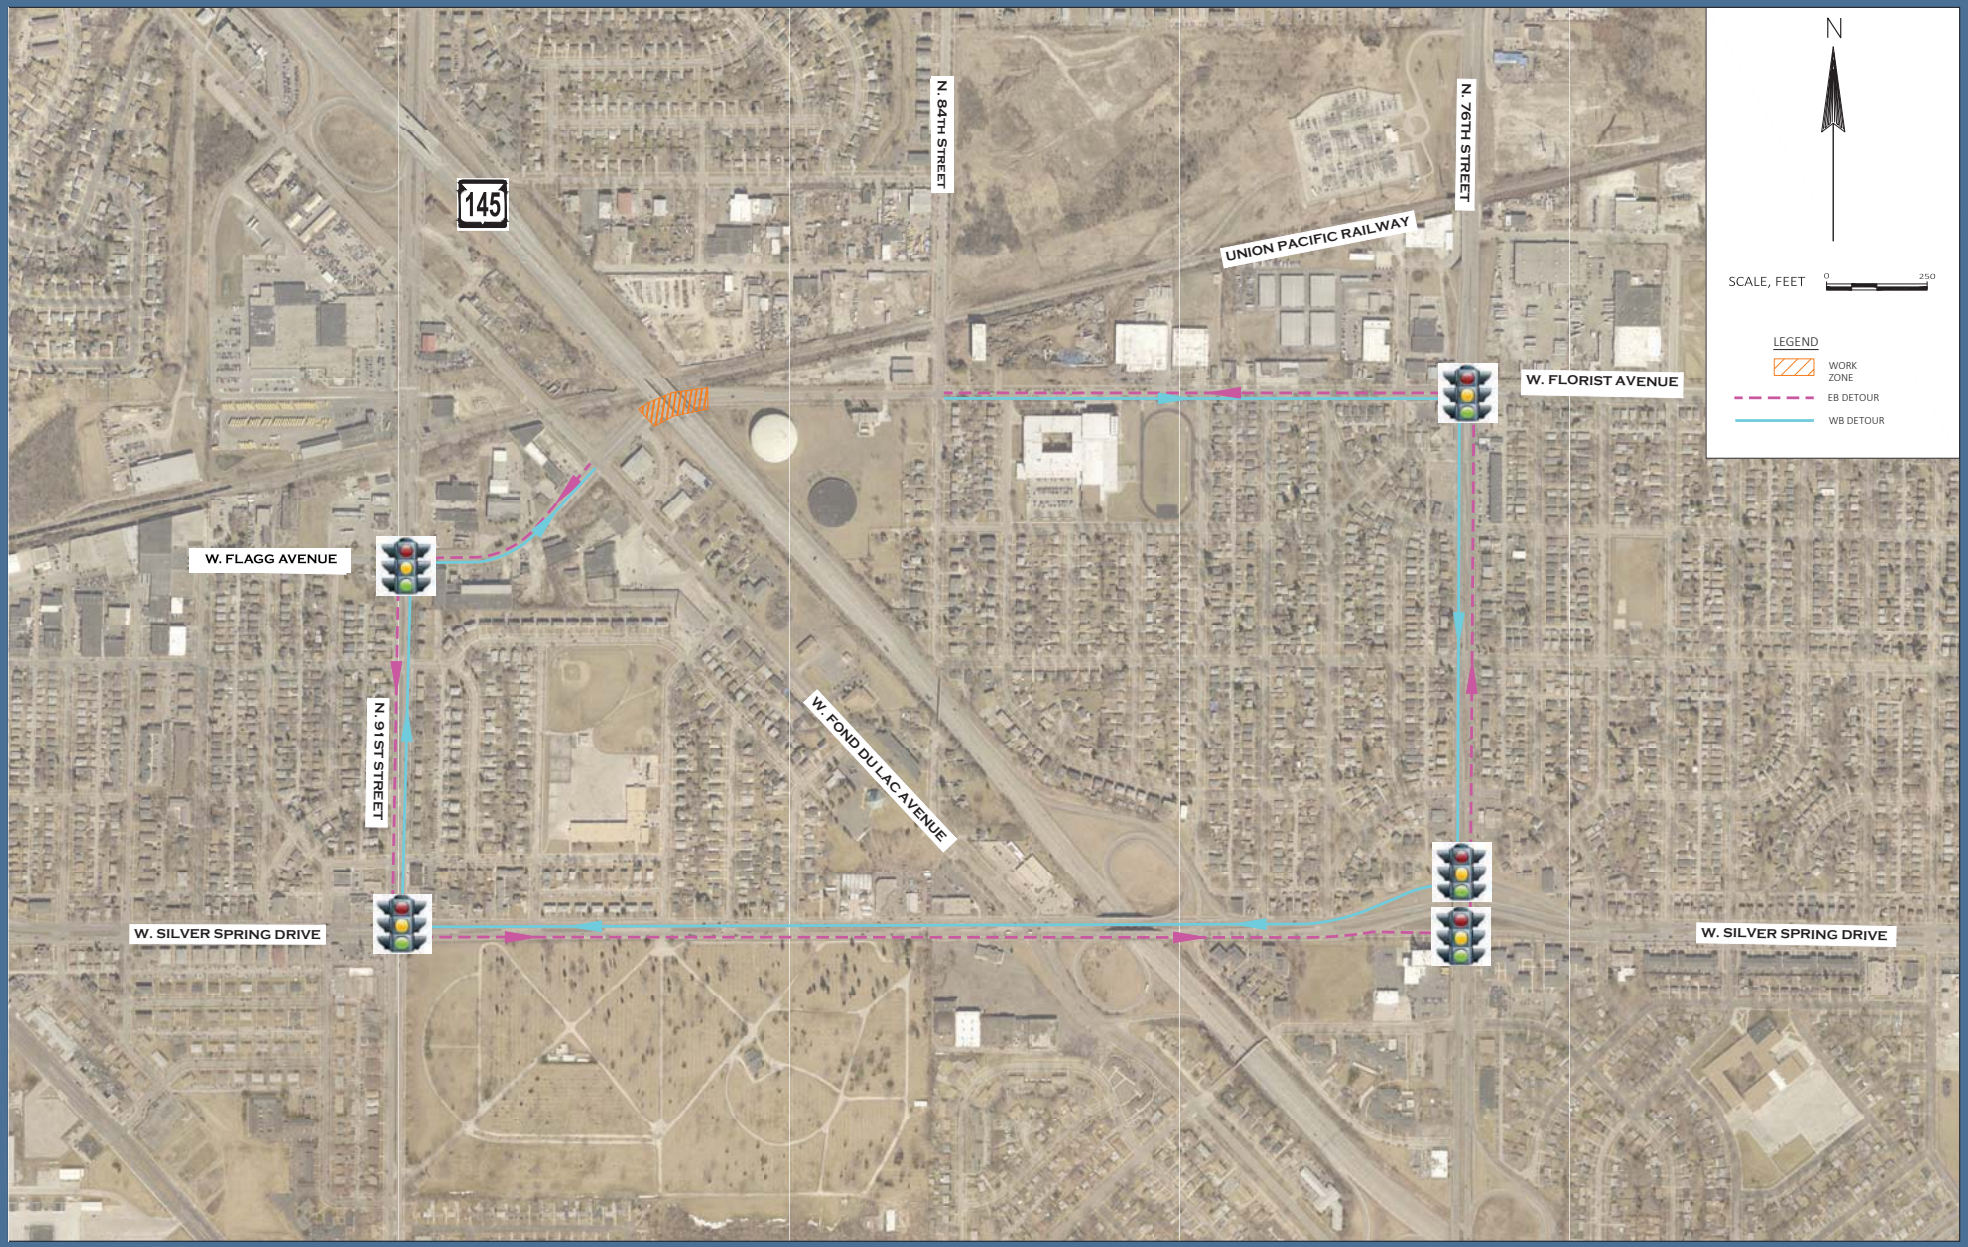


PLOTTED ON March 13, 2020
X:\ML\2017\2017145\CAD\TRANSPORTATION\DWG\SHEETSOTHER\2020_0401 - TC EXHIBIT_FLAGG AVE_DETOUR.DWG