PROJECT OVERVIEW

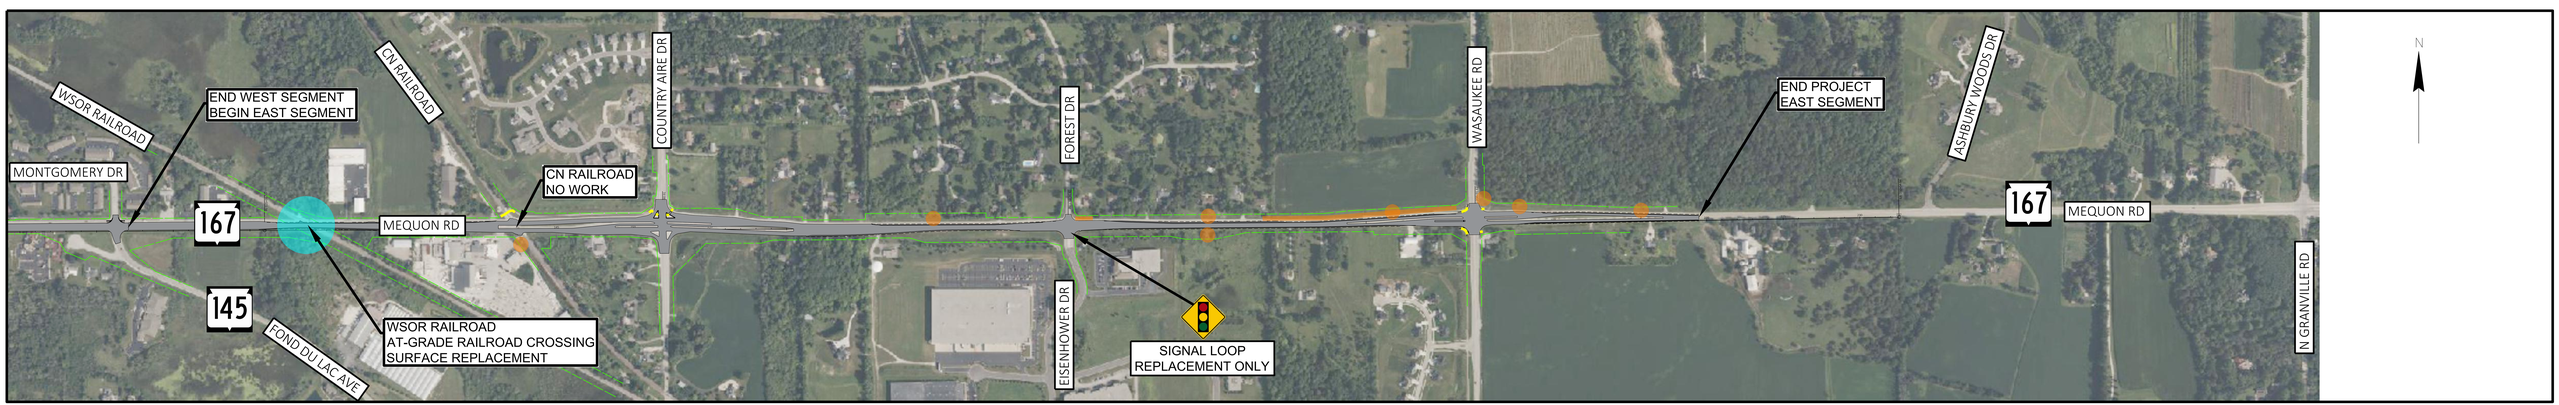

LEGEND

- CONCRETE SIDEWALK IMPROVEMENTS
- MINOR CULVERT OR DITCH REPAIRS
- RAILROAD CROSSING IMPROVEMENTS
- MILL & OVERLAY
- INTERSECTION OF PROPOSED TRAFFIC SIGNAL REPLACEMENT

WISCONSIN DEPARTMENT OF TRANSPORTATION