TRAFFIC CONTROL OVERVIEW

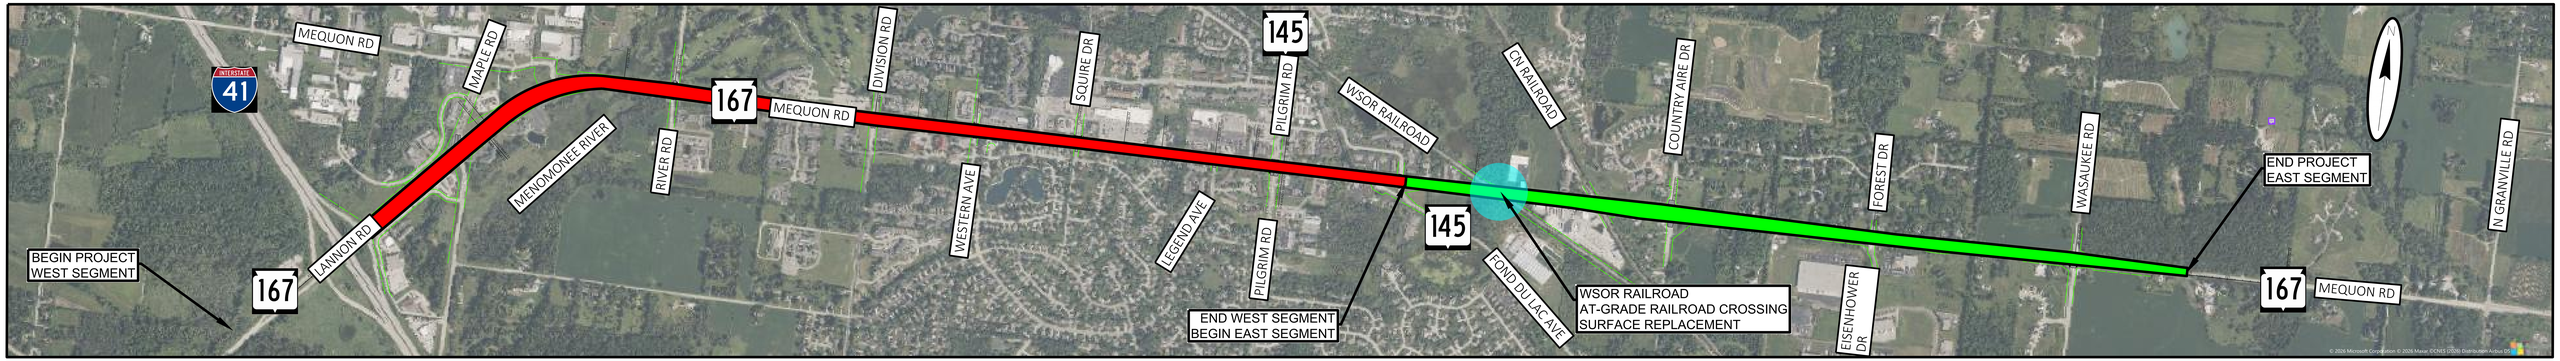

LEGEND

- WEST SEGMENT STAGED CONSTRUCTION SINGLE LANE CLOSURES (SEE STAGING TYPICAL SECTIONS)
- EAST SEGMENT FULL CLOSURE WITH DETOUR (SEE DETOUR OVERVIEW)
- RAILROAD CROSSING IMPROVEMENTS

STAGING TYPICAL SECTIONS

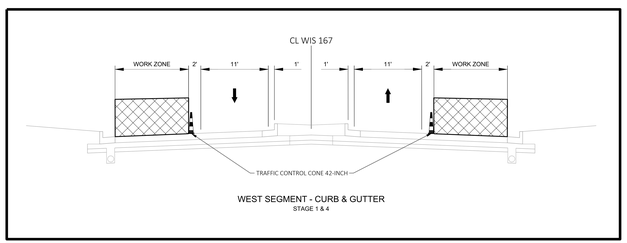

WEST SEGMENT - CURB & GUTTER
STAGE 1 & 4

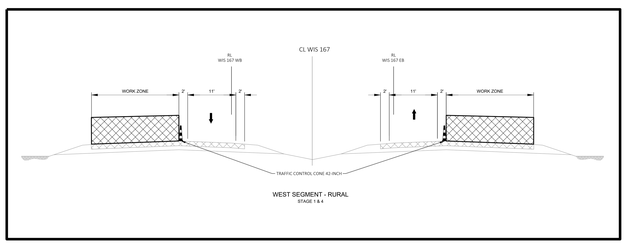

WEST SEGMENT - RURAL
STAGE 1 & 4

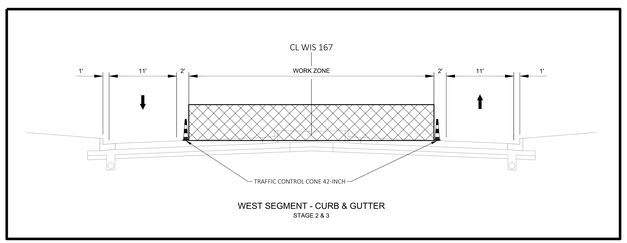

WEST SEGMENT - CURB & GUTTER
STAGE 2 & 3

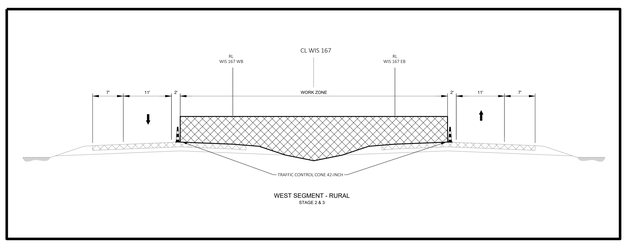

WEST SEGMENT - RURAL
STAGE 2 & 3
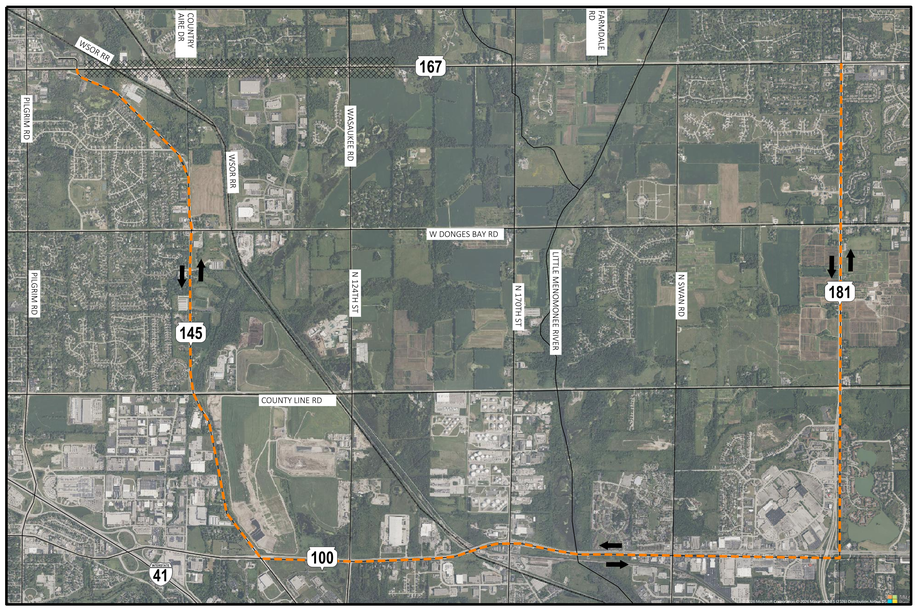
DETOUR OVERVIEW