PROJECT ID 2350-28-00/70
CITY OF OAK CREEK, S CHICAGO ROAD
S COUNTY LINE TO FOREST HILL AVE
WIS 32, MILWAUKEE COUNTY
PUBLIC INVOLVEMENT MEETING - OCTOBER 30, 2025

SCALE: 1" = 40'

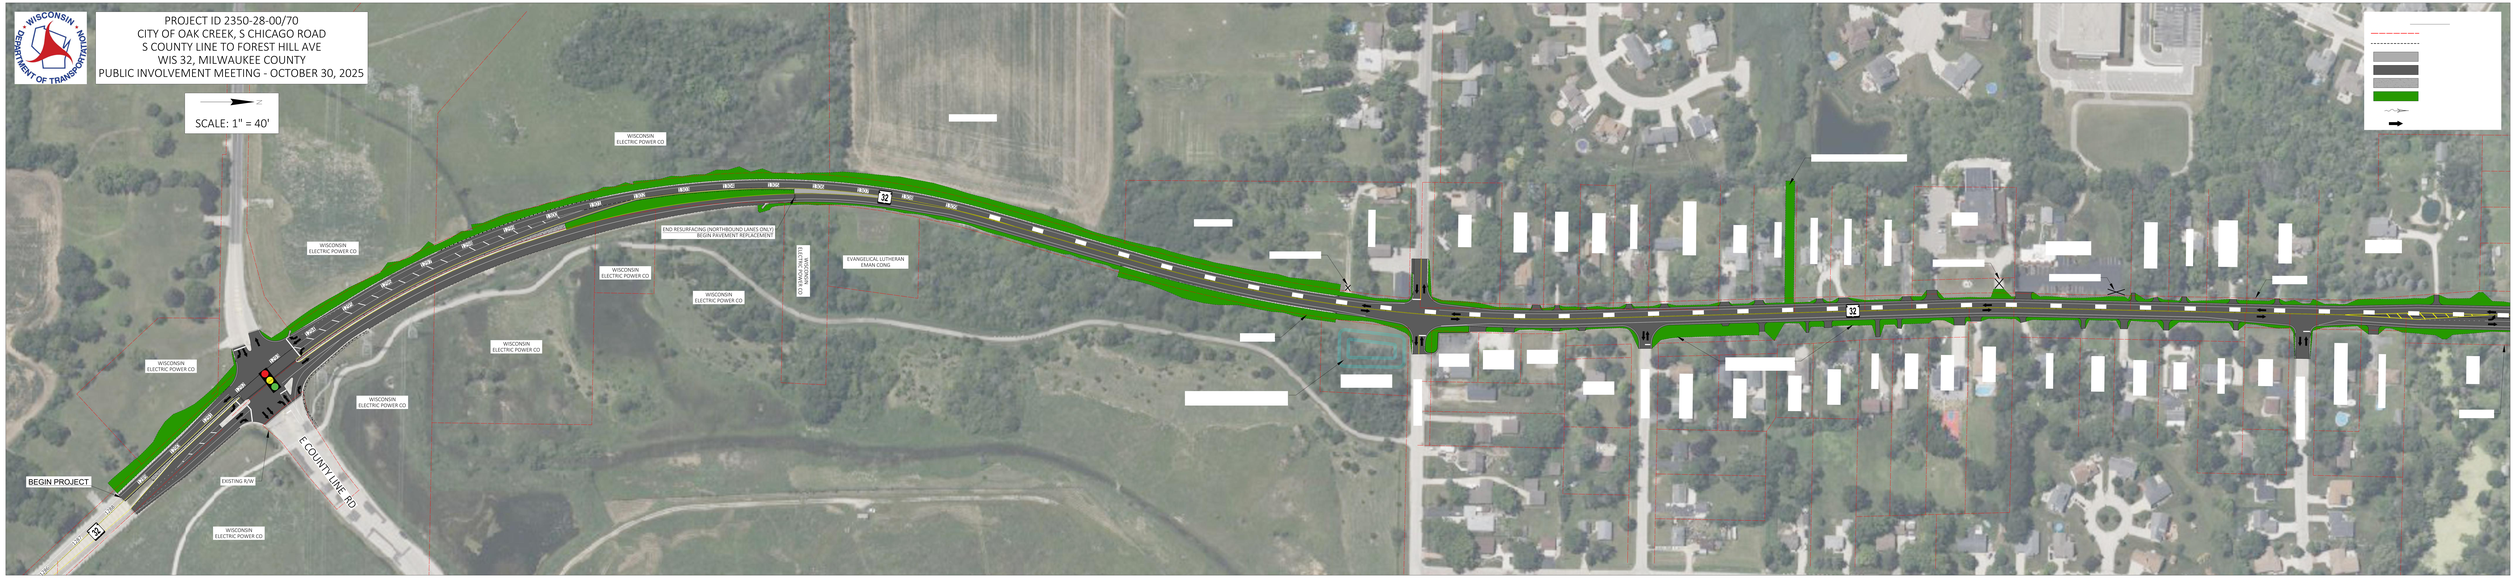

PROJECT ID 2350-28-00/70
CITY OF OAK CREEK, S CHICAGO ROAD
S COUNTY LINE TO FOREST HILL AVE
WIS 32, MILWAUKEE COUNTY
PUBLIC INVOLVEMENT MEETING - OCTOBER 30, 2025

SCALE: 1" = 40'

PROJECT ID 2350-28-00/70
CITY OF OAK CREEK, S CHICAGO ROAD
S COUNTY LINE TO FOREST HILL AVE
WIS 32, MILWAUKEE COUNTY
PUBLIC INVOLVEMENT MEETING - OCTOBER 30, 2025

SCALE: 1" = 40'

PROJECT ID 2350-28-00/70
CITY OF OAK CREEK, S CHICAGO ROAD
S COUNTY LINE TO FOREST HILL AVE
WIS 32, MILWAUKEE COUNTY
PUBLIC INVOLVEMENT MEETING - OCTOBER 30, 2025

SCALE: 1" = 40'