PROJECT OVERVIEW

LEGEND

- CONCRETE SIDEWALK
- ASPHALT PATH
- DRIVEWAY
- BRIDGE WORK
- MILL & OVERLAY
- WIDENING
- EXISTING RIGHT-OF-WAY
- PROPOSED RIGHT-OF-WAY
- TEMPORARY LIMITED EASEMENT
- PERMANENT LIMITED EASEMENT

WISCONSIN DEPARTMENT OF TRANSPORTATION

PEDESTRIAN IMPROVEMENT

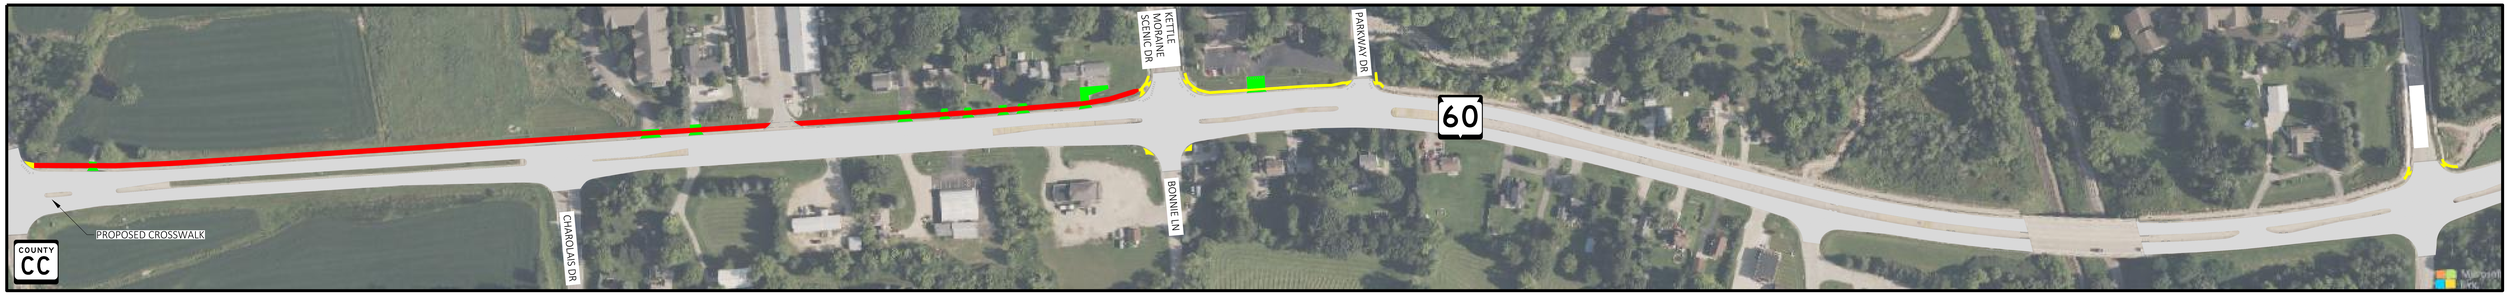

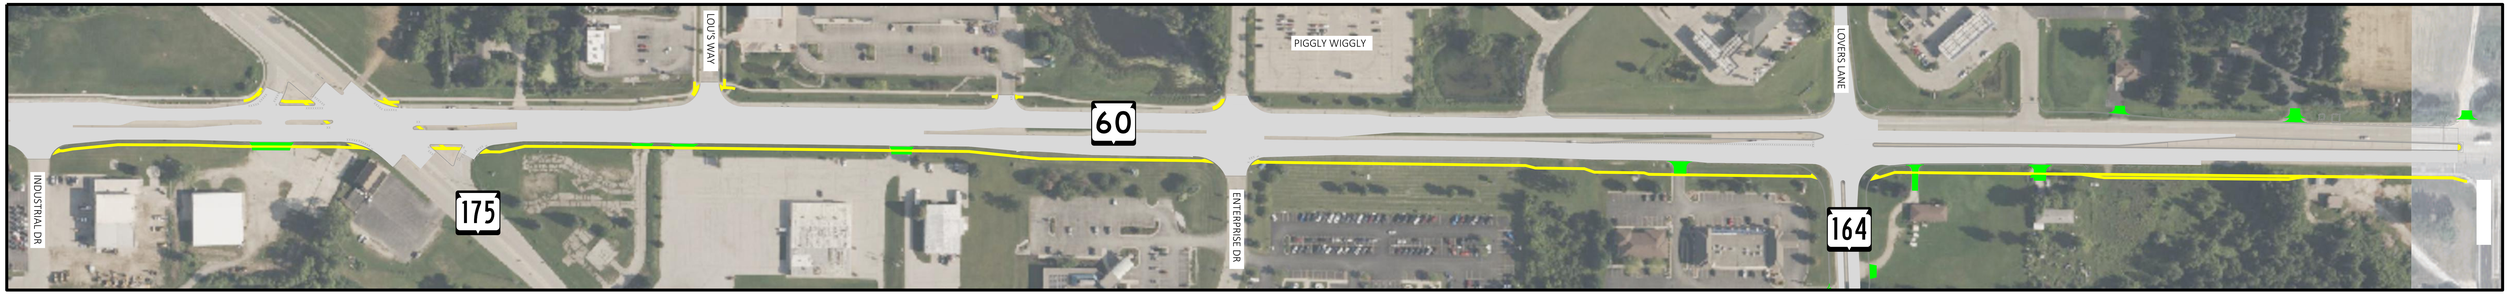

LEGEND

- CONCRETE SIDEWALK
- ASPHALT PATH
- DRIVEWAY

WISCONSIN DEPARTMENT OF TRANSPORTATION

INTERSECTION IMPROVEMENT

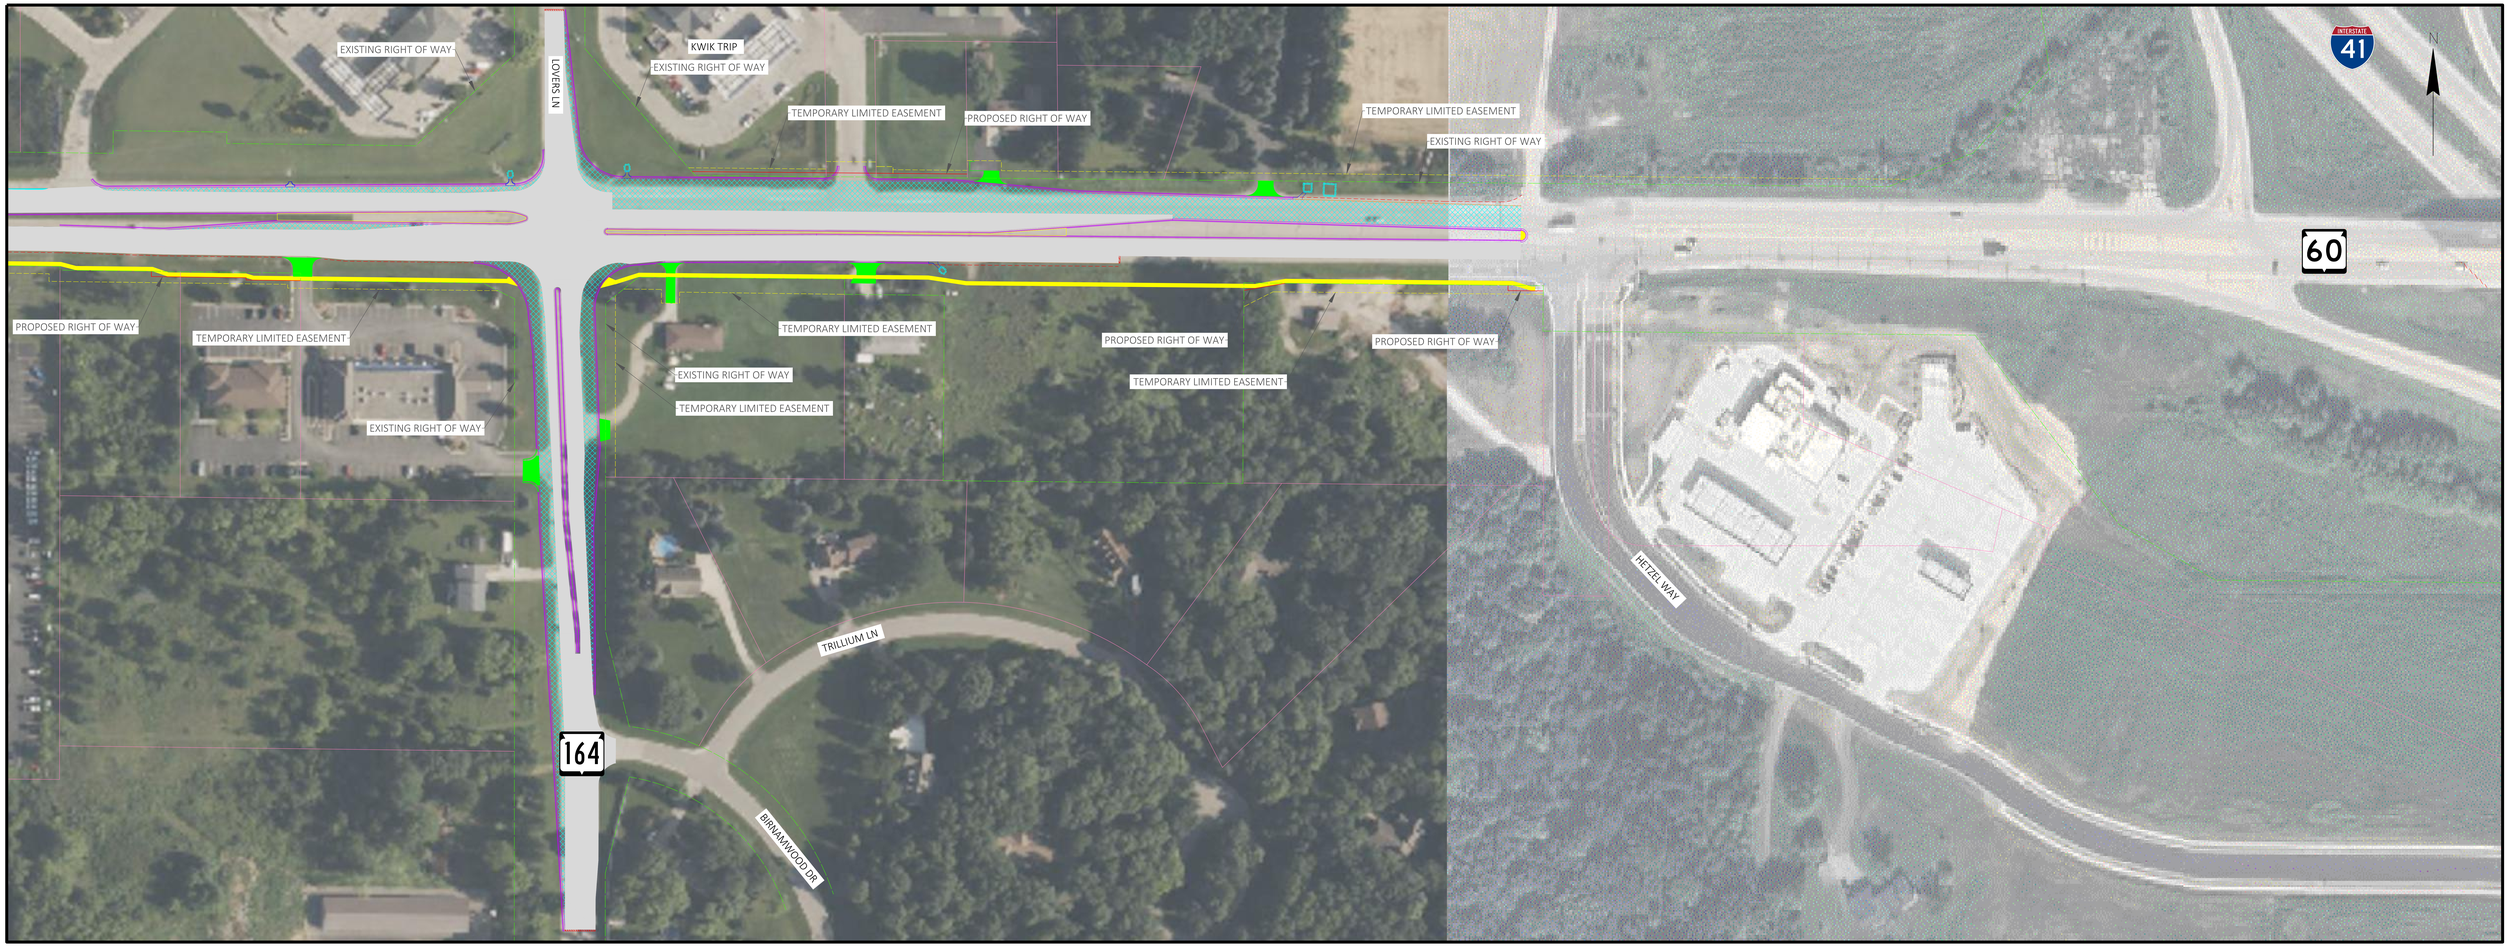

LEGEND

- CONCRETE SIDEWALK
- PAVEMENT
- DRIVEWAY
- PAVEMENT WIDENING
- CURB AND GUTTER

WISCONSIN DEPARTMENT OF TRANSPORTATION

TRAFFIC CONTROL OVERVIEW

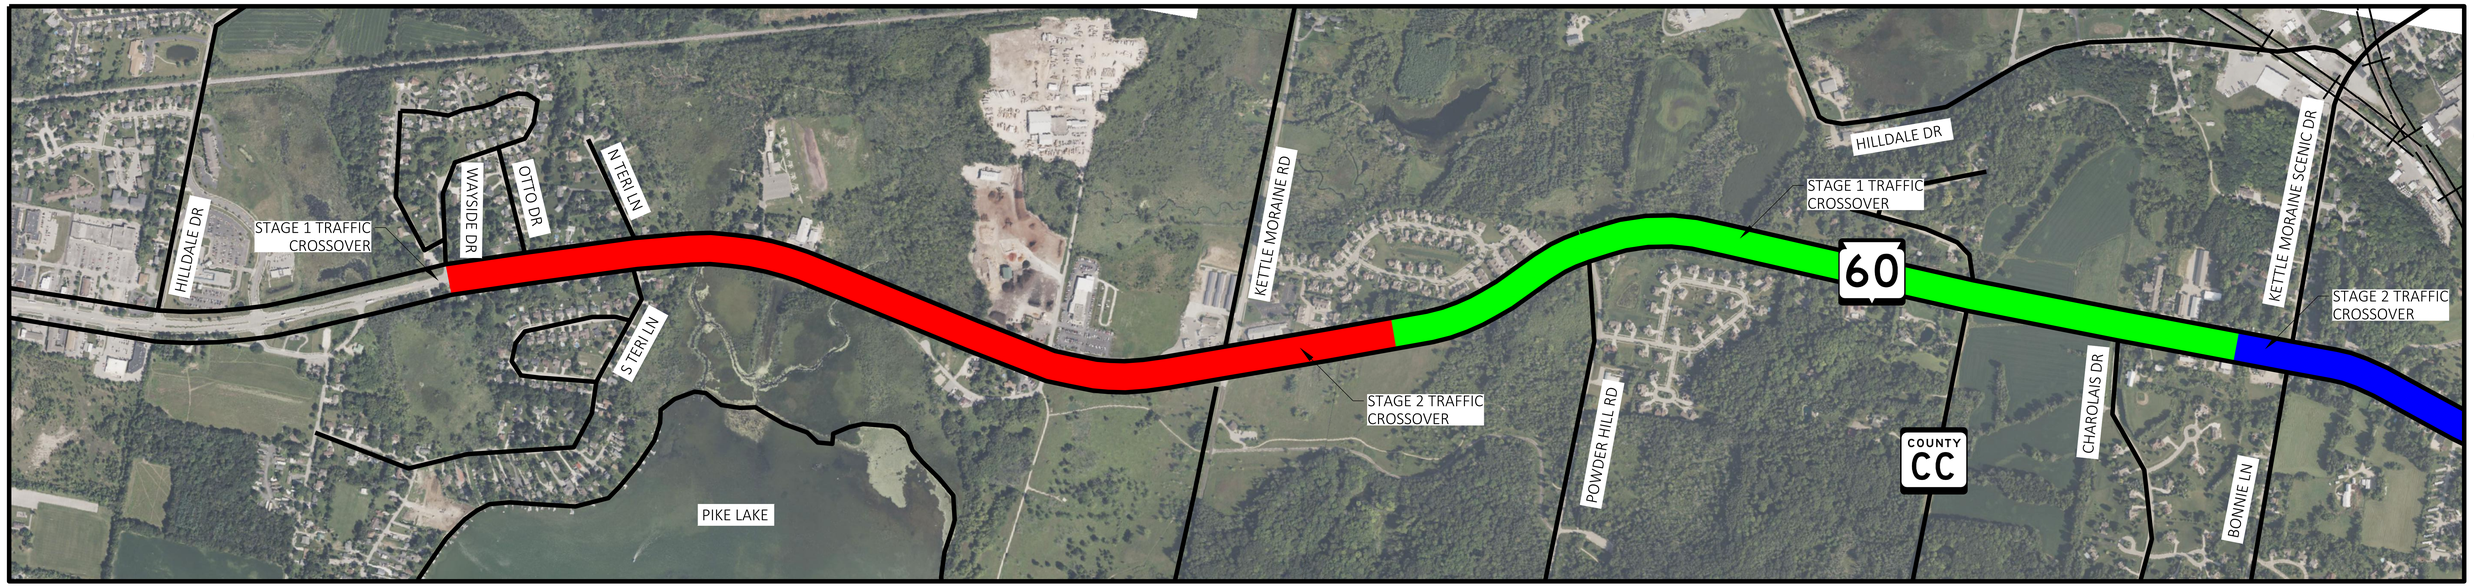

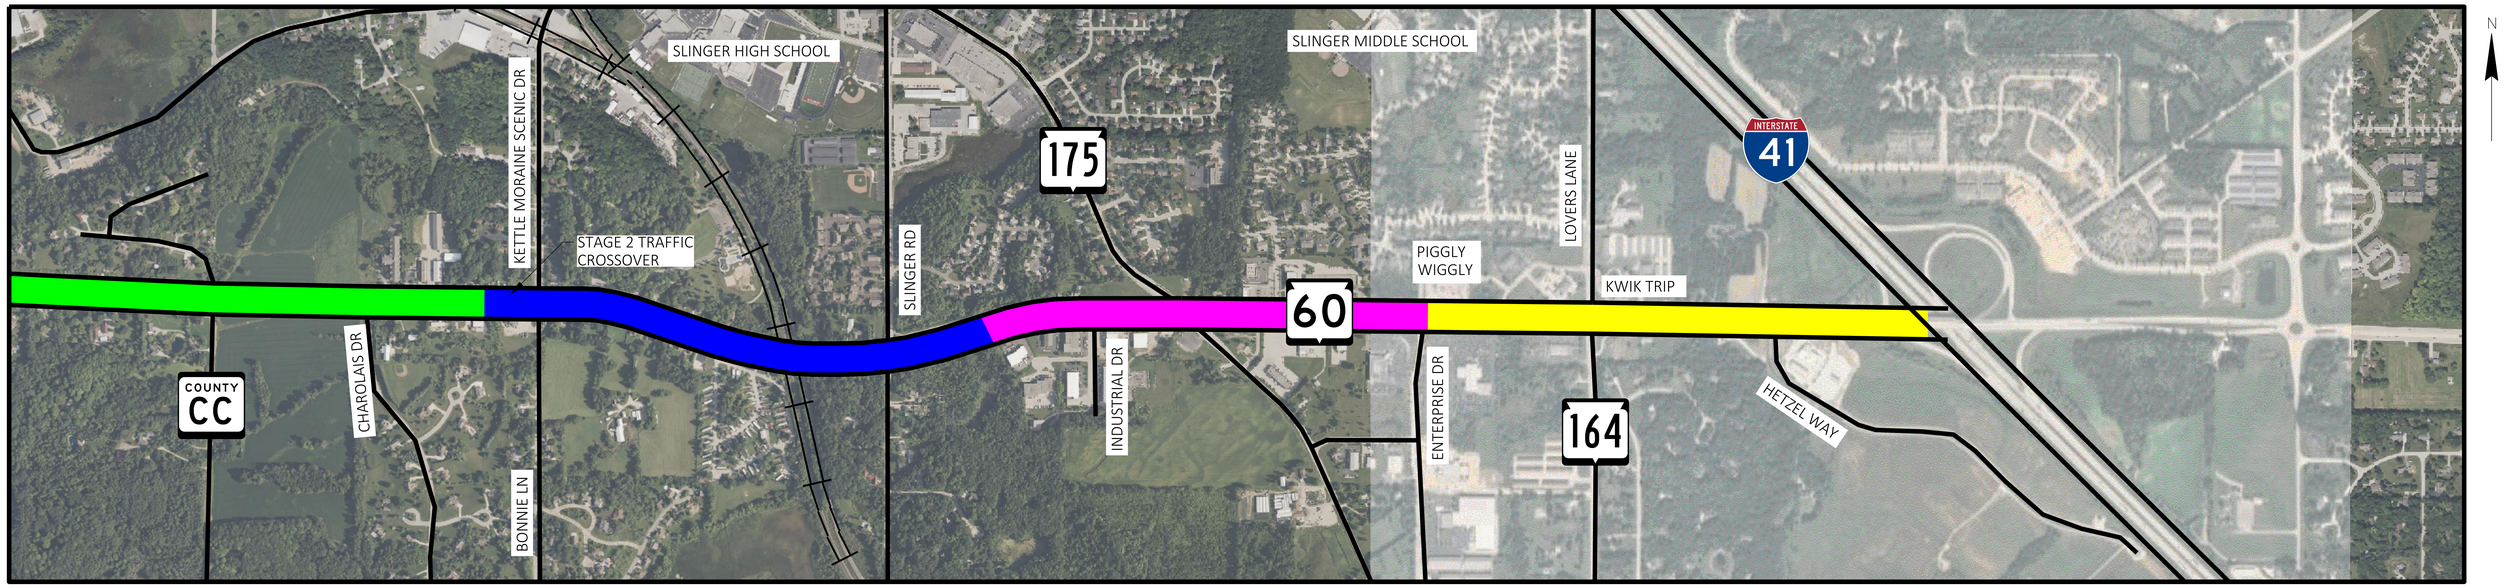

LEGEND

- SEGMENT 1
- SEGMENT 2
- SEGMENT 3
- SEGMENT 4
- SEGMENT 5

WISCONSIN DEPARTMENT OF TRANSPORTATION

TRAFFIC CONTROL STAGING

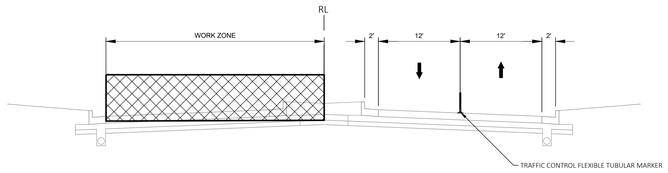

SEGMENT 1 & 2
STAGE 1

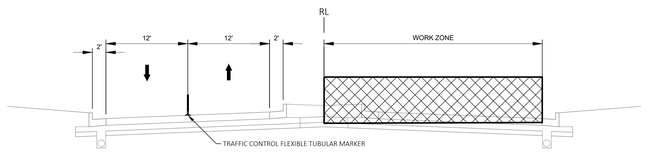

SEGMENT 1 & 2
STAGE 2

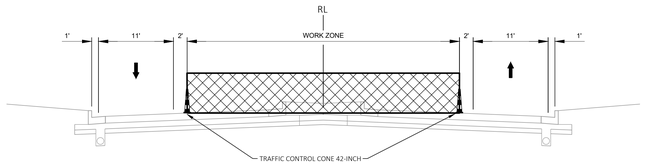

SEGMENT 3 & 4
STAGE 1

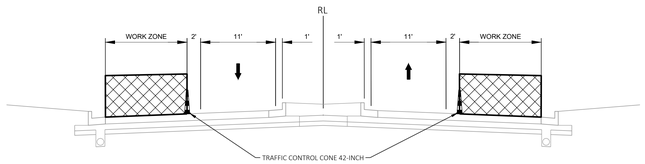

SEGMENT 3 & 4
STAGE 2

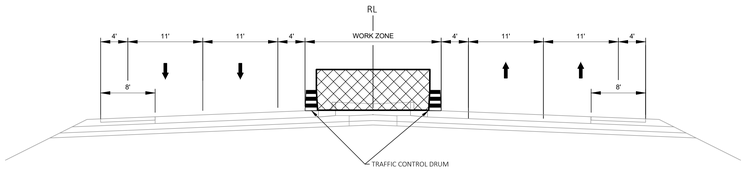

SEGMENT 5
STAGE 1

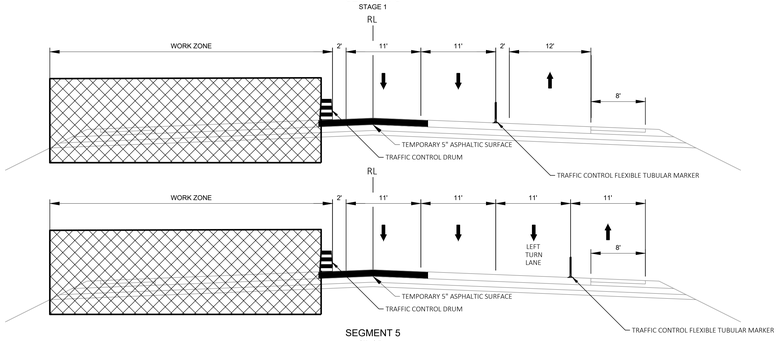

SEGMENT 5
STAGE 2

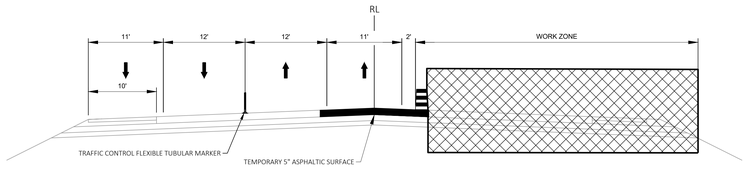

SEGMENT 5
STAGE 3

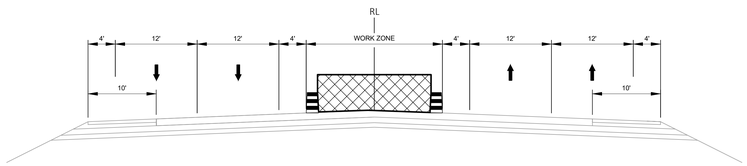

SEGMENT 5
STAGE 4