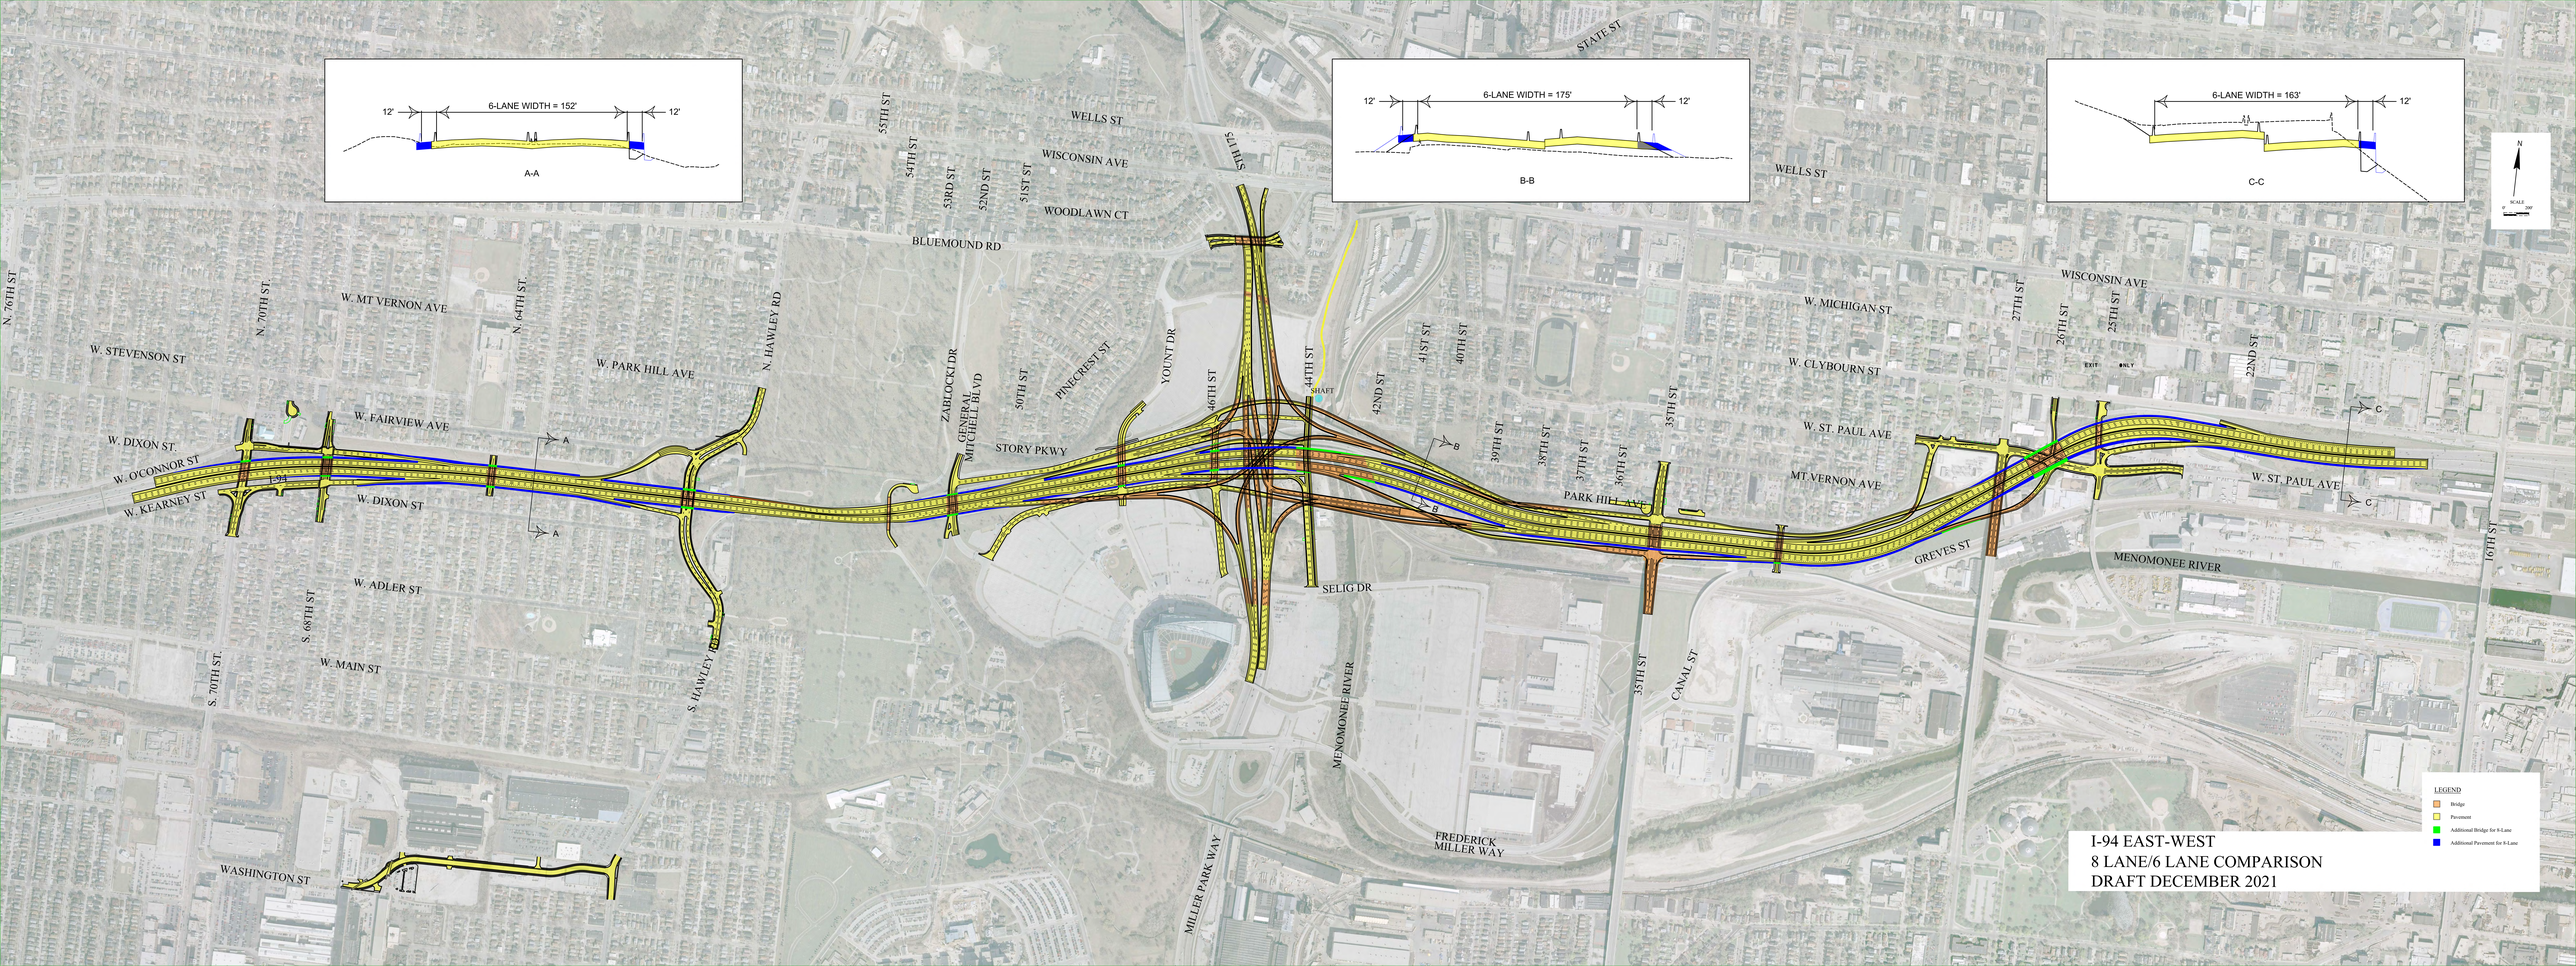
6-LANE WIDTH = 152'
12'
12'
A-A
6-LANE WIDTH = 175'
12'
12'
B-B
6-LANE WIDTH = 163'
12'
C-C
N
SCALE
0 200'
STATE ST
WELLS ST
WISCONSIN AVE
WOODLAWN CT
BLUEMOUND RD
55TH ST
54TH ST
53RD ST
52ND ST
51ST ST
51ST ST
N. 76TH ST
N. 70TH ST.
N. 64TH ST.
W. MT VERNON AVE
W. STEVENSON ST
W. PARK HILL AVE
N. HAWLEY RD
W. FAIRVIEW AVE
W. DIXON ST.
W. O'CONNOR ST
W. KEARNEY ST
I-94
W. DIXON ST
W. ADLER ST
S. 69TH ST
W. MAIN ST
S. 70TH ST.
S. HAWLEY RD
WASHINGTON ST
ZABLOCKI DR
GENERAL MITCHELL BLVD
50TH ST
PINEGREST ST
STORY PKWY
YOUNT DR
46TH ST
44TH ST
SHAFT
42ND ST
41ST ST
40TH ST
39TH ST
38TH ST
37TH ST
36TH ST
35TH ST
PARK HILL AVE
SELIG DR
MENOMONEE RIVER
35TH ST
CANAL ST
FREDERICK MILLER WAY
MILLER PARK WAY
W. MICHIGAN ST
W. CLYBOURN ST
W. ST. PAUL AVE
MT VERNON AVE
GREVES ST
27TH ST
26TH ST
25TH ST
WISCONSIN AVE
EXIT ONLY
22ND ST
W. ST. PAUL AVE
MENOMONEE RIVER
16TH ST
A
A
B
B
C
C
LEGEND
Bridge
Pavement
Additional Bridge for 8-Lane
Additional Pavement for 8-Lane
I-94 EAST-WEST
8 LANE/6 LANE COMPARISON
DRAFT DECEMBER 2021