WIS 50 RECONSTRUCTION
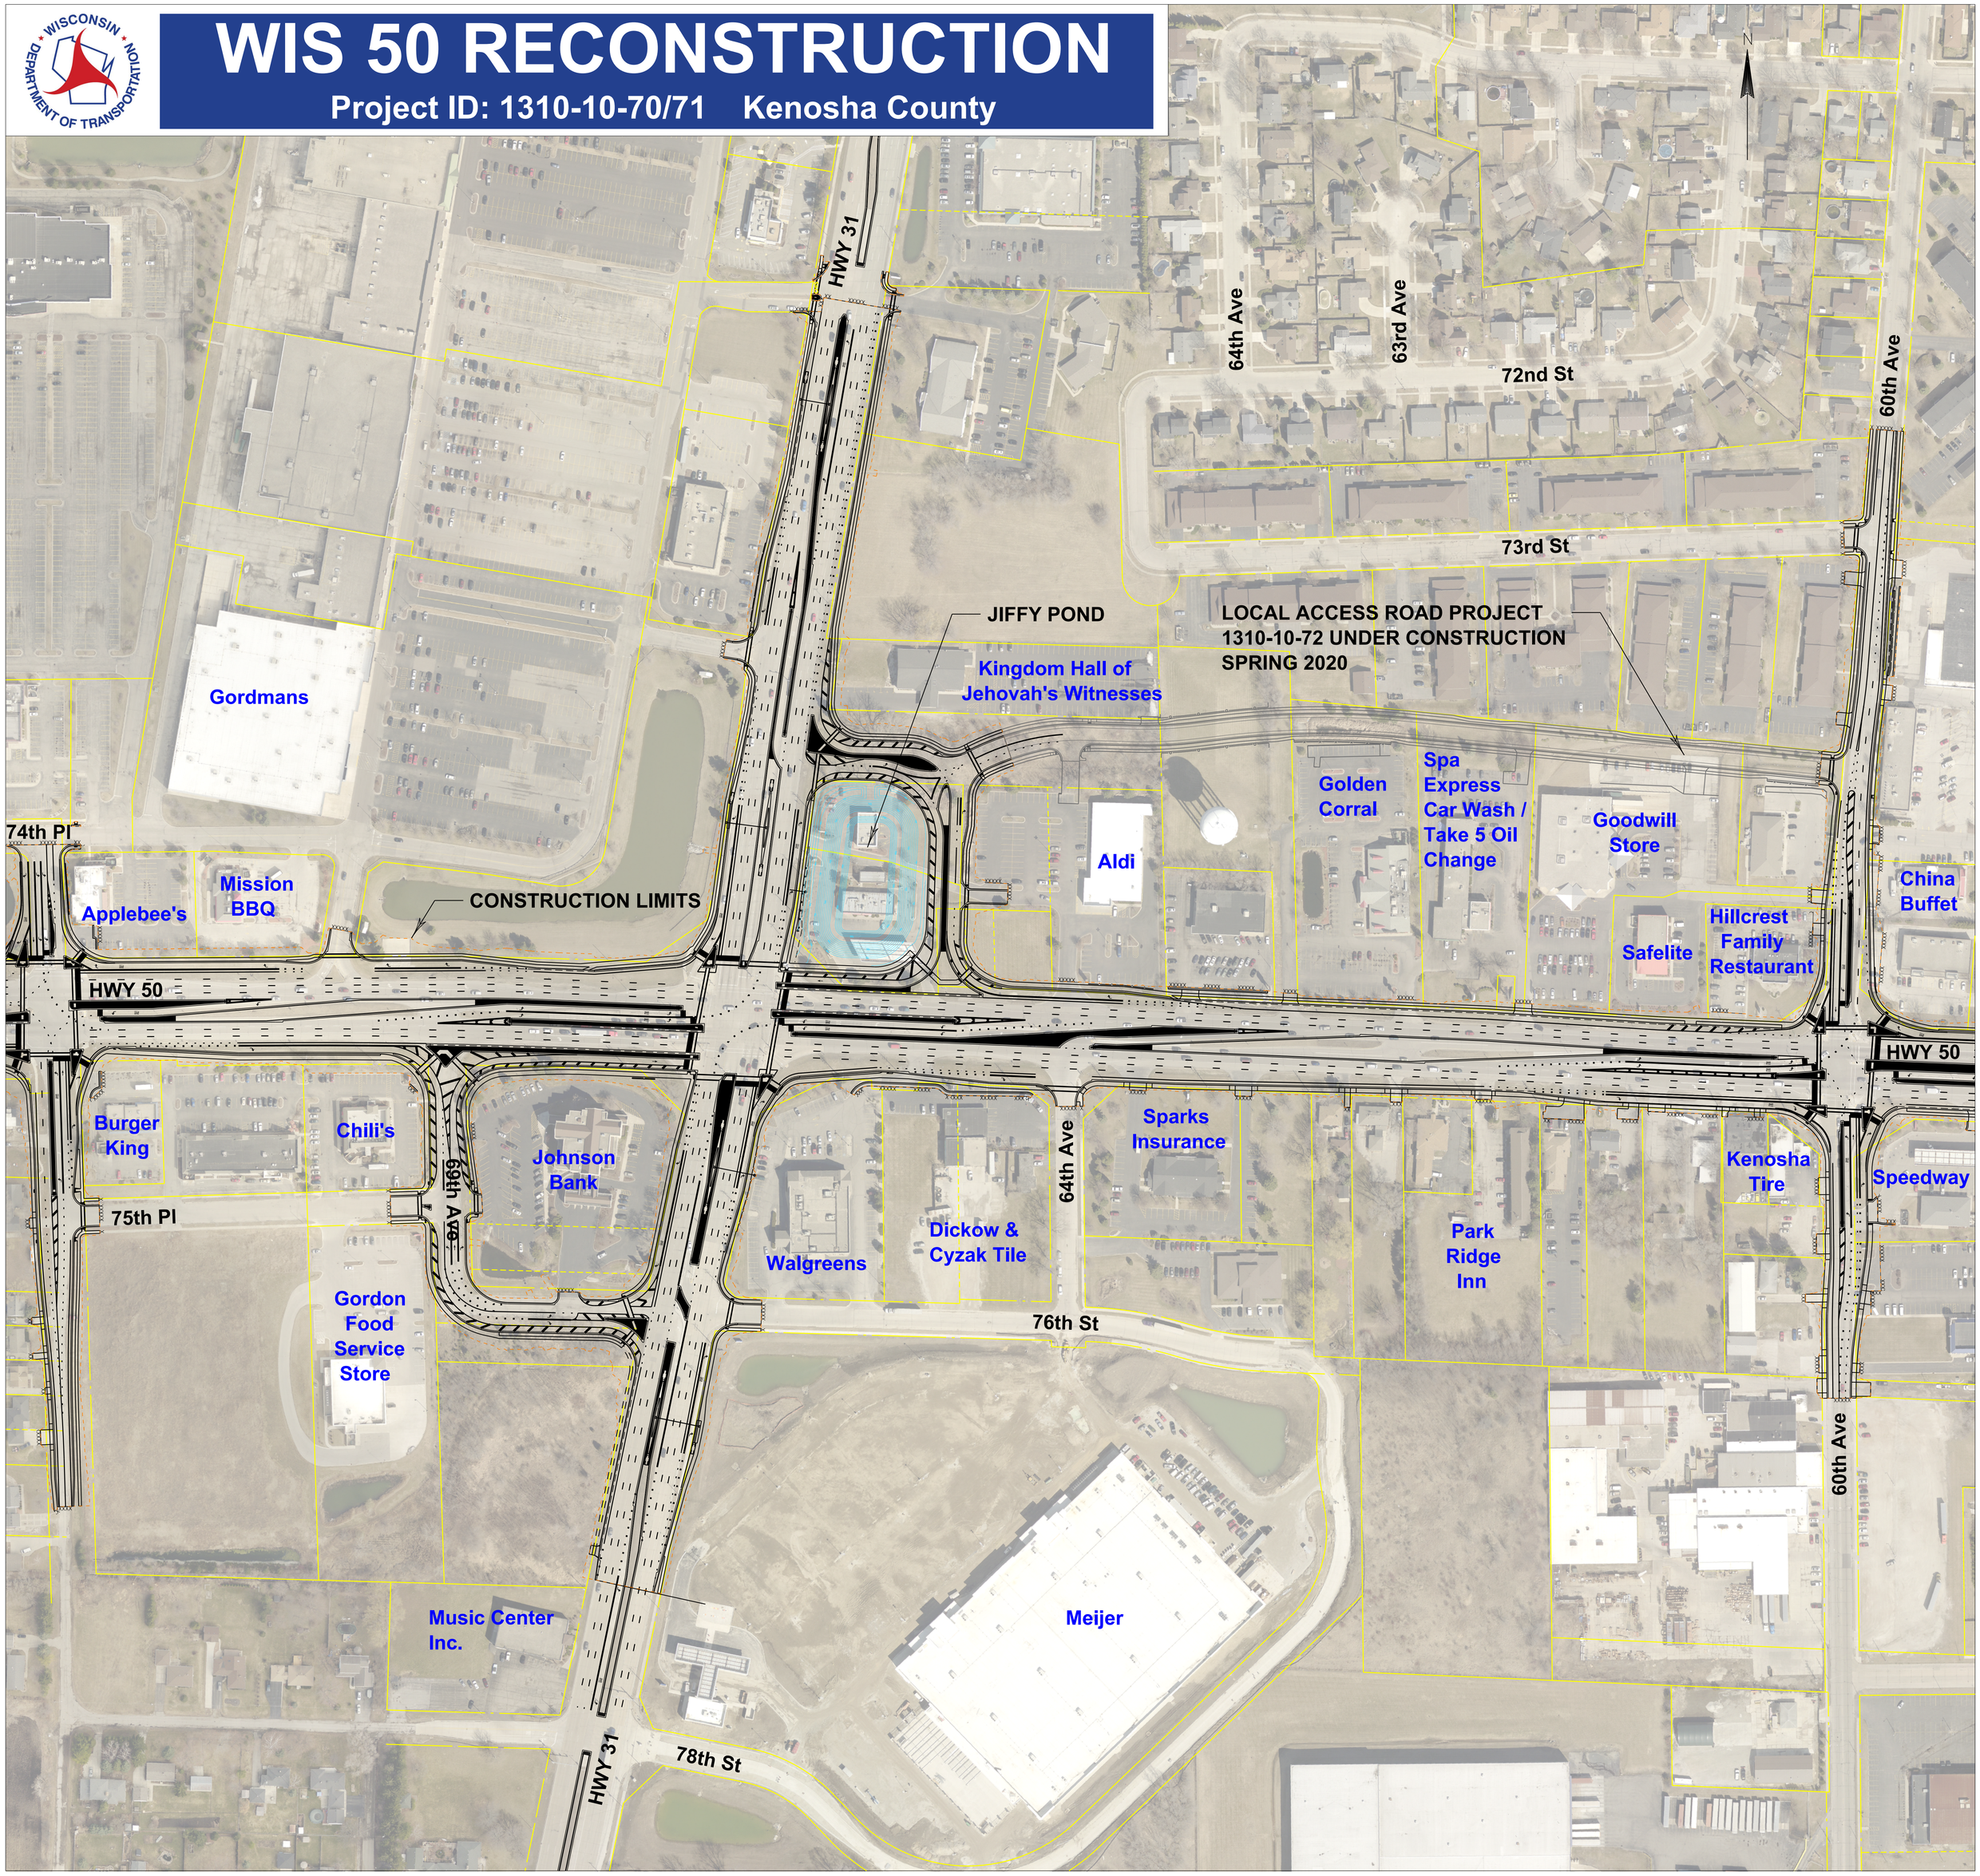
Project ID: 1310-10-70/71 Kenosha County