TYPICAL SECTIONS

EAST OF COUNTY G

LOW BUILD

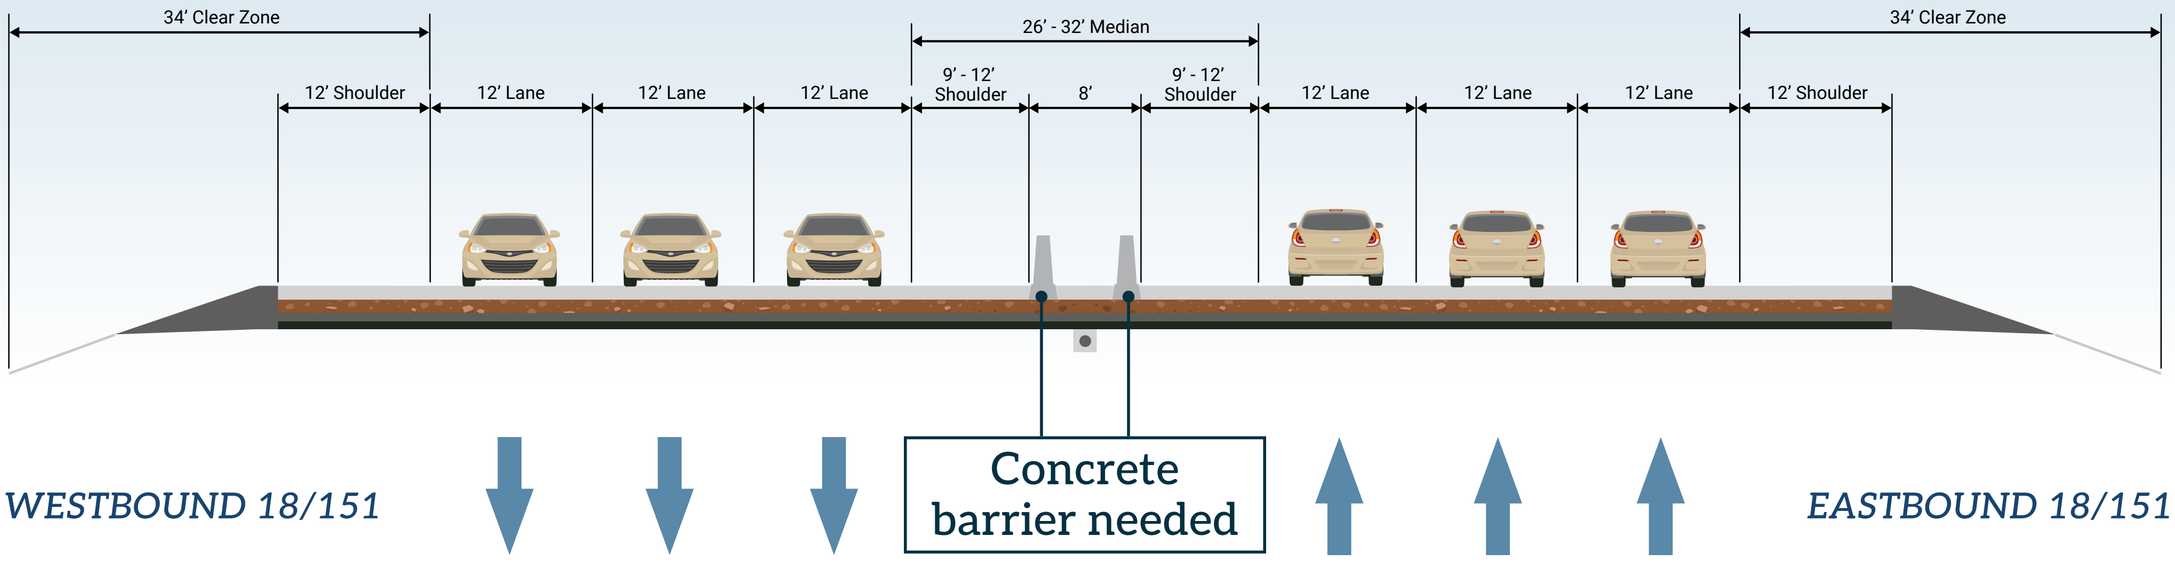

MEDIUM BUILD / HIGH BUILD

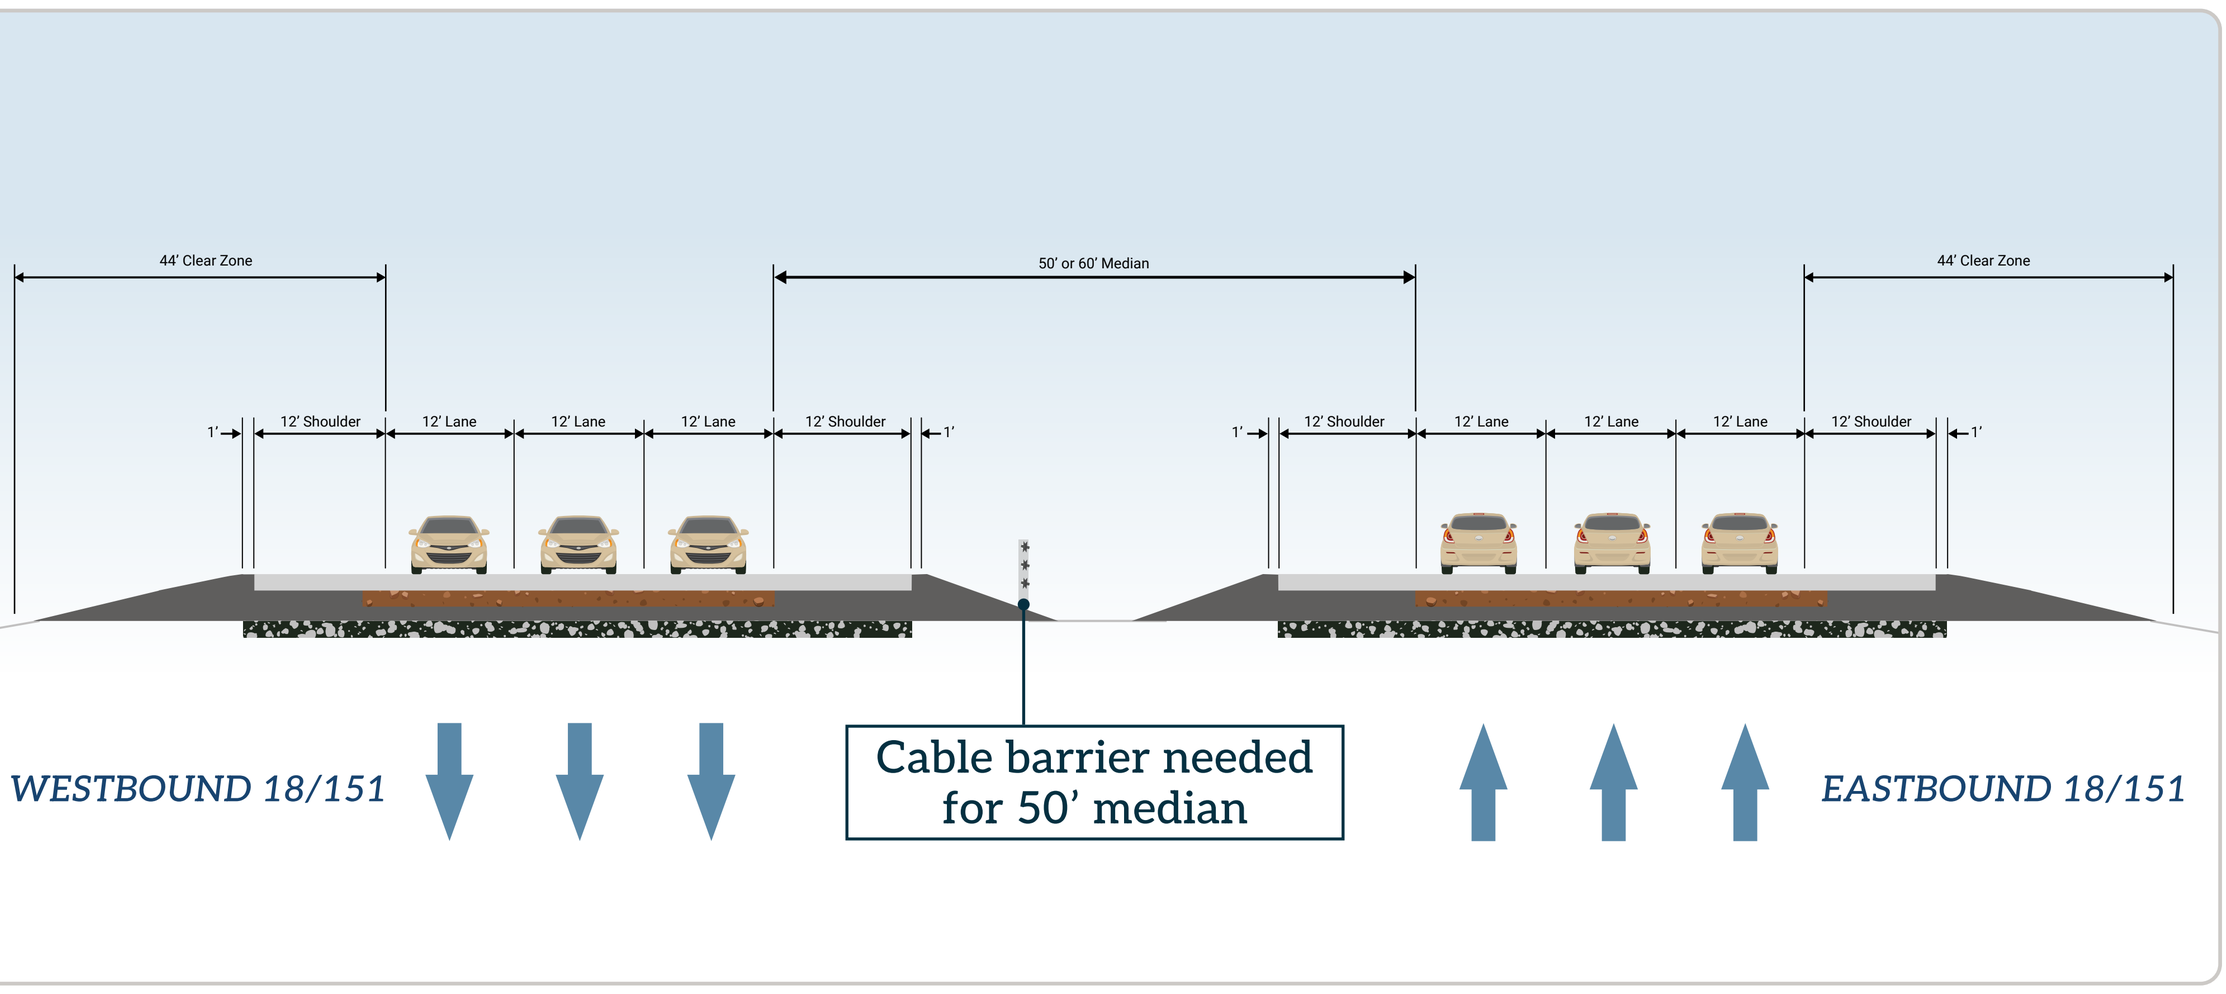

U.S. Department of Transportation
Federal Highway Administration