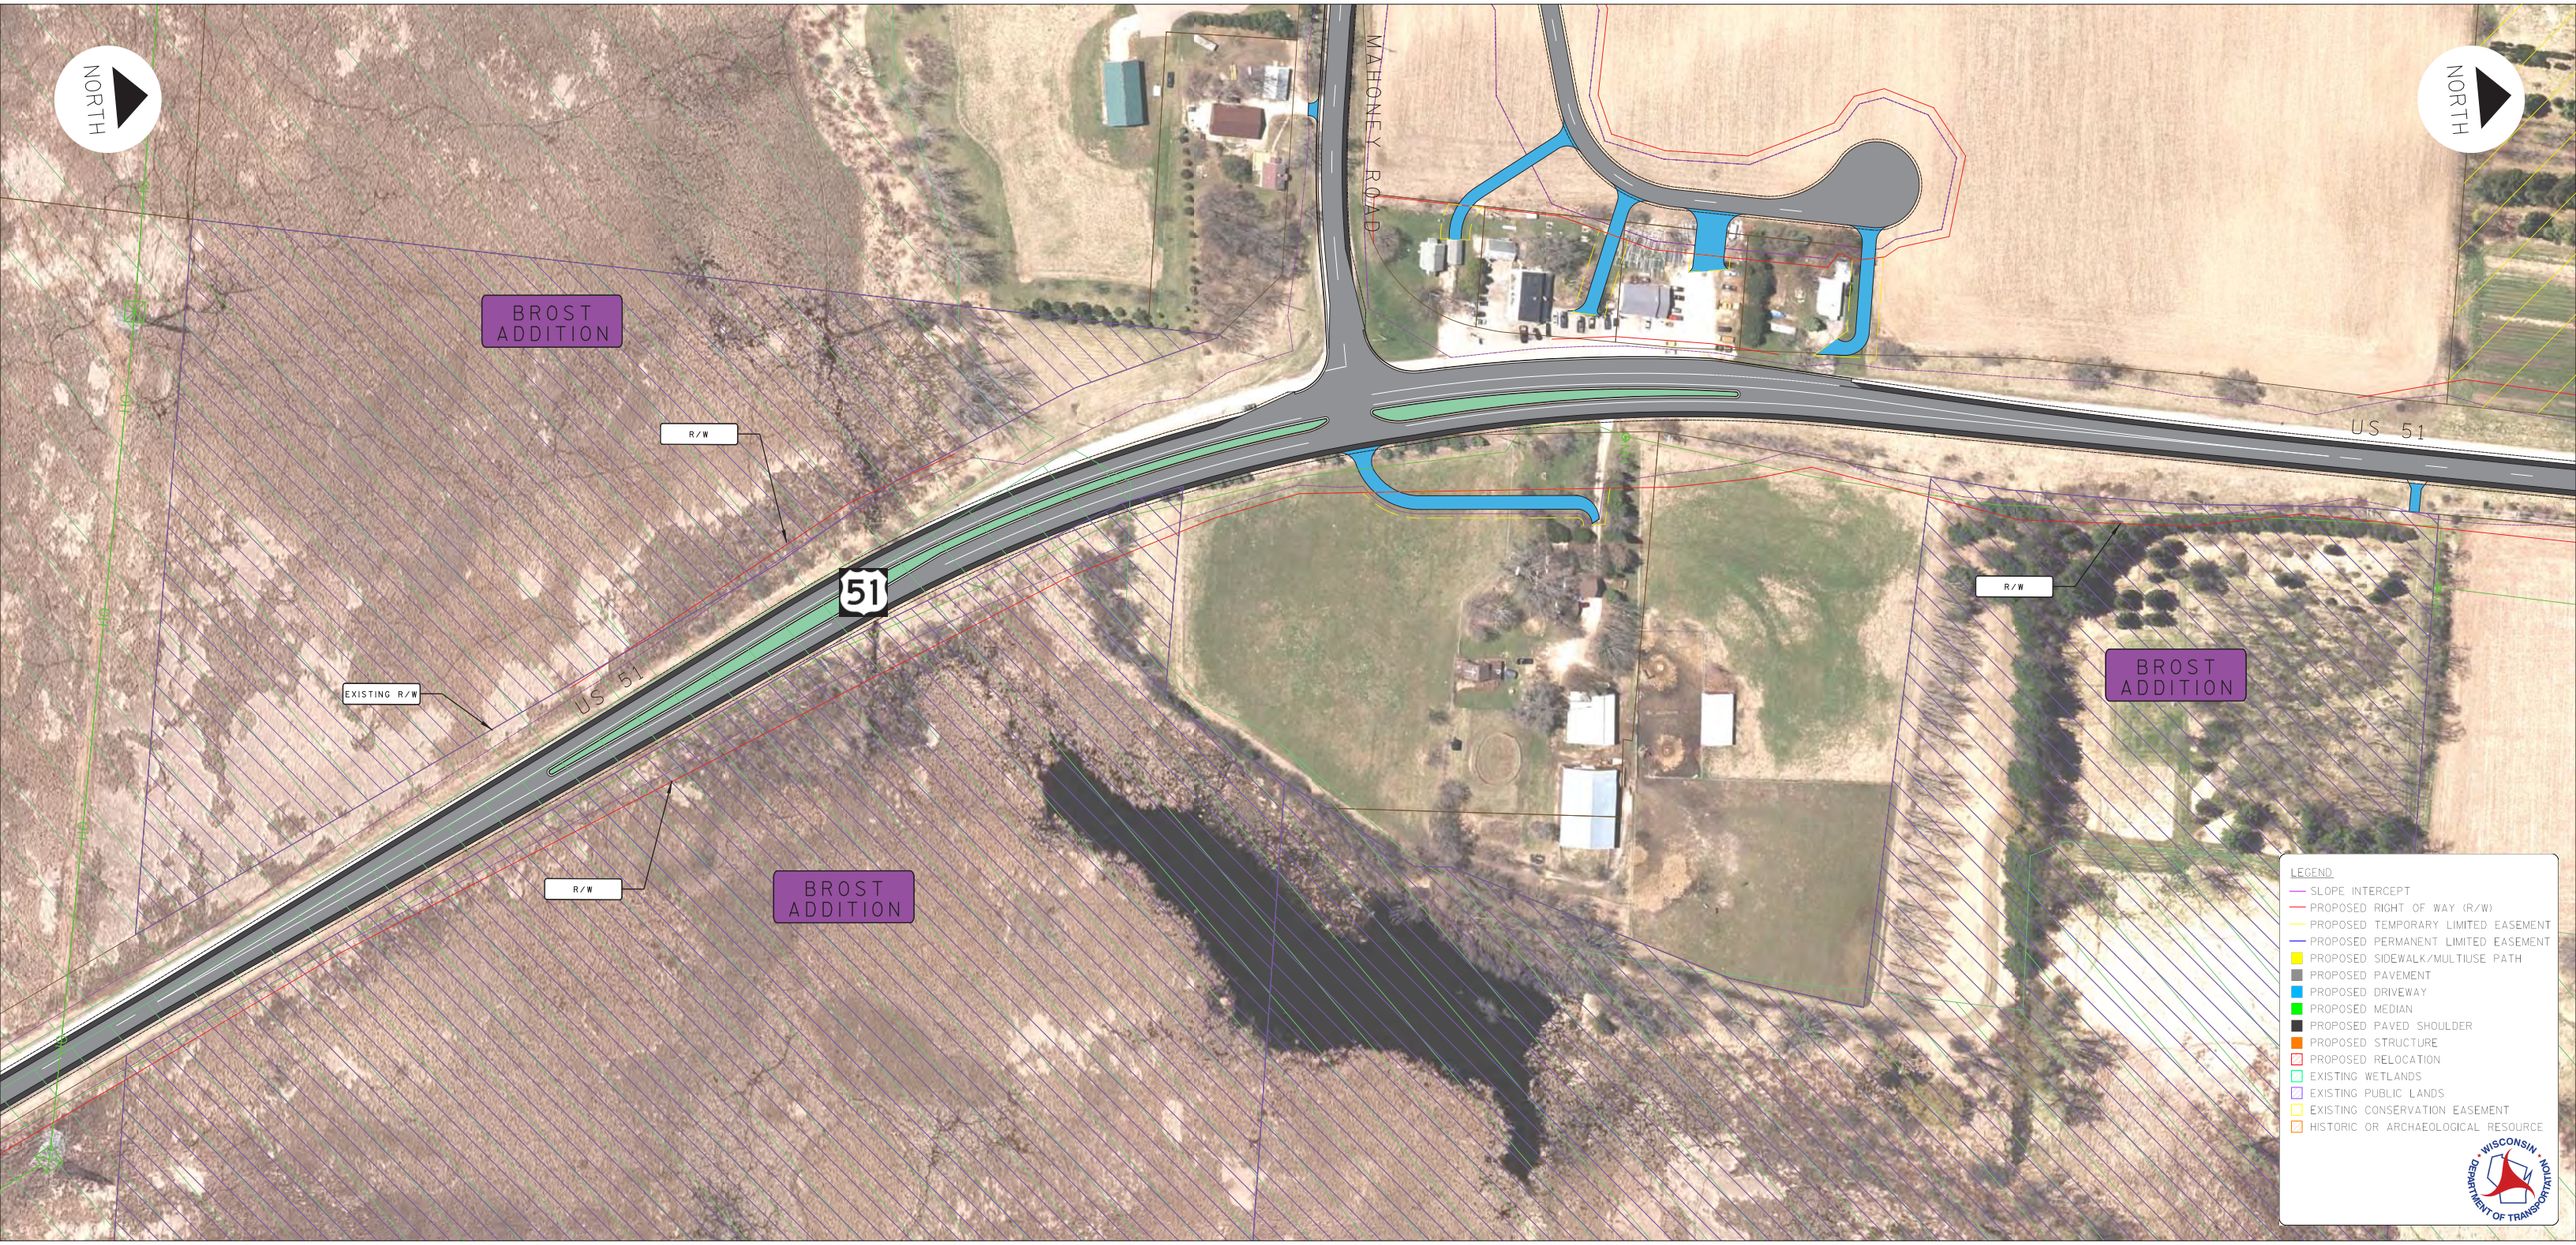
NORTH
NORTH
MAHONEY ROAD
US 51
51
US 51
BROST ADDITION
BROST ADDITION
BROST ADDITION
R/W
R/W
R/W
EXISTING R/W
LEGEND
SLOPE INTERCEPT
PROPOSED RIGHT OF WAY (R/W)
PROPOSED TEMPORARY LIMITED EASEMENT
PROPOSED PERMANENT LIMITED EASEMENT
PROPOSED SIDEWALK/MULTIUSE PATH
PROPOSED PAVEMENT
PROPOSED DRIVEWAY
PROPOSED MEDIAN
PROPOSED PAVED SHOULDER
PROPOSED STRUCTURE
PROPOSED RELOCATION
EXISTING WETLANDS
EXISTING PUBLIC LANDS
EXISTING CONSERVATION EASEMENT
HISTORIC OR ARCHAEOLOGICAL RESOURCE
WISCONSIN DEPARTMENT OF TRANSPORTATION