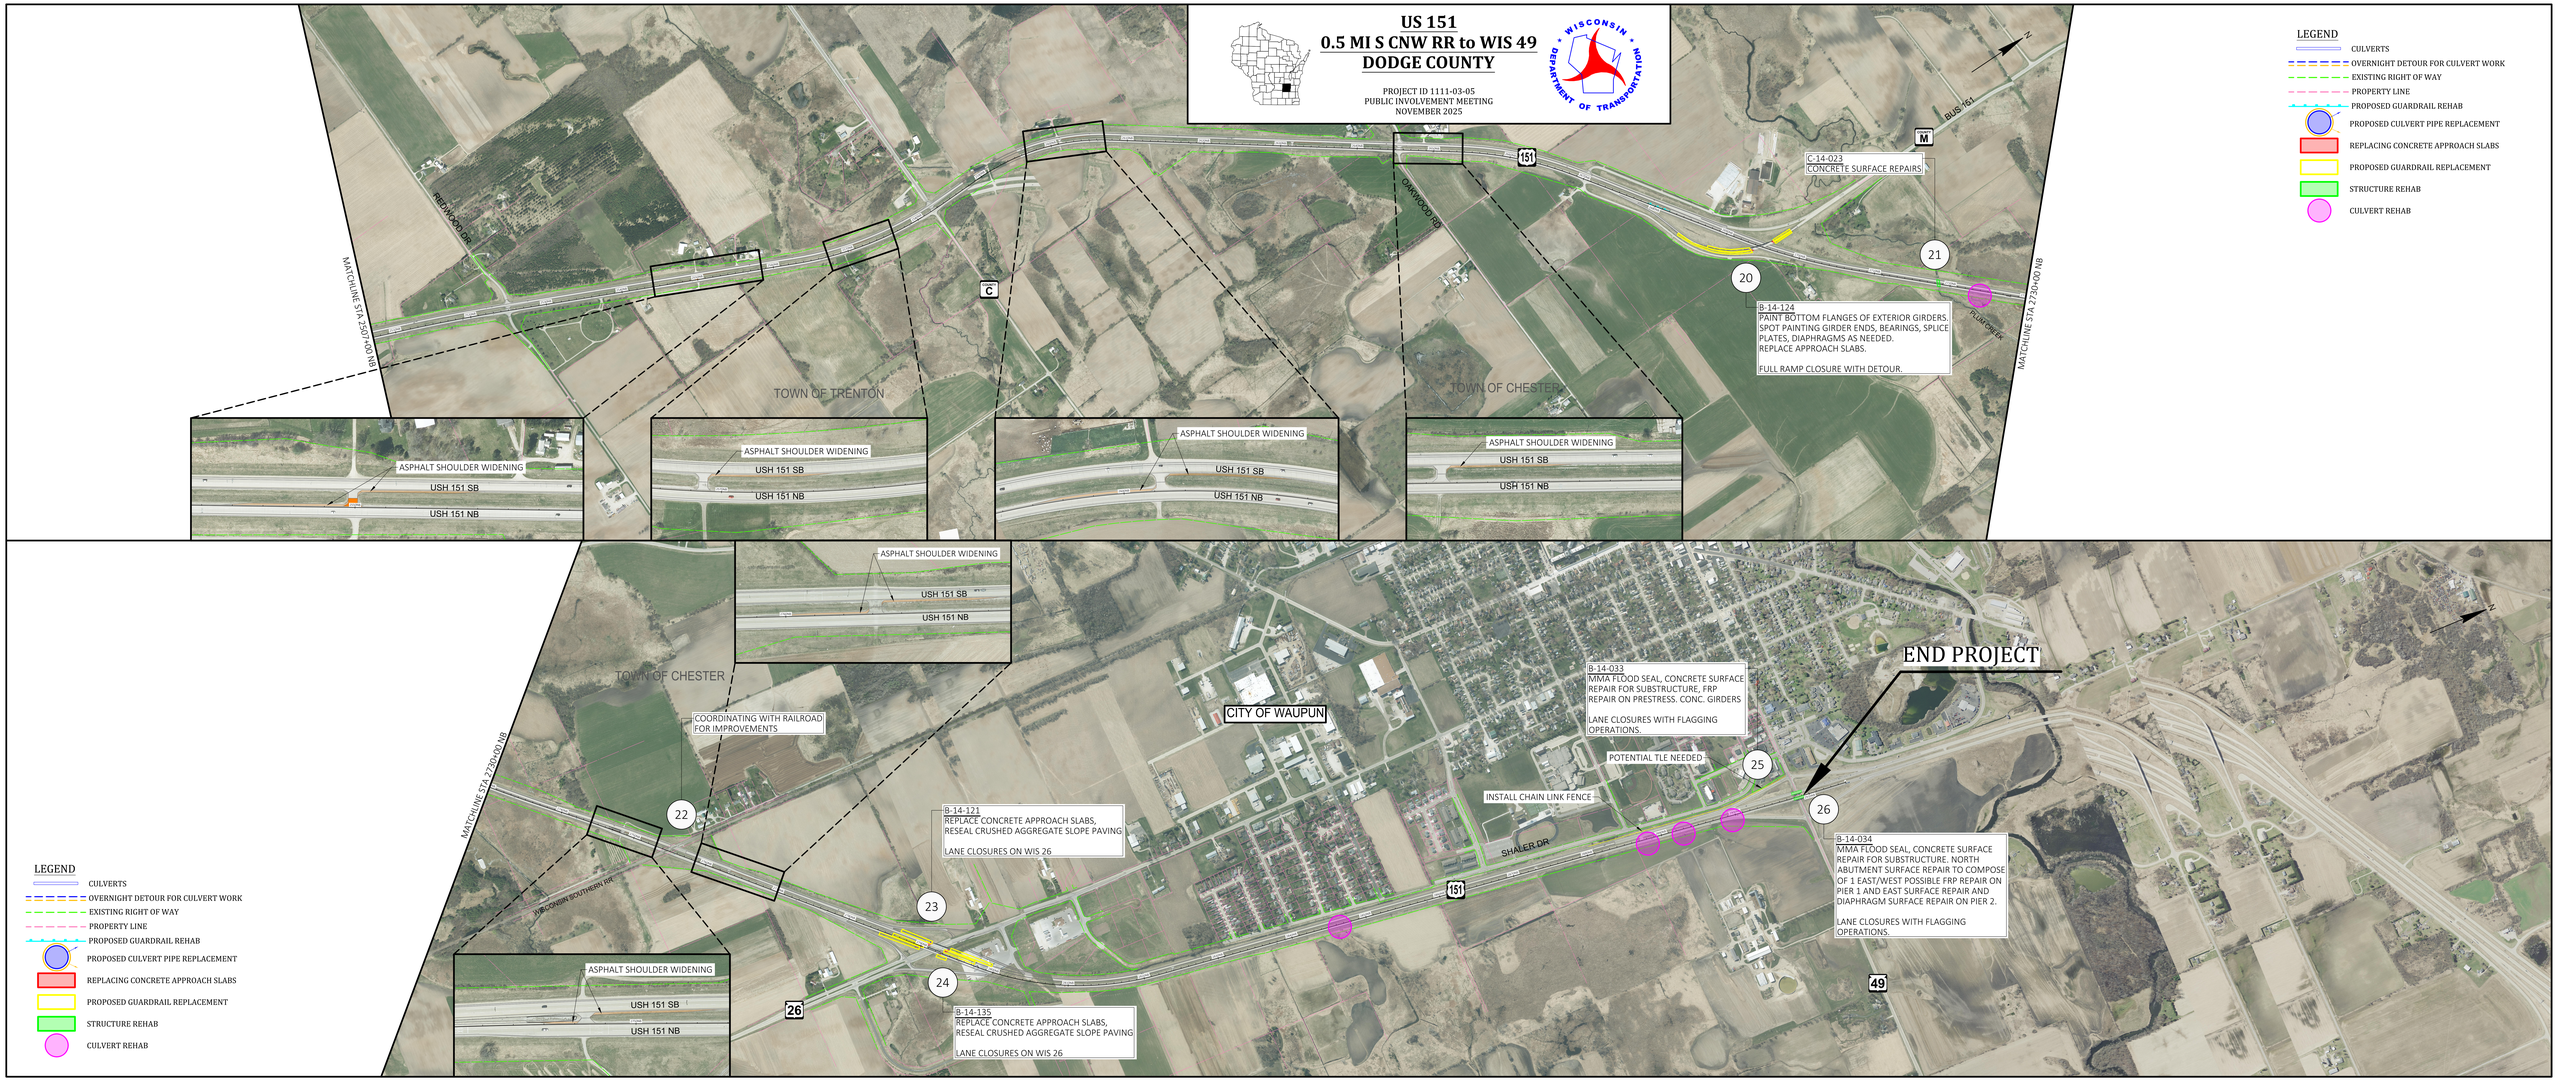
US 151
0.5 MI S CNW RR to WIS 49
DODGE COUNTY
PROJECT ID 1111-03-05
PUBLIC INVOLVEMENT MEETING
NOVEMBER 2025
WISCONSIN DEPARTMENT OF TRANSPORTATION
LEGEND
CULVERTS
OVERNIGHT DETOUR FOR CULVERT WORK
EXISTING RIGHT OF WAY
PROPERTY LINE
PROPOSED GUARDRAIL REHAB
PROPOSED CULVERT PIPE REPLACEMENT
REPLACING CONCRETE APPROACH SLABS
PROPOSED GUARDRAIL REPLACEMENT
STRUCTURE REHAB
CULVERT REHAB
REDWOOD DR
MATCHLINE STA 2507+00 NB
TOWN OF TRENTON
C
151
OAKWOOD RD
TOWN OF CHESTER
BUS 151
M
C-14-023
CONCRETE SURFACE REPAIRS
20
21
B-14-124
PAINT BOTTOM FLANGES OF EXTERIOR GIRDERS, SPOT PAINTING GIRDER ENDS, BEARINGS, SPLICE PLATES, DIAPHRAGMS AS NEEDED.
REPLACE APPROACH SLABS.
FULL RAMP CLOSURE WITH DETOUR.
FLOX CREEK
MATCHLINE STA 2330+00 NB
ASPHALT SHOULDER WIDENING
USH 151 SB
USH 151 NB
ASPHALT SHOULDER WIDENING
USH 151 SB
USH 151 NB
ASPHALT SHOULDER WIDENING
USH 151 SB
USH 151 NB
ASPHALT SHOULDER WIDENING
USH 151 SB
USH 151 NB
TOWN OF CHESTER
ASPHALT SHOULDER WIDENING
USH 151 SB
USH 151 NB
COORDINATING WITH RAILROAD FOR IMPROVEMENTS
MATCHLINE STA 2730+00 NB
22
CITY OF WAUPUN
B-14-033
MMA FLOOD SEAL, CONCRETE SURFACE REPAIR FOR SUBSTRUCTURE, FRP REPAIR ON PRESTRESS. CONC. GIRDERS
LANE CLOSURES WITH FLAGGING OPERATIONS.
POTENTIAL TLE NEEDED
25
INSTALL CHAIN LINK FENCE
SHALER DR
END PROJECT
26
B-14-034
MMA FLOOD SEAL, CONCRETE SURFACE REPAIR FOR SUBSTRUCTURE. NORTH ABUTMENT SURFACE REPAIR TO COMPOSE OF 1 EAST/WEST POSSIBLE FRP REPAIR ON PIER 1 AND EAST SURFACE REPAIR AND DIAPHRAGM SURFACE REPAIR ON PIER 2.
LANE CLOSURES WITH FLAGGING OPERATIONS.
B-14-121
REPLACE CONCRETE APPROACH SLABS, RESEAL CRUSHED AGGREGATE SLOPE PAVING
LANE CLOSURES ON WIS 26
23
24
B-14-135
REPLACE CONCRETE APPROACH SLABS, RESEAL CRUSHED AGGREGATE SLOPE PAVING
LANE CLOSURES ON WIS 26
WISCONSIN SOUTHERN RR
26
49
ASPHALT SHOULDER WIDENING
USH 151 SB
USH 151 NB
LEGEND
CULVERTS
OVERNIGHT DETOUR FOR CULVERT WORK
EXISTING RIGHT OF WAY
PROPERTY LINE
PROPOSED GUARDRAIL REHAB
PROPOSED CULVERT PIPE REPLACEMENT
REPLACING CONCRETE APPROACH SLABS
PROPOSED GUARDRAIL REPLACEMENT
STRUCTURE REHAB
CULVERT REHAB