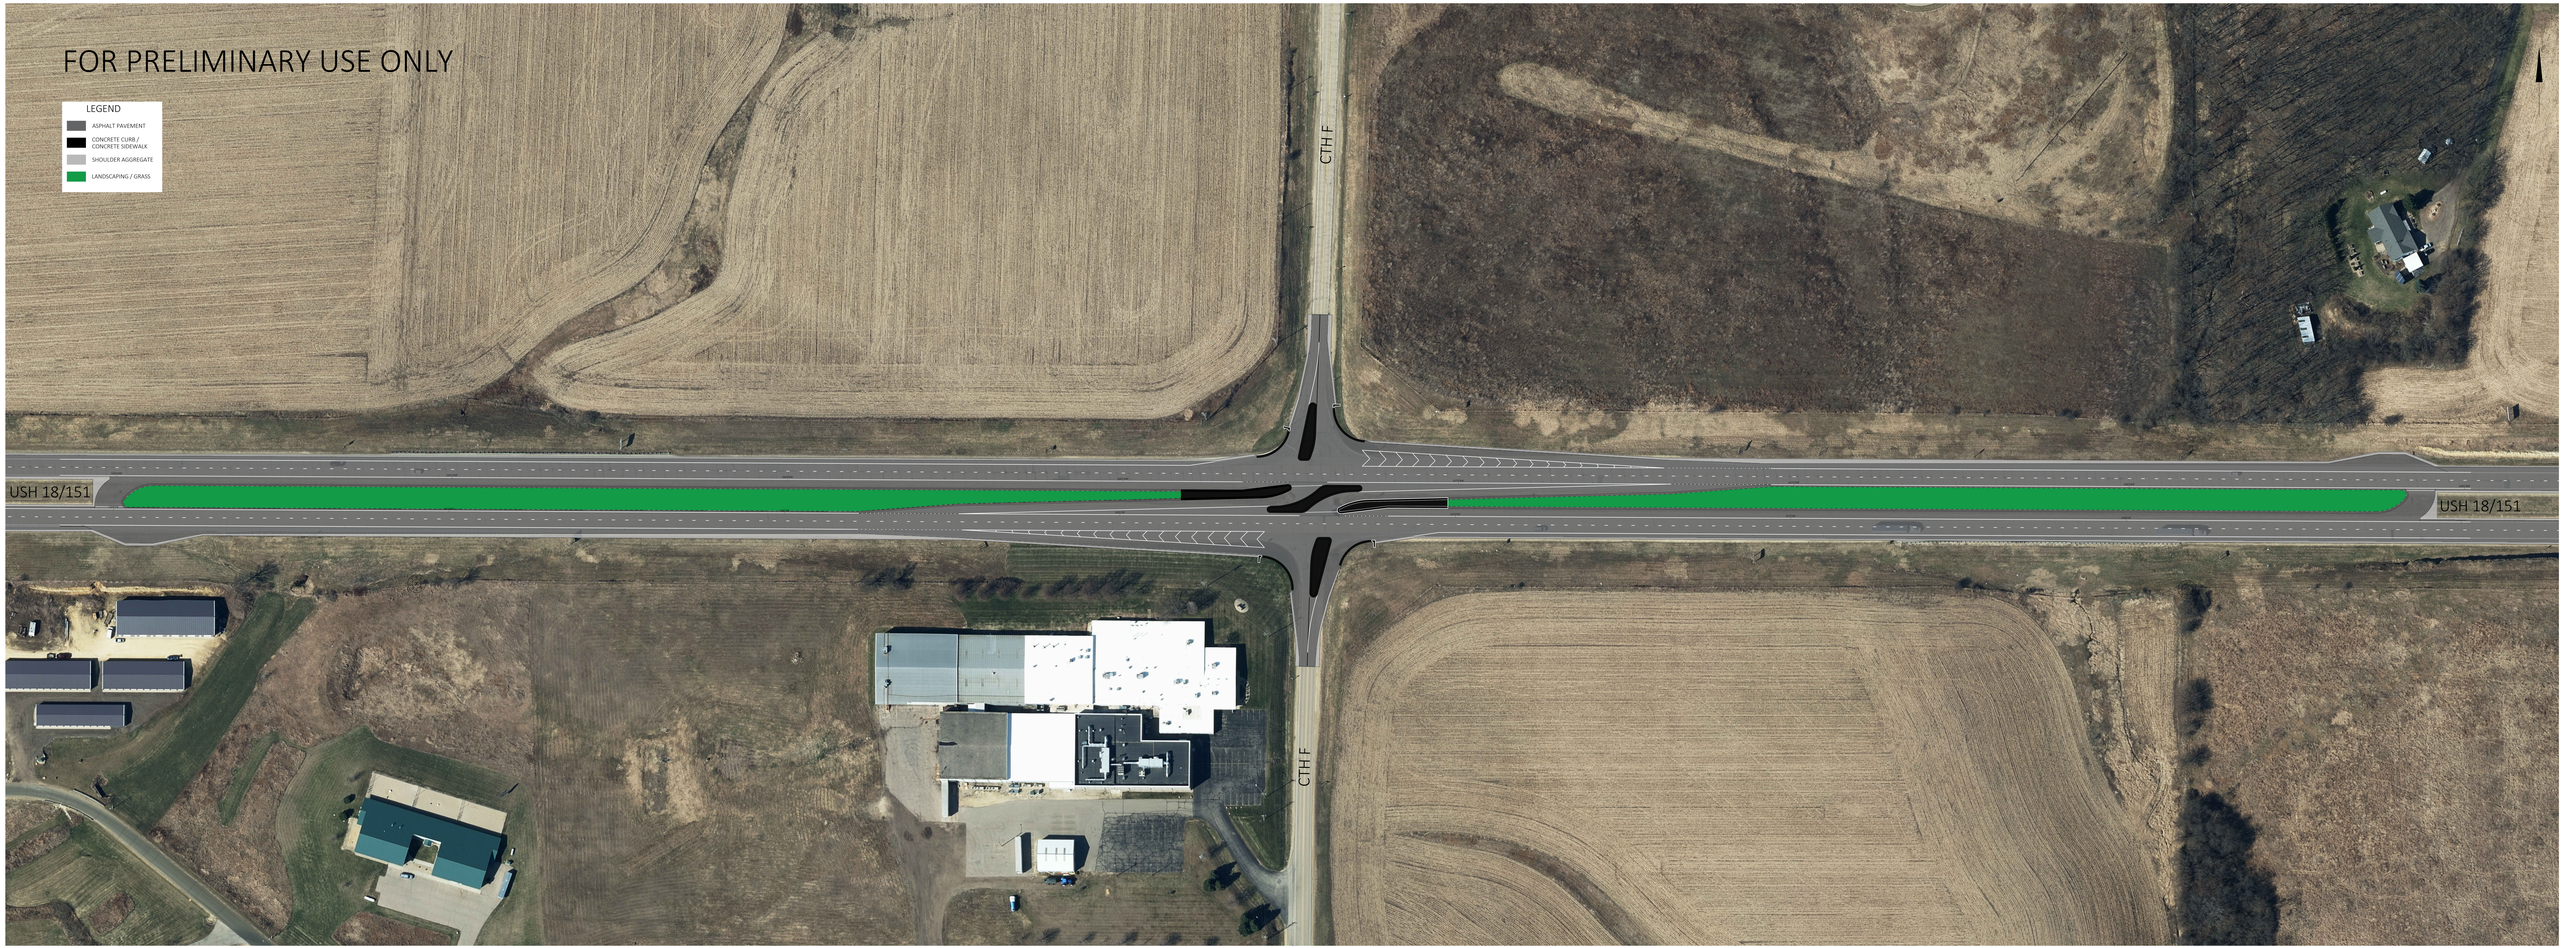
FOR PRELIMINARY USE ONLY
LEGEND
ASPHALT PAVEMENT
CONCRETE CURB / CONCRETE SIDEWALK
SHOULDER AGGREGATE
LANDSCAPING / GRASS
CTH F
USH 18/151
USH 18/151
CTH F