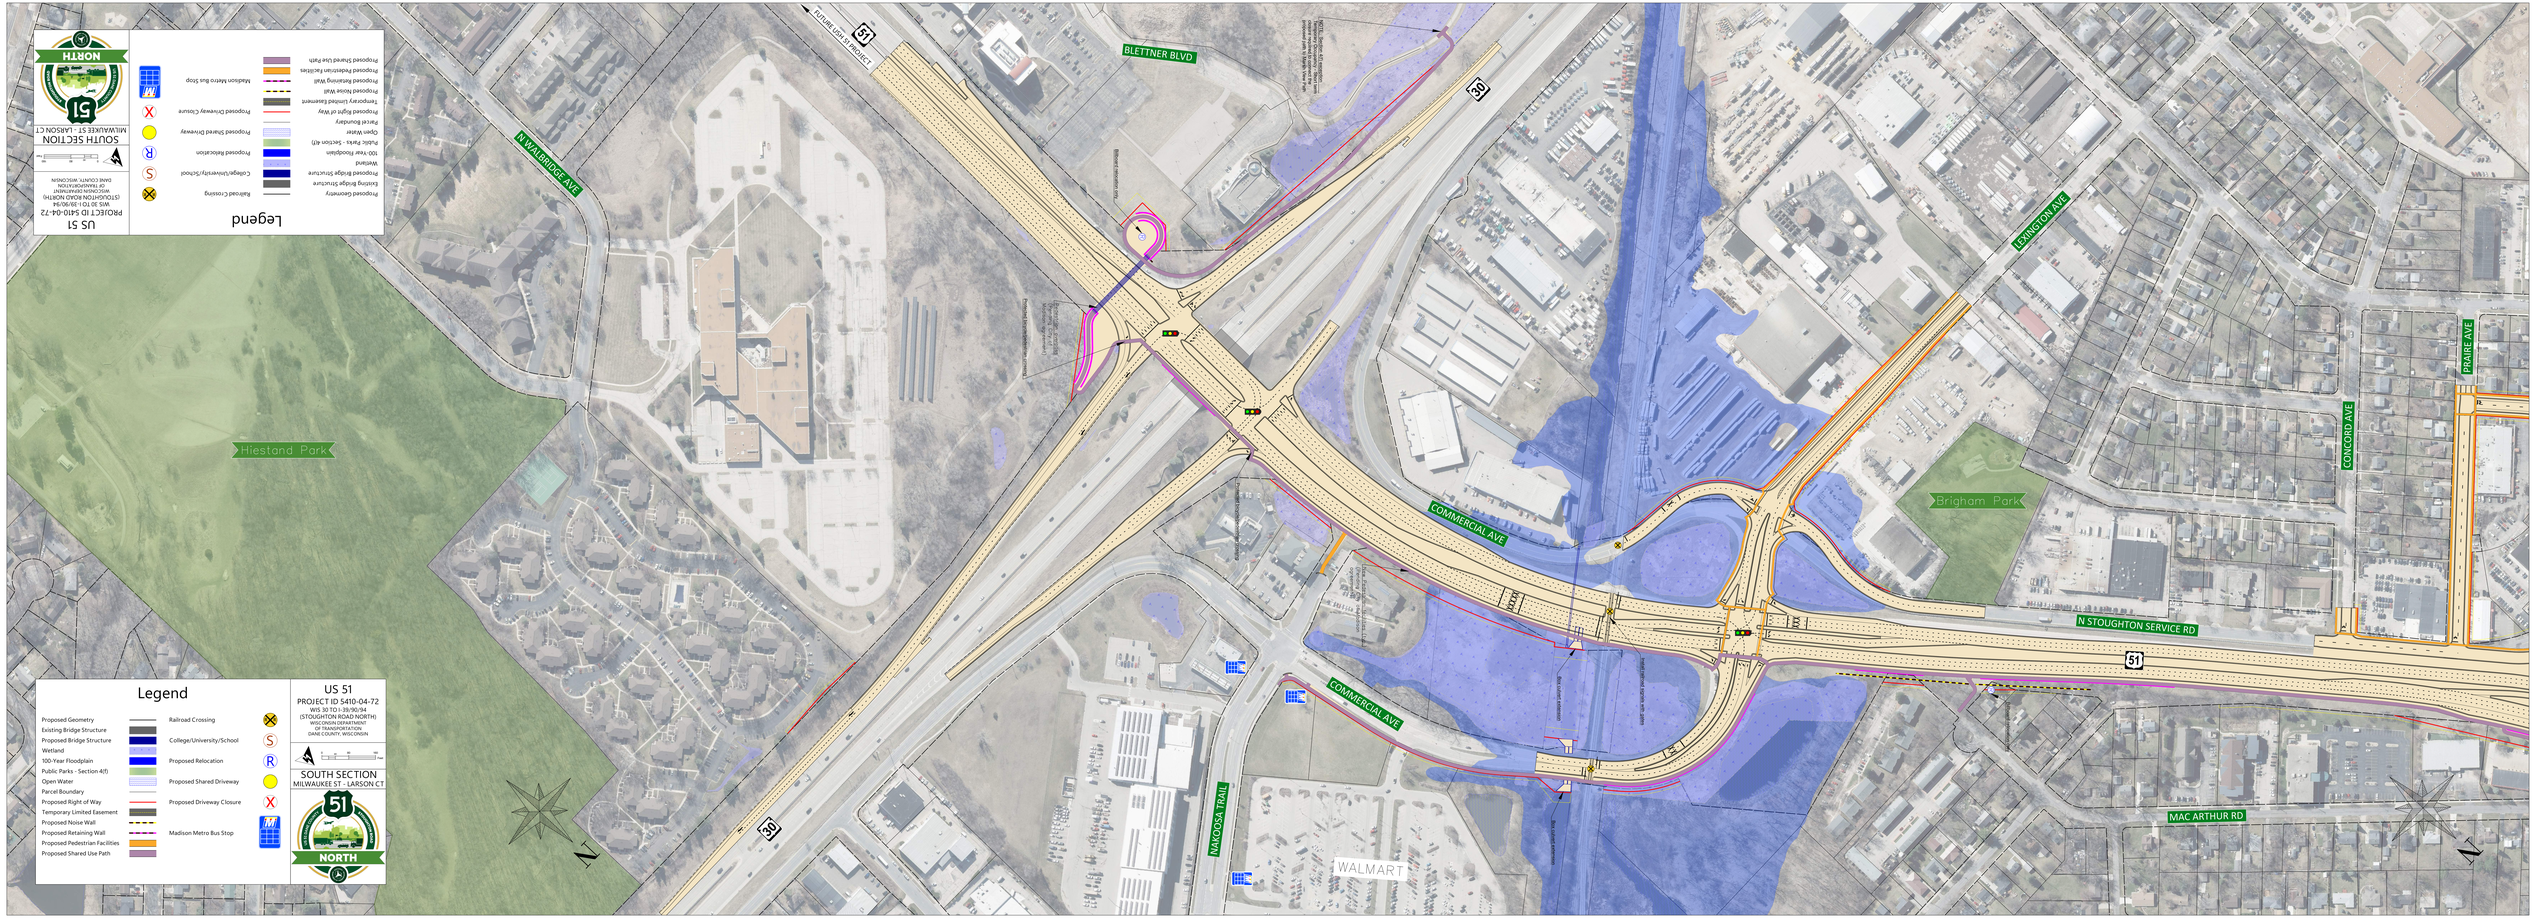
Legend
Proposed Geometry
Existing Bridge Structure
Proposed Bridge Structure
Wetland
100-Year Floodplain
Public Parks - Section 4(f)
Open Water
Parcel Boundary
Proposed Right of Way
Temporary Limited Easement
Proposed Noise Wall
Proposed Retaining Wall
Proposed Pedestrian Facilities
Proposed Shared Use Path
Railroad Crossing
College/University/School
Proposed Relocation
Proposed Shared Driveway
Proposed Driveway Closure
Madison Metro Bus Stop
US 51
PROJECT ID 5410-04-72
WIS 30 TO I-39/90/94
(STOUGHTON ROAD NORTH)
WISCONSIN DEPARTMENT
OF TRANSPORTATION
DANE COUNTY, WISCONSIN
SOUTH SECTION
MILWAUKEE ST - LARSON CT
51
NORTH
Hiestand Park
N MALEBRIDGE AVE
BLETTNER BLVD
COMMERCIAL AVE
MAKOSA TRAIL
WALMART
N STOUGHTON SERVICE RD
Brigham Park
LEXINGTON AVE
CONCORD AVE
PRAIRIE AVE
MAC ARTHUR RD
51
30