2

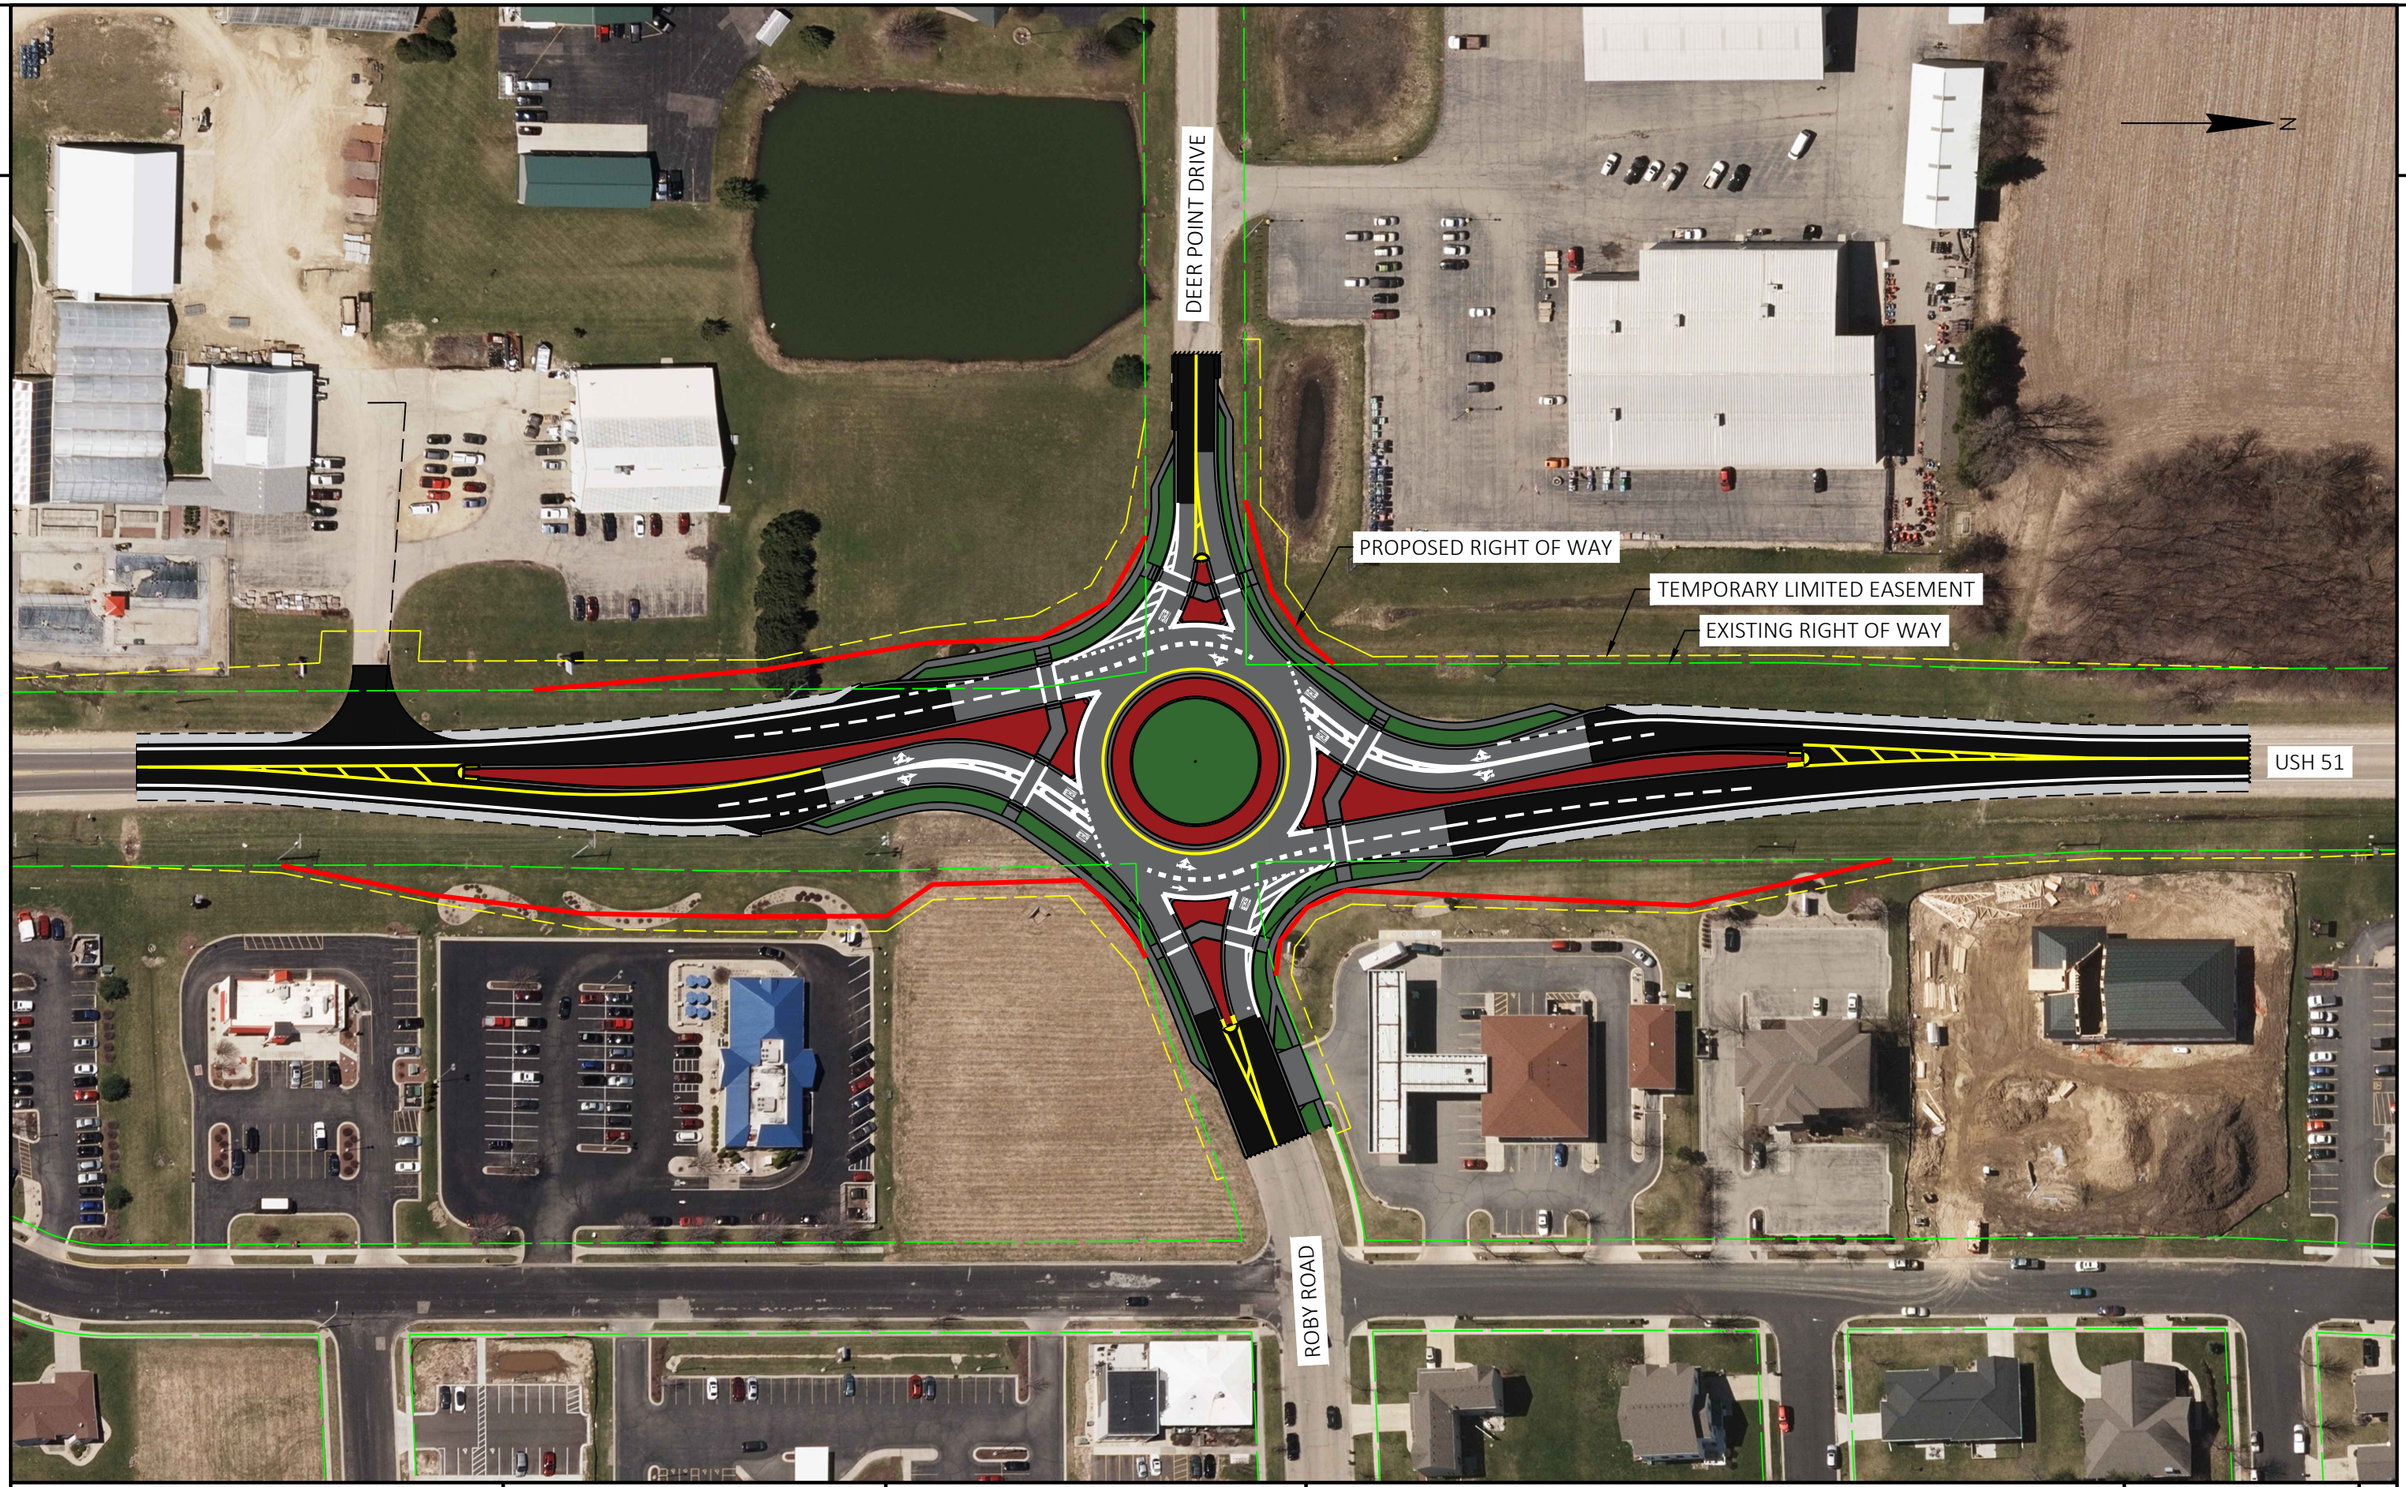

2

PROJECT NO: 5845-01-78	HWY: USH 51	COUNTY: DANE	ROBY ROAD ROUNDABOUT	SHEET	E

FILE NAME : S:\MAD\1000--1099\1089\905\DRAWINGS\CAD\CIVIL 3D\SHEETSOTHER\ROBY-PIM EXHIBIT.DWG
LAYOUT NAME - Plan 1 IN 100 FT
PLOT DATE : 4/27/2020 12:33 PM
PLOT BY : NOTSON, ERIC
PLOT NAME :
PLOT SCALE : 1 IN:100 FT
WISDOT/CADDS SHEET 42