PROJECT 5845-16-72
US 51
SPRING RD TO FIFTH ST
DANE COUNTY
STAGE 2: JUNE - AUGUST 2025

LEGEND
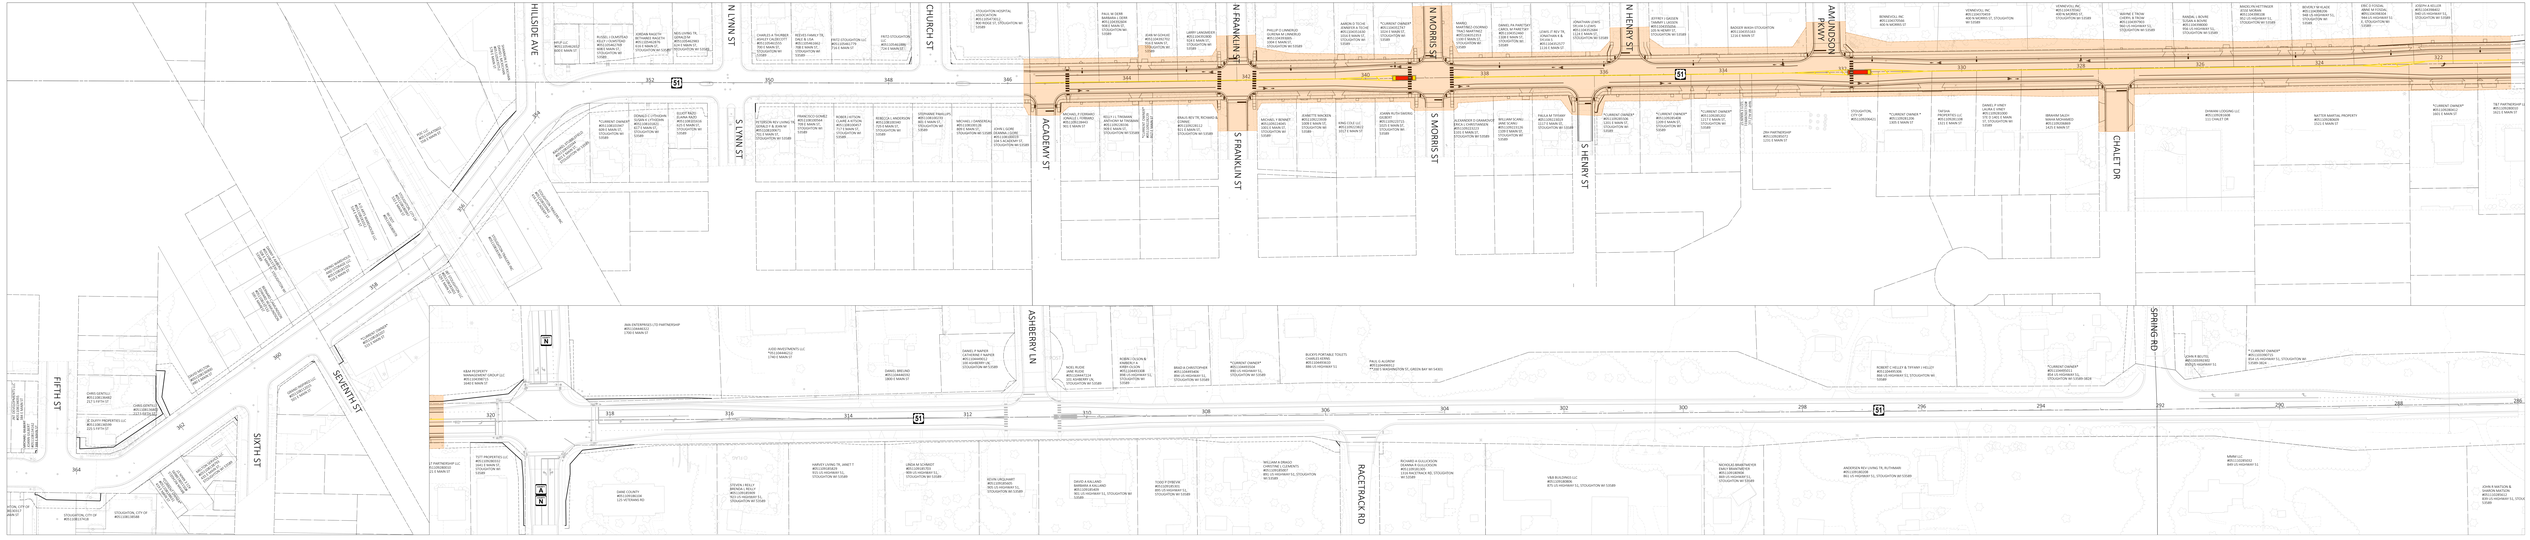
WORK AREA