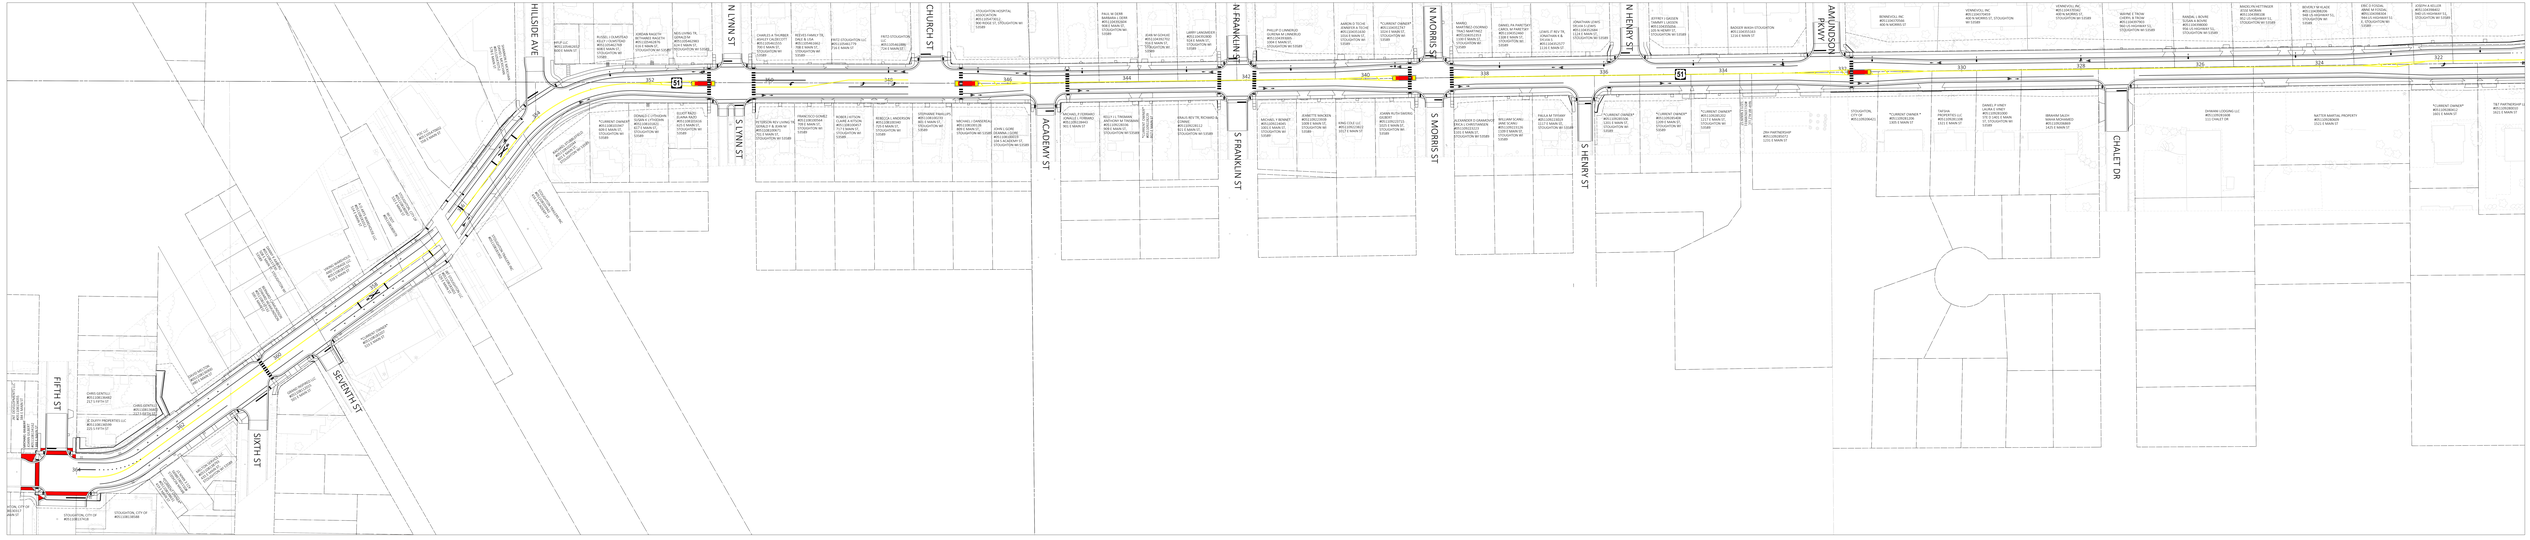# PROJECT 5845-16-72
# US 51
# SPRING RD TO FIFTH ST
# DANE COUNTY