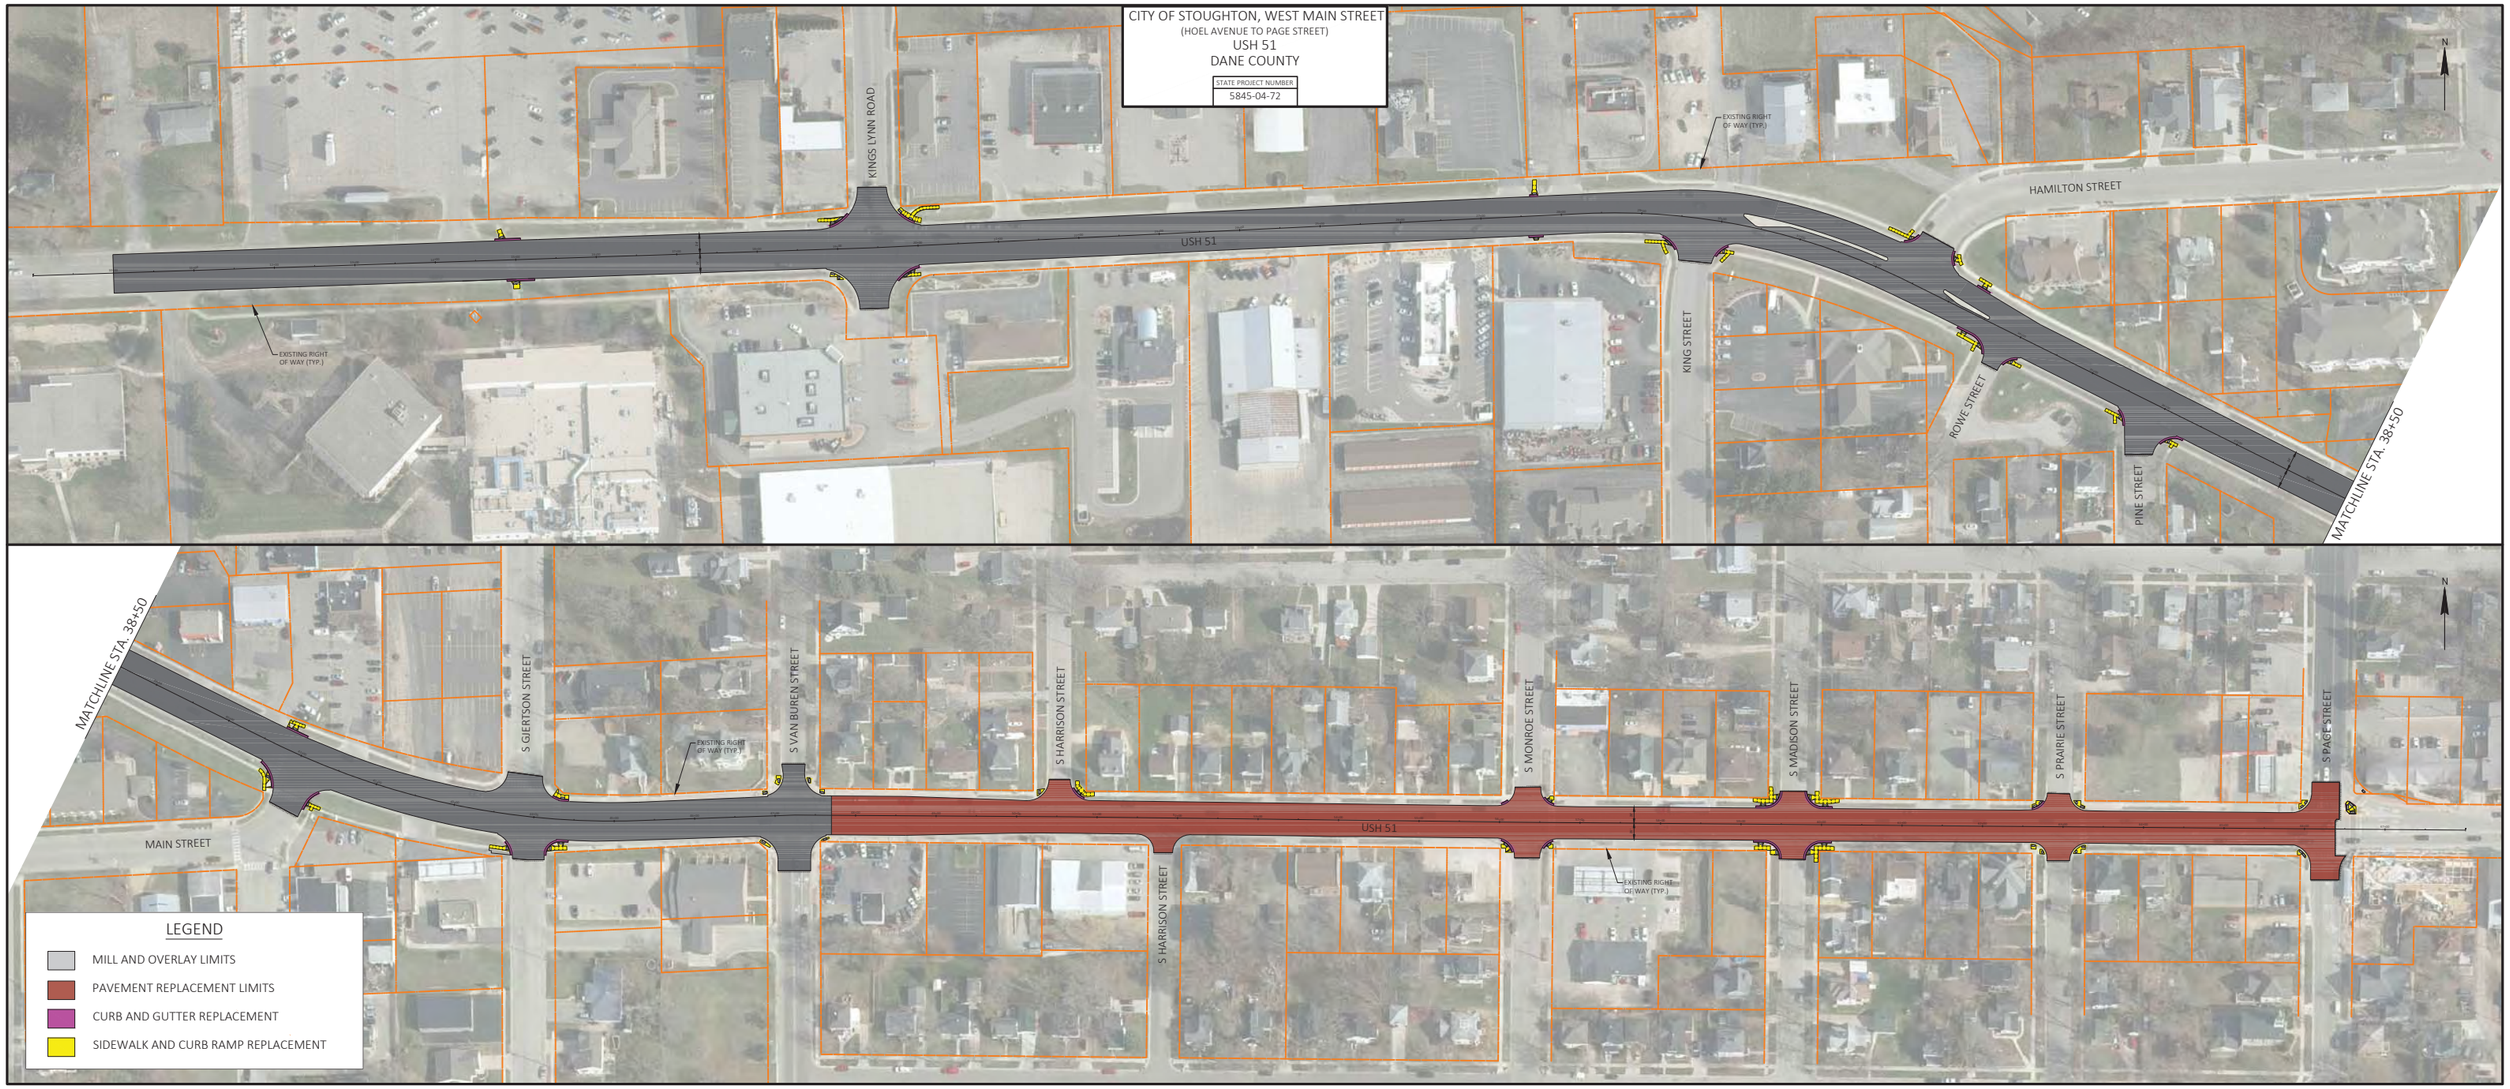
CITY OF STOUGHTON, WEST MAIN STREET
(HOEL AVENUE TO PAGE STREET)
USH 51
DANE COUNTY
STATE PROJECT NUMBER
5845-04-72
KINGS LYNN ROAD
USH 51
EXISTING RIGHT OF WAY (TYP.)
KING STREET
ROWE STREET
HAMILTON STREET
PINE STREET
MATCHLINE STA. 38+50
MAIN STREET
S GIERTSON STREET
S VAN BUREN STREET
S HARRISON STREET
S MONROE STREET
S MADISON STREET
S PRAIRIE STREET
S PACE STREET
N
LEGEND
MILL AND OVERLAY LIMITS
PAVEMENT REPLACEMENT LIMITS
CURB AND GUTTER REPLACEMENT
SIDEWALK AND CURB RAMP REPLACEMENT