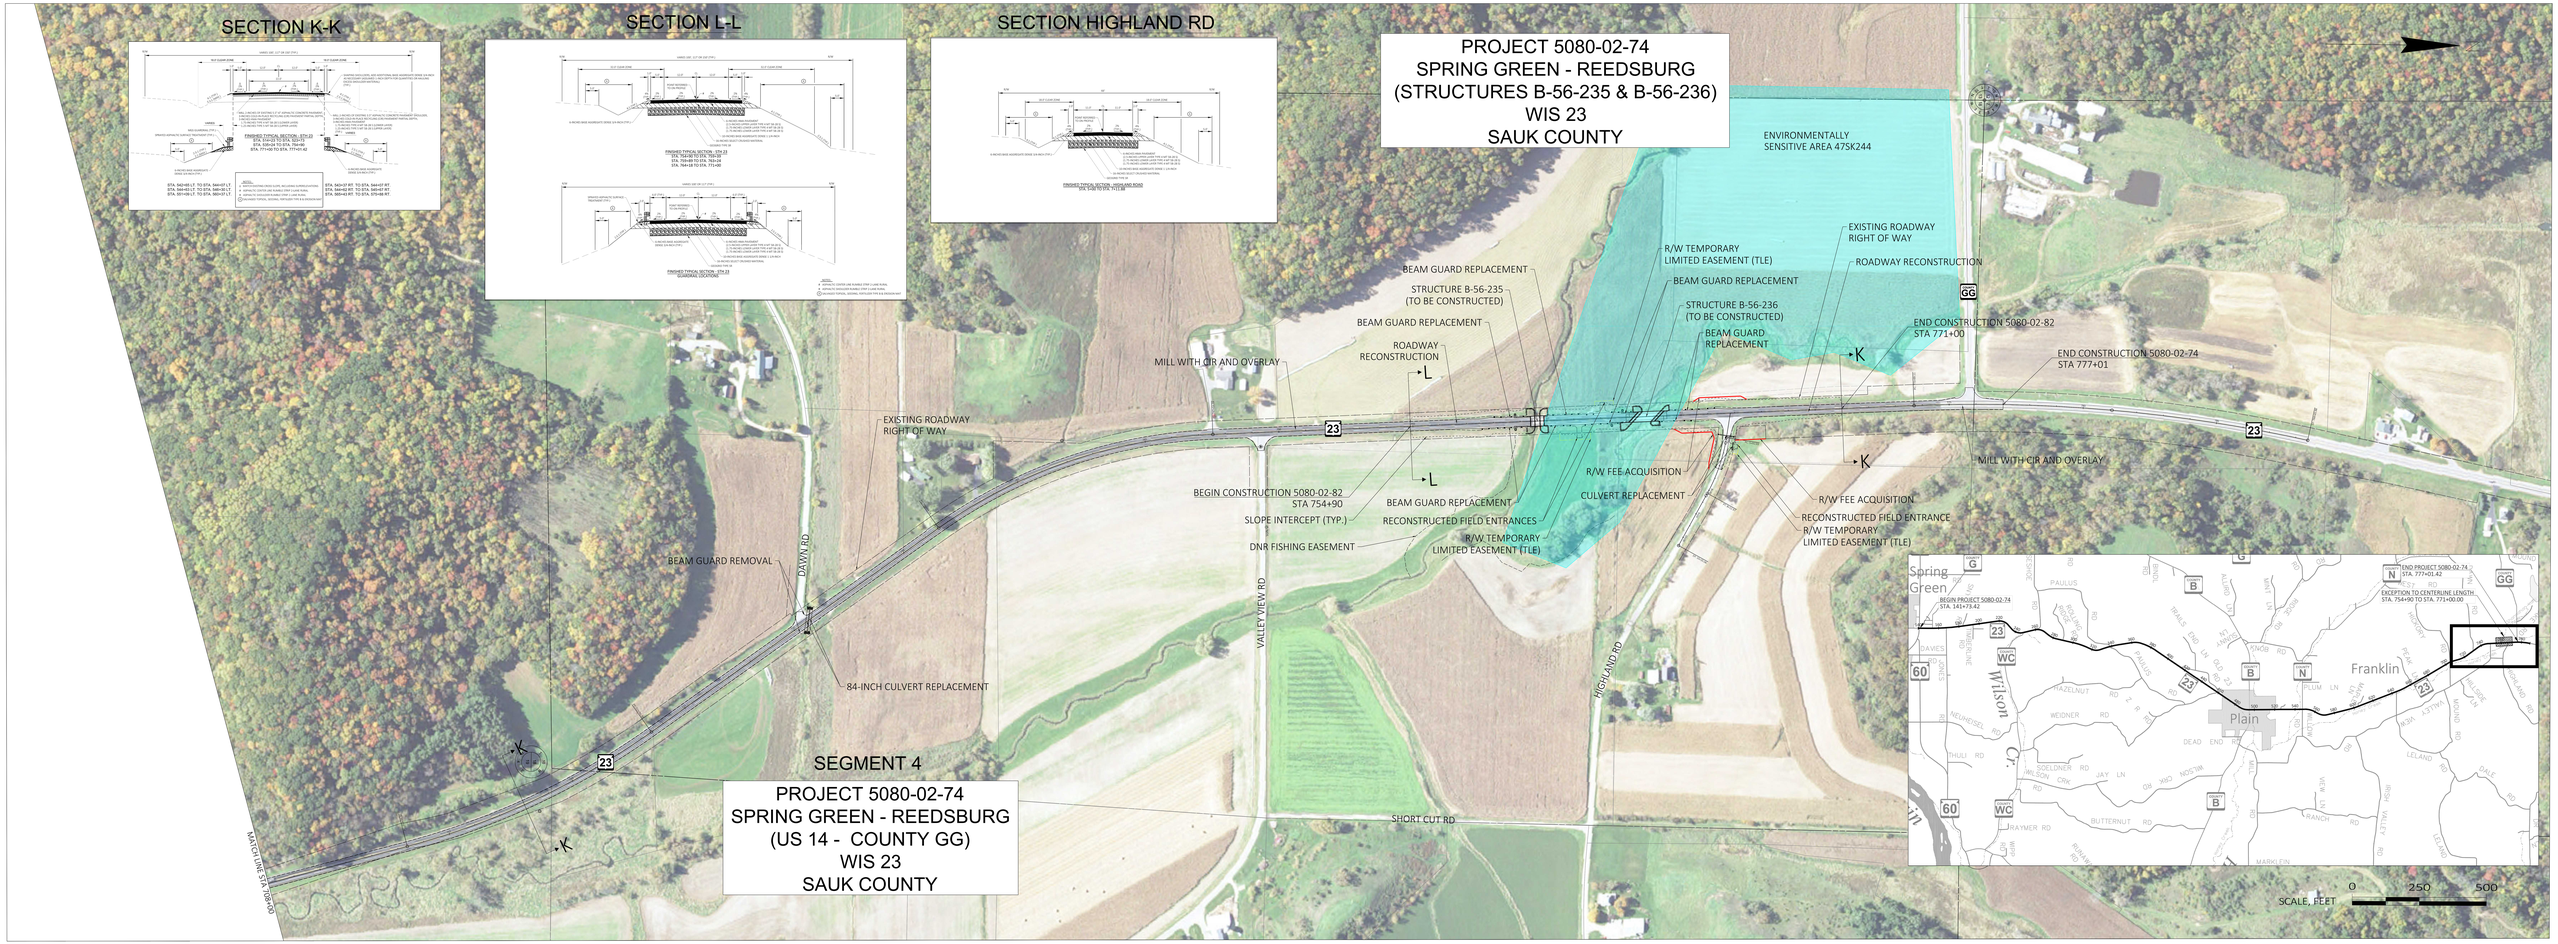
SECTION K-K
SECTION L-L
SECTION HIGHLAND RD
PROJECT 5080-02-74
SPRING GREEN - REEDSBURG
(STRUCTURES B-56-235 & B-56-236)
WIS 23
SAUK COUNTY
ENVIRONMENTALLY SENSITIVE AREA 47SK244
EXISTING ROADWAY RIGHT OF WAY
R/W TEMPORARY LIMITED EASEMENT (TLE)
ROADWAY RECONSTRUCTION
BEAM GUARD REPLACEMENT
STRUCTURE B-56-235 (TO BE CONSTRUCTED)
STRUCTURE B-56-236 (TO BE CONSTRUCTED)
END CONSTRUCTION 5080-02-82 STA 771+00
END CONSTRUCTION 5080-02-74 STA 777+01
MILL WITH CIR AND OVERLAY
R/W FEE ACQUISITION
CULVERT REPLACEMENT
RECONSTRUCTED FIELD ENTRANCE
R/W TEMPORARY LIMITED EASEMENT (TLE)
BEGIN CONSTRUCTION 5080-02-82 STA 754+90
SLOPE INTERCEPT (TYP.)
DNR FISHING EASEMENT
RECONSTRUCTED FIELD ENTRANCES
BEAM GUARD REMOVAL
DAWN RD
VALLEY VIEW RD
HIGHLAND RD
84-INCH CULVERT REPLACEMENT
SHORT CUT RD
MATCH LINE STA 708+00
SEGMENT 4
PROJECT 5080-02-74
SPRING GREEN - REEDSBURG
(US 14 - COUNTY GG)
WIS 23
SAUK COUNTY
Spring Green
Wilson
Franklin
Plain
BEGIN PROJECT 5080-02-74 STA. 141+73.42
END PROJECT 5080-02-74 STA. 777+01.42
EXCEPTION TO CENTERLINE LENGTH STA. 754+90 TO STA. 771+00.00
SCALE, FEET
0
250
500