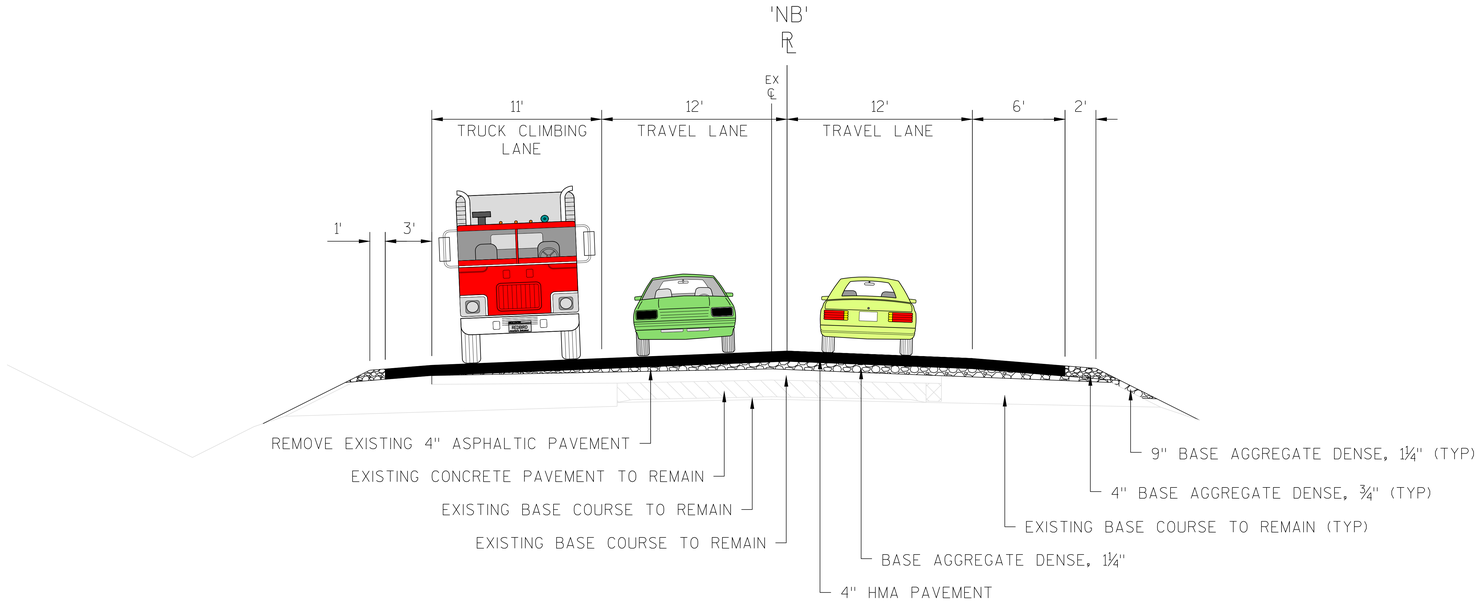

PROPOSED TYPICAL SECTION WIS 23

STA 6'NB'+56 TO STA 16'NB'+05

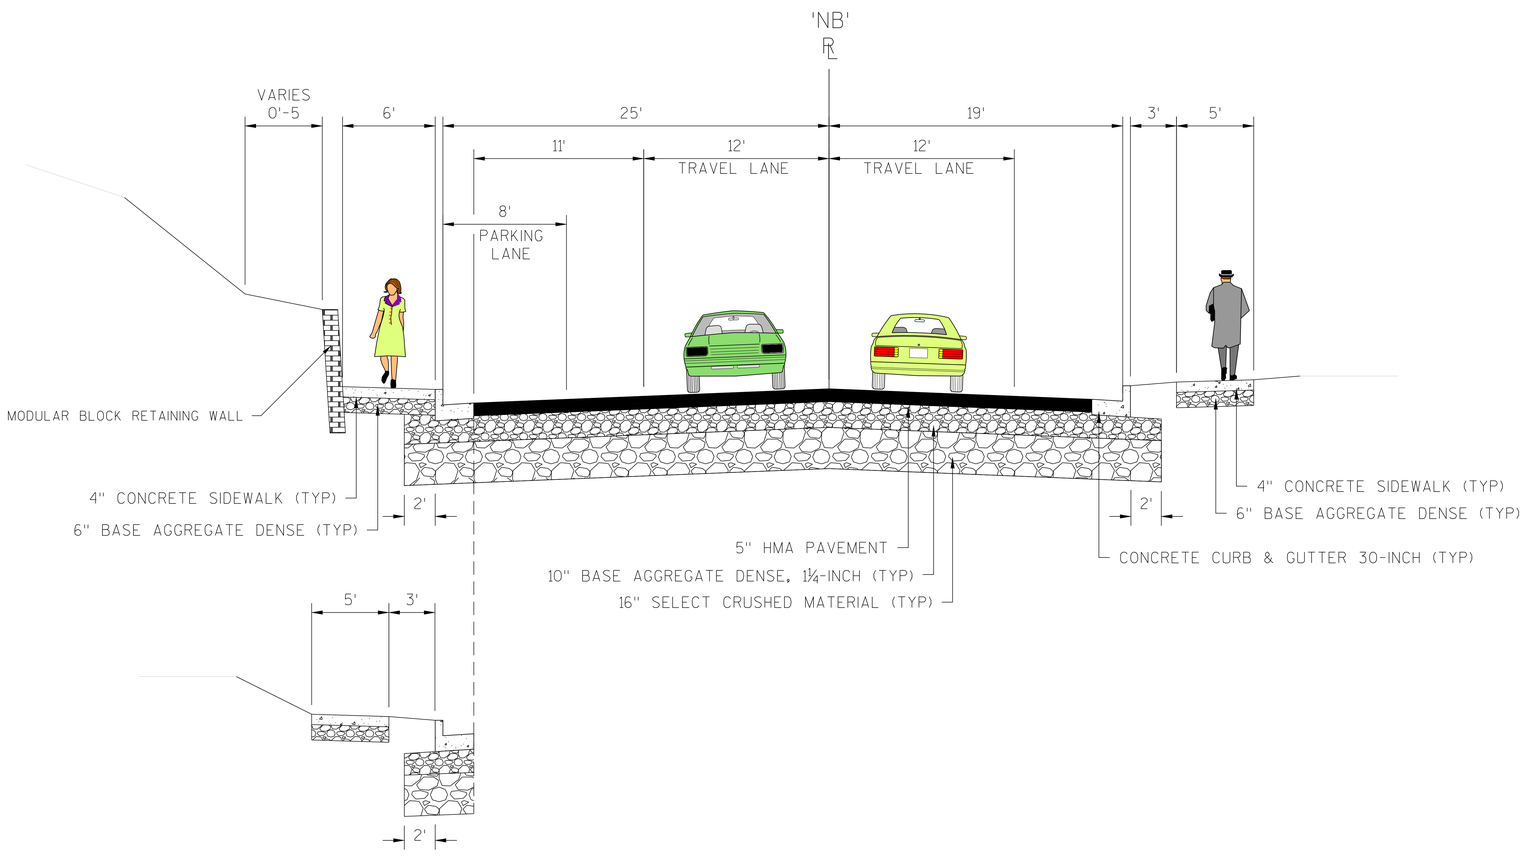

PROPOSED TYPICAL SECTION WIS 23

STA 16'NB'+05 TO STA 49'NB'+67

WISCONSIN DEPARTMENT OF TRANSPORTATION

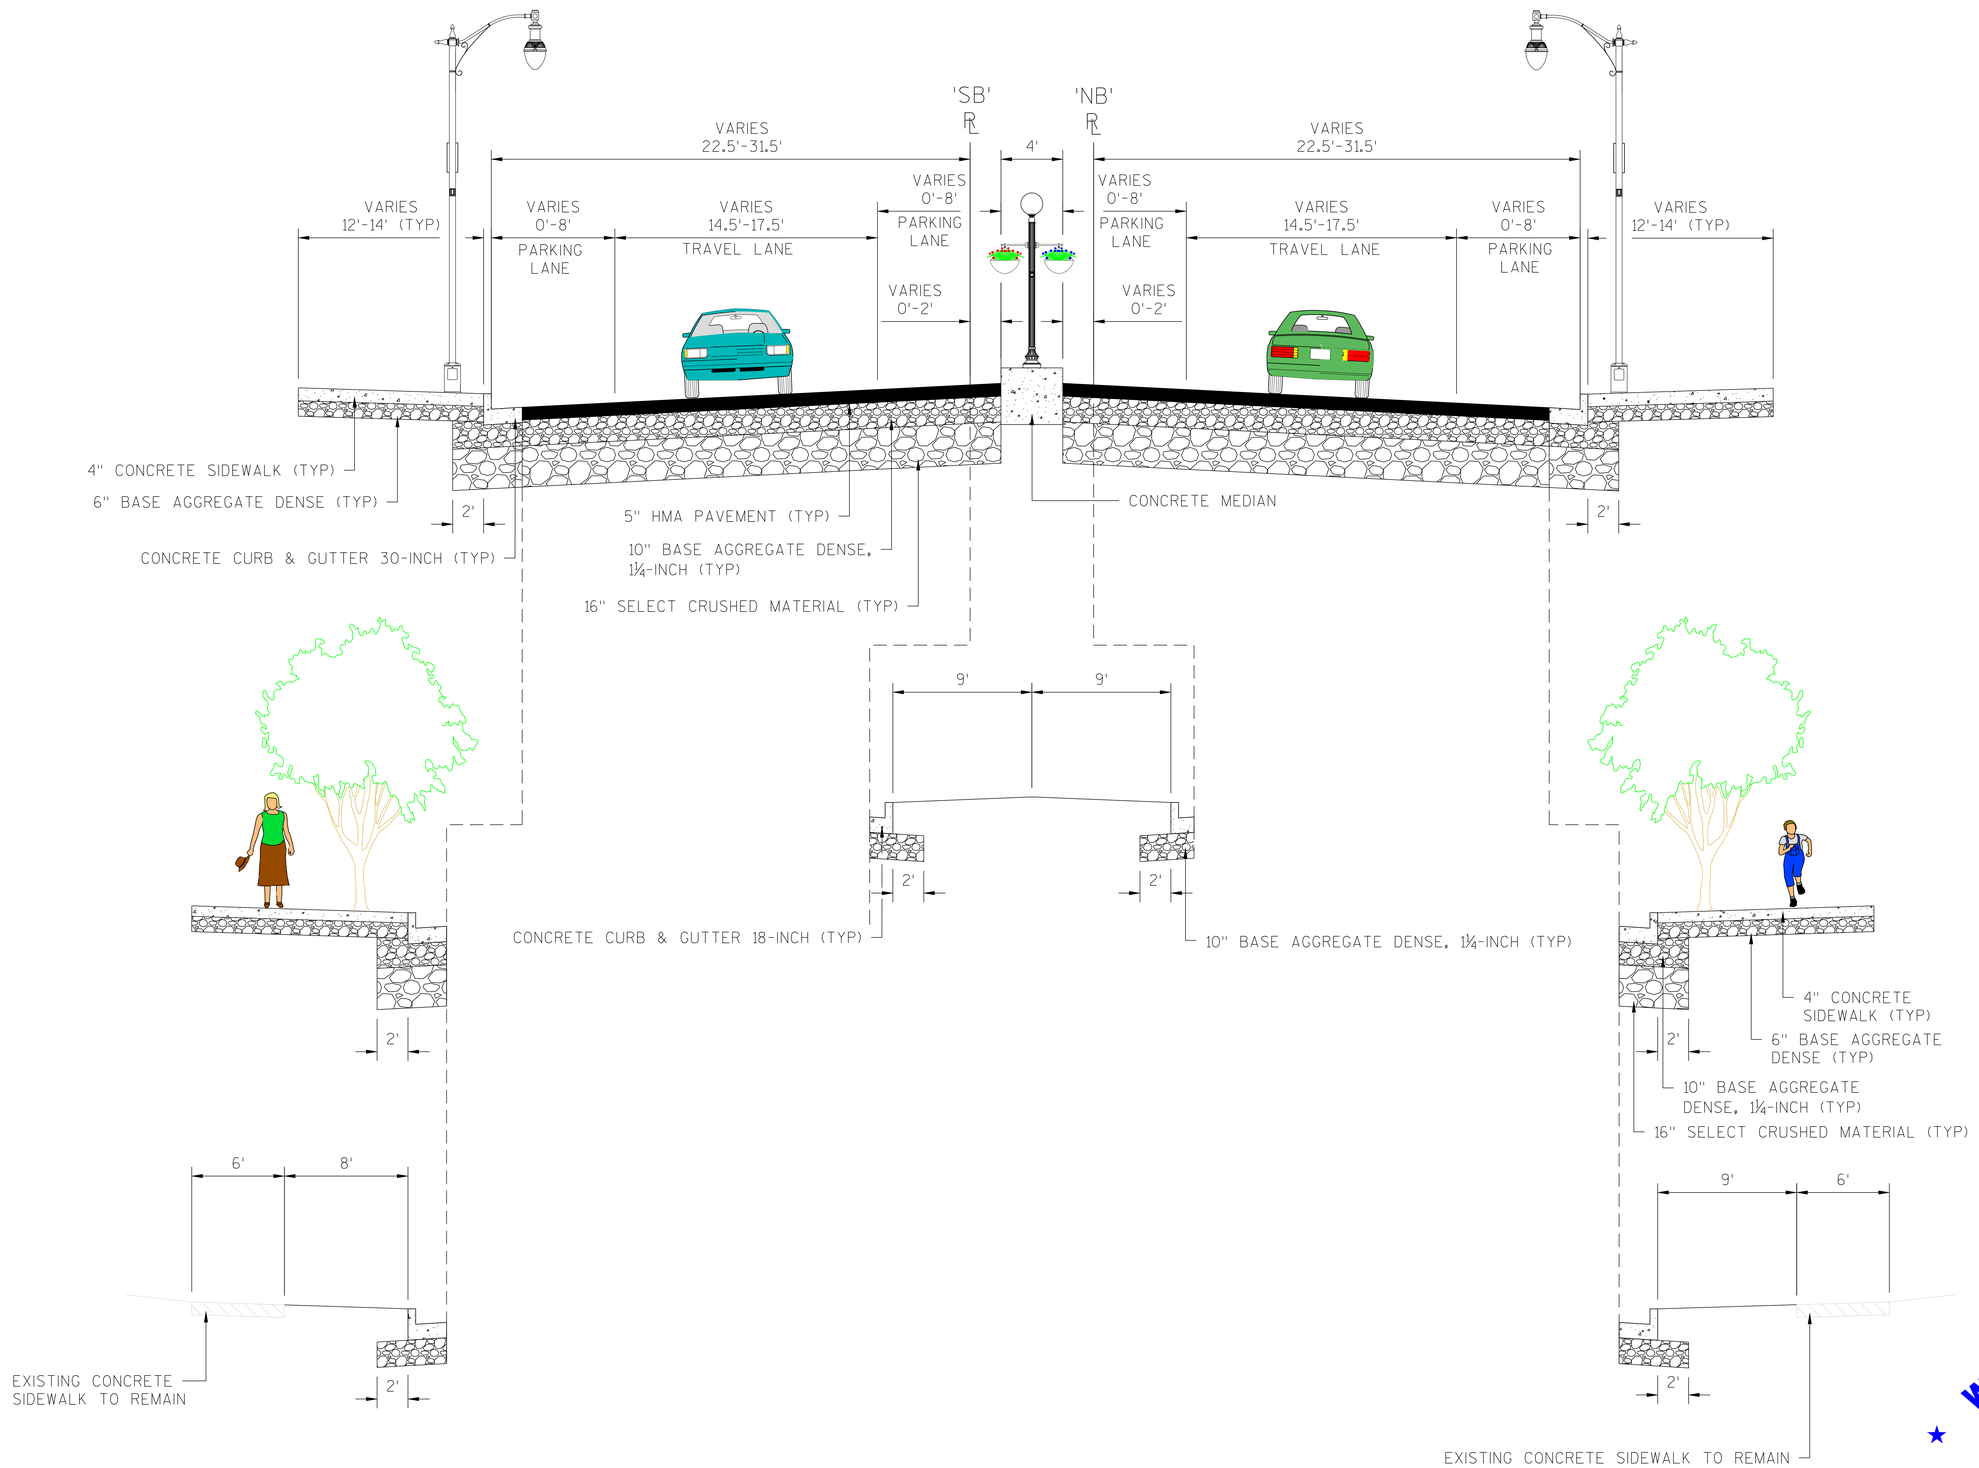

PROPOSED TYPICAL SECTION WIS 23

STA 51'NB'+15 TO STA 64'NB'+58
STA 51'SB'+49 TO STA 64'SB'+58

WISCONSIN DEPARTMENT OF TRANSPORTATION

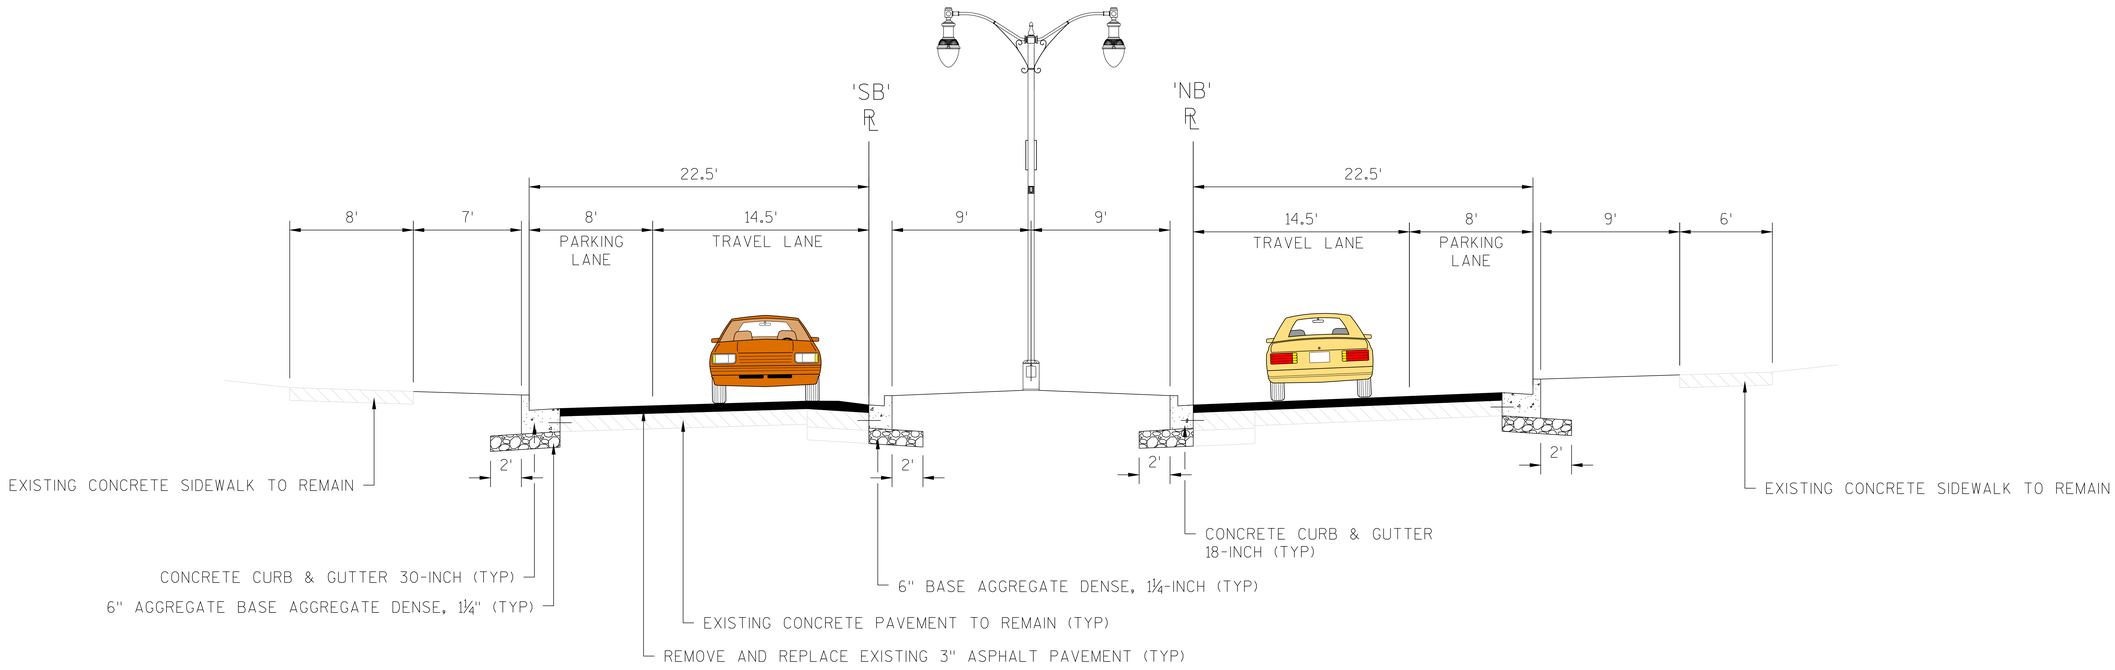

PROPOSED TYPICAL SECTION WIS 23

STA 64'NB'+58 TO STA 70'NB'+18
STA 64'SB'+58 TO STA 70'SB'+18

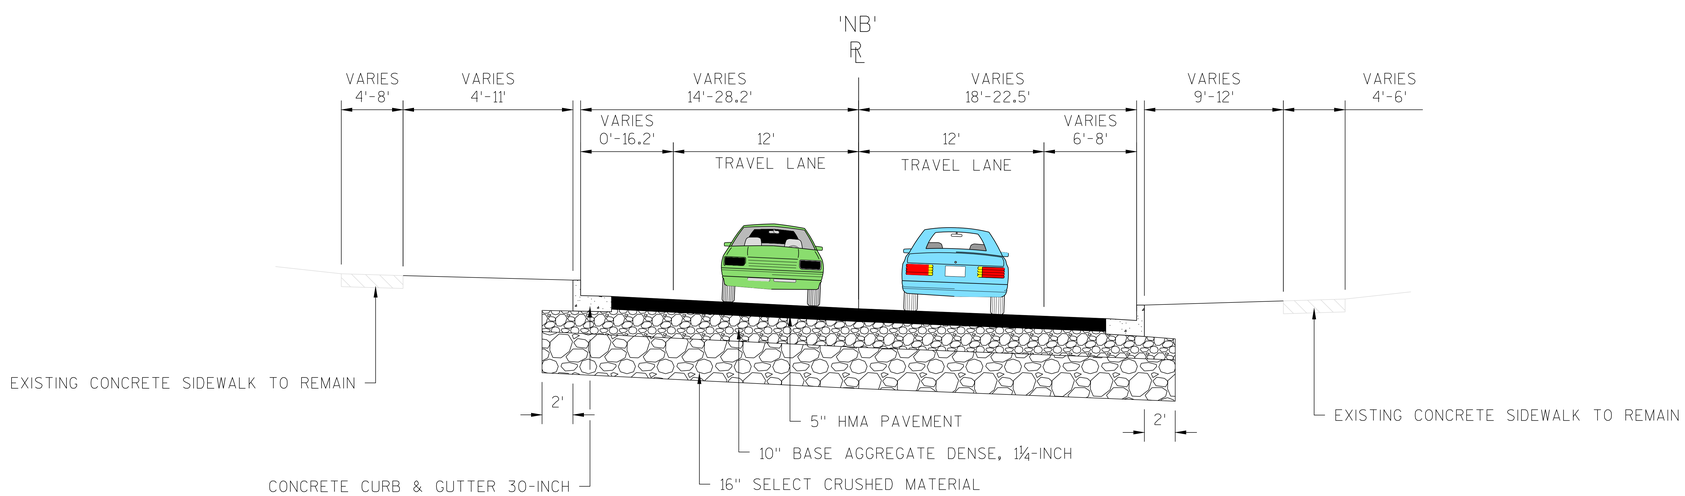

PROPOSED TYPICAL SECTION WIS 23

STA 70'NB'+18 TO STA 78'NB'+60
STA 70'SB'+18 TO STA 70'SB'+75

WISCONSIN DEPARTMENT OF TRANSPORTATION

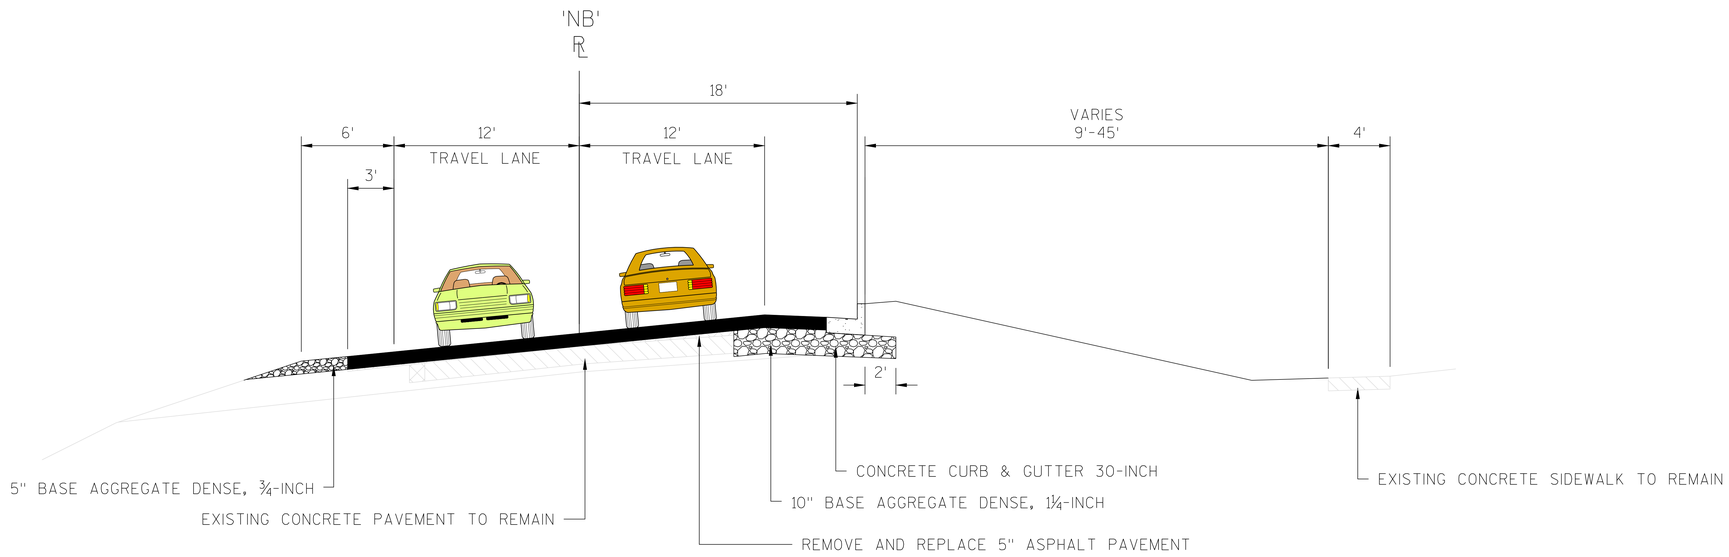

PROPOSED TYPICAL SECTION WIS 23

STA 78'NB'+60 TO STA 81'NB'+31

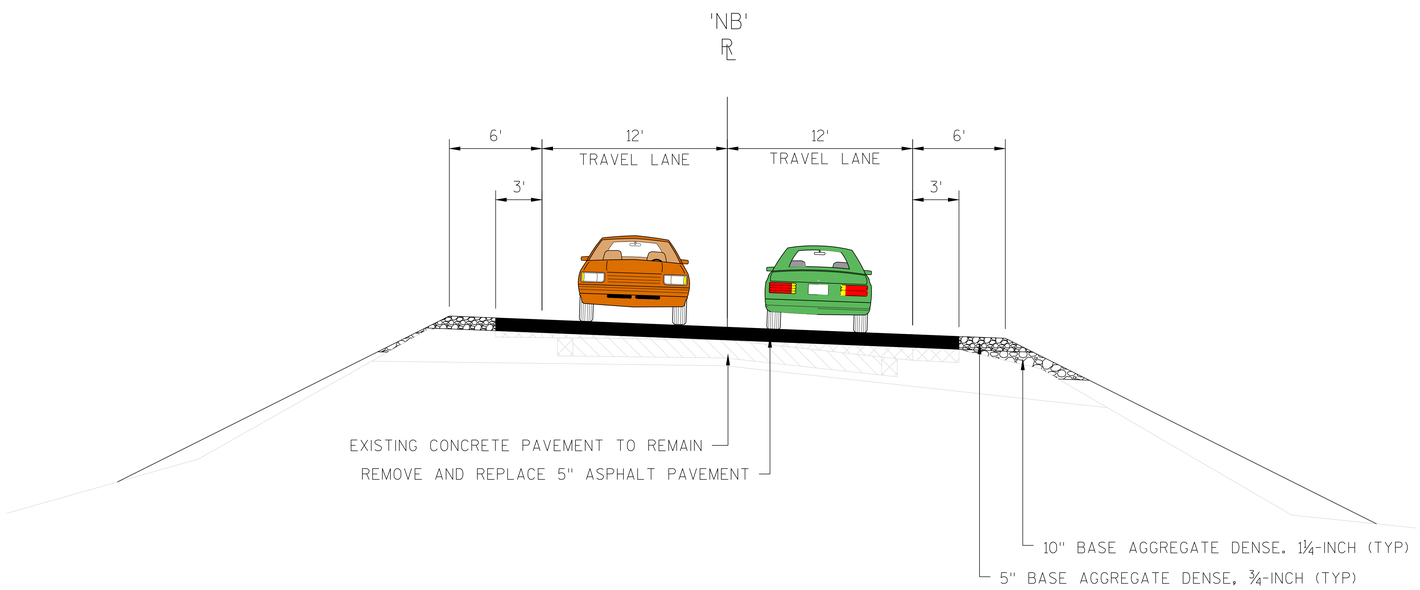

PROPOSED TYPICAL SECTION WIS 23

STA 81'NB'+31 TO STA 85'NB'+28

WISCONSIN DEPARTMENT OF TRANSPORTATION