



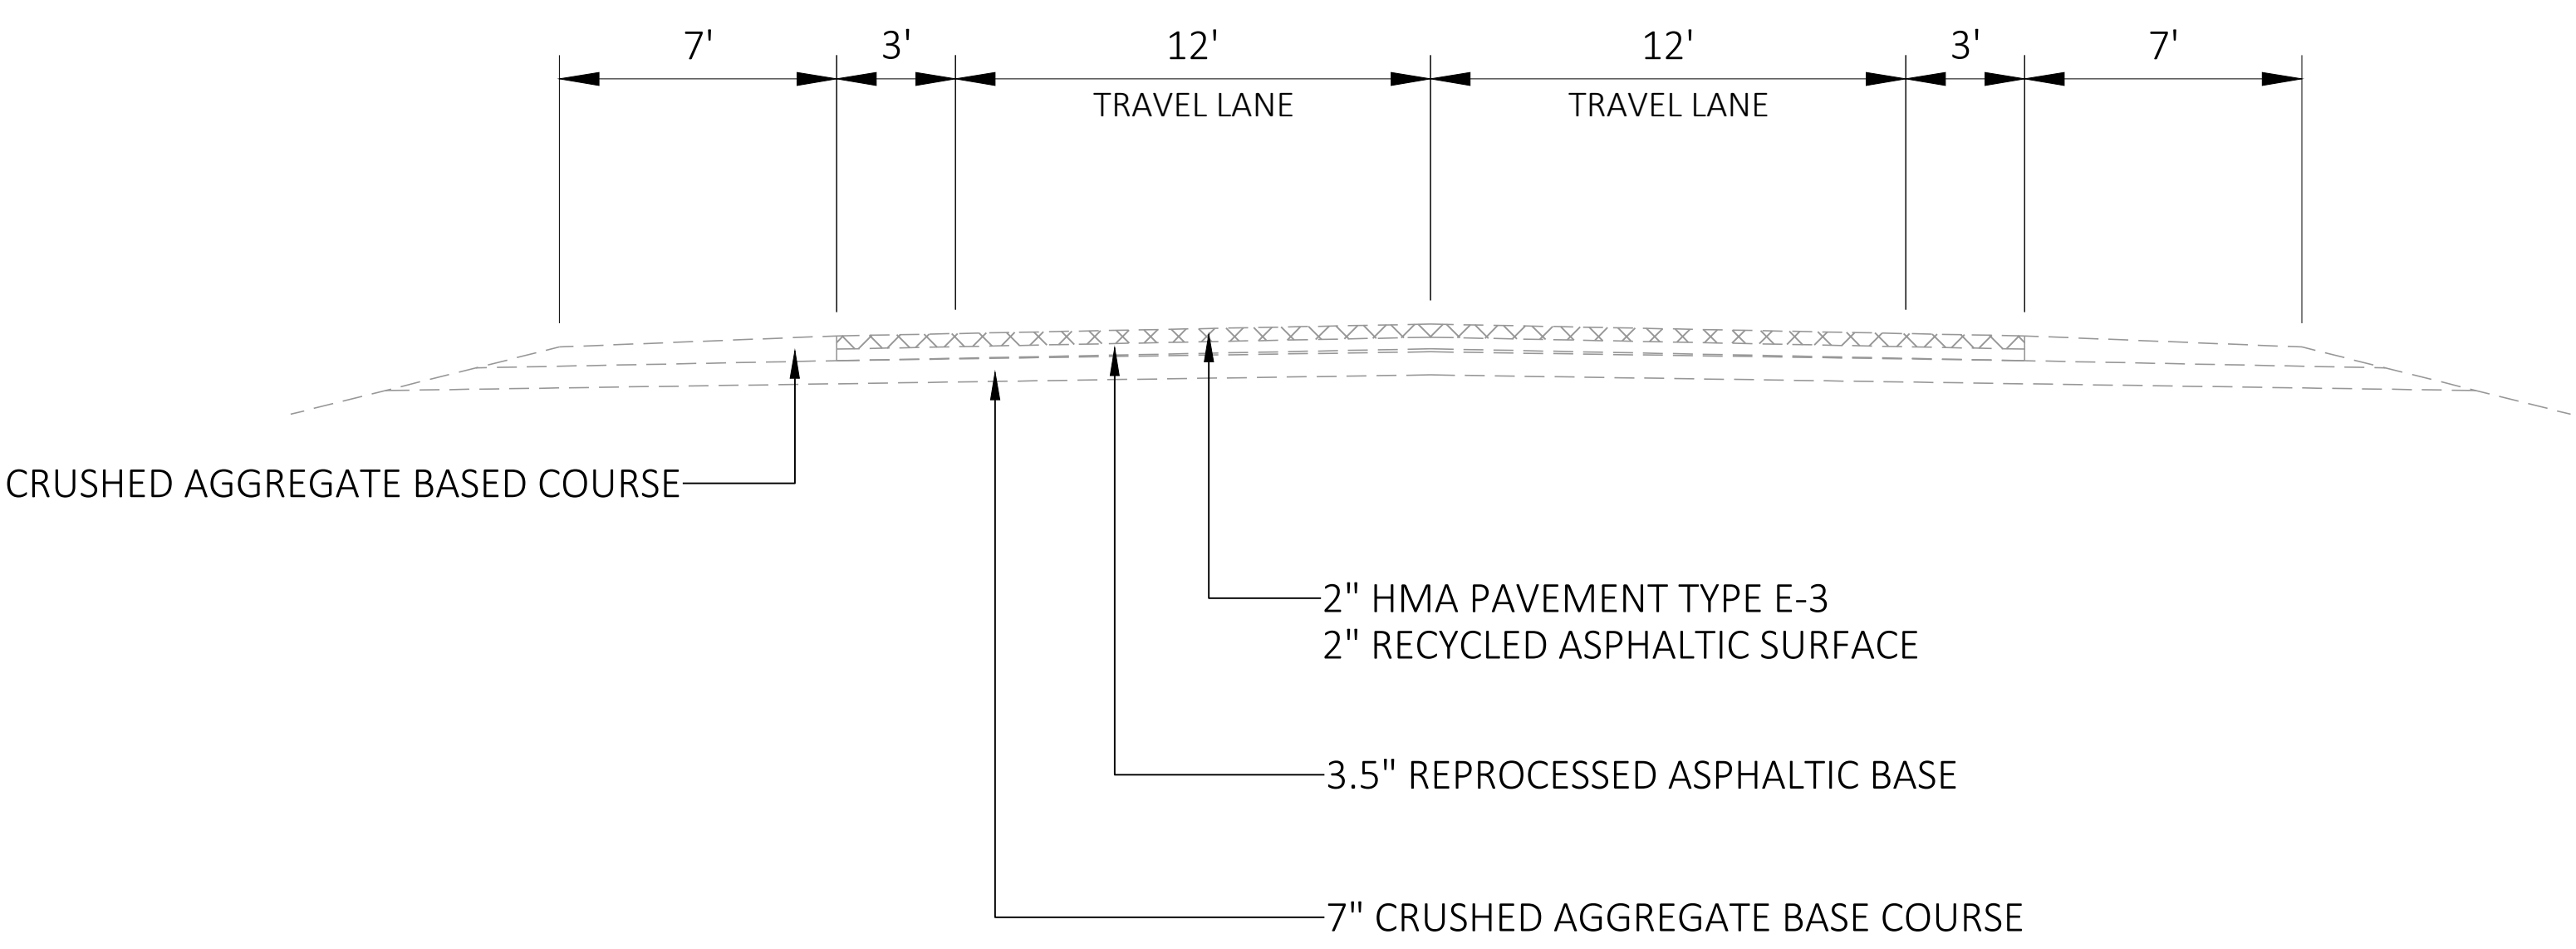

EXISTING TYPICAL SECTION

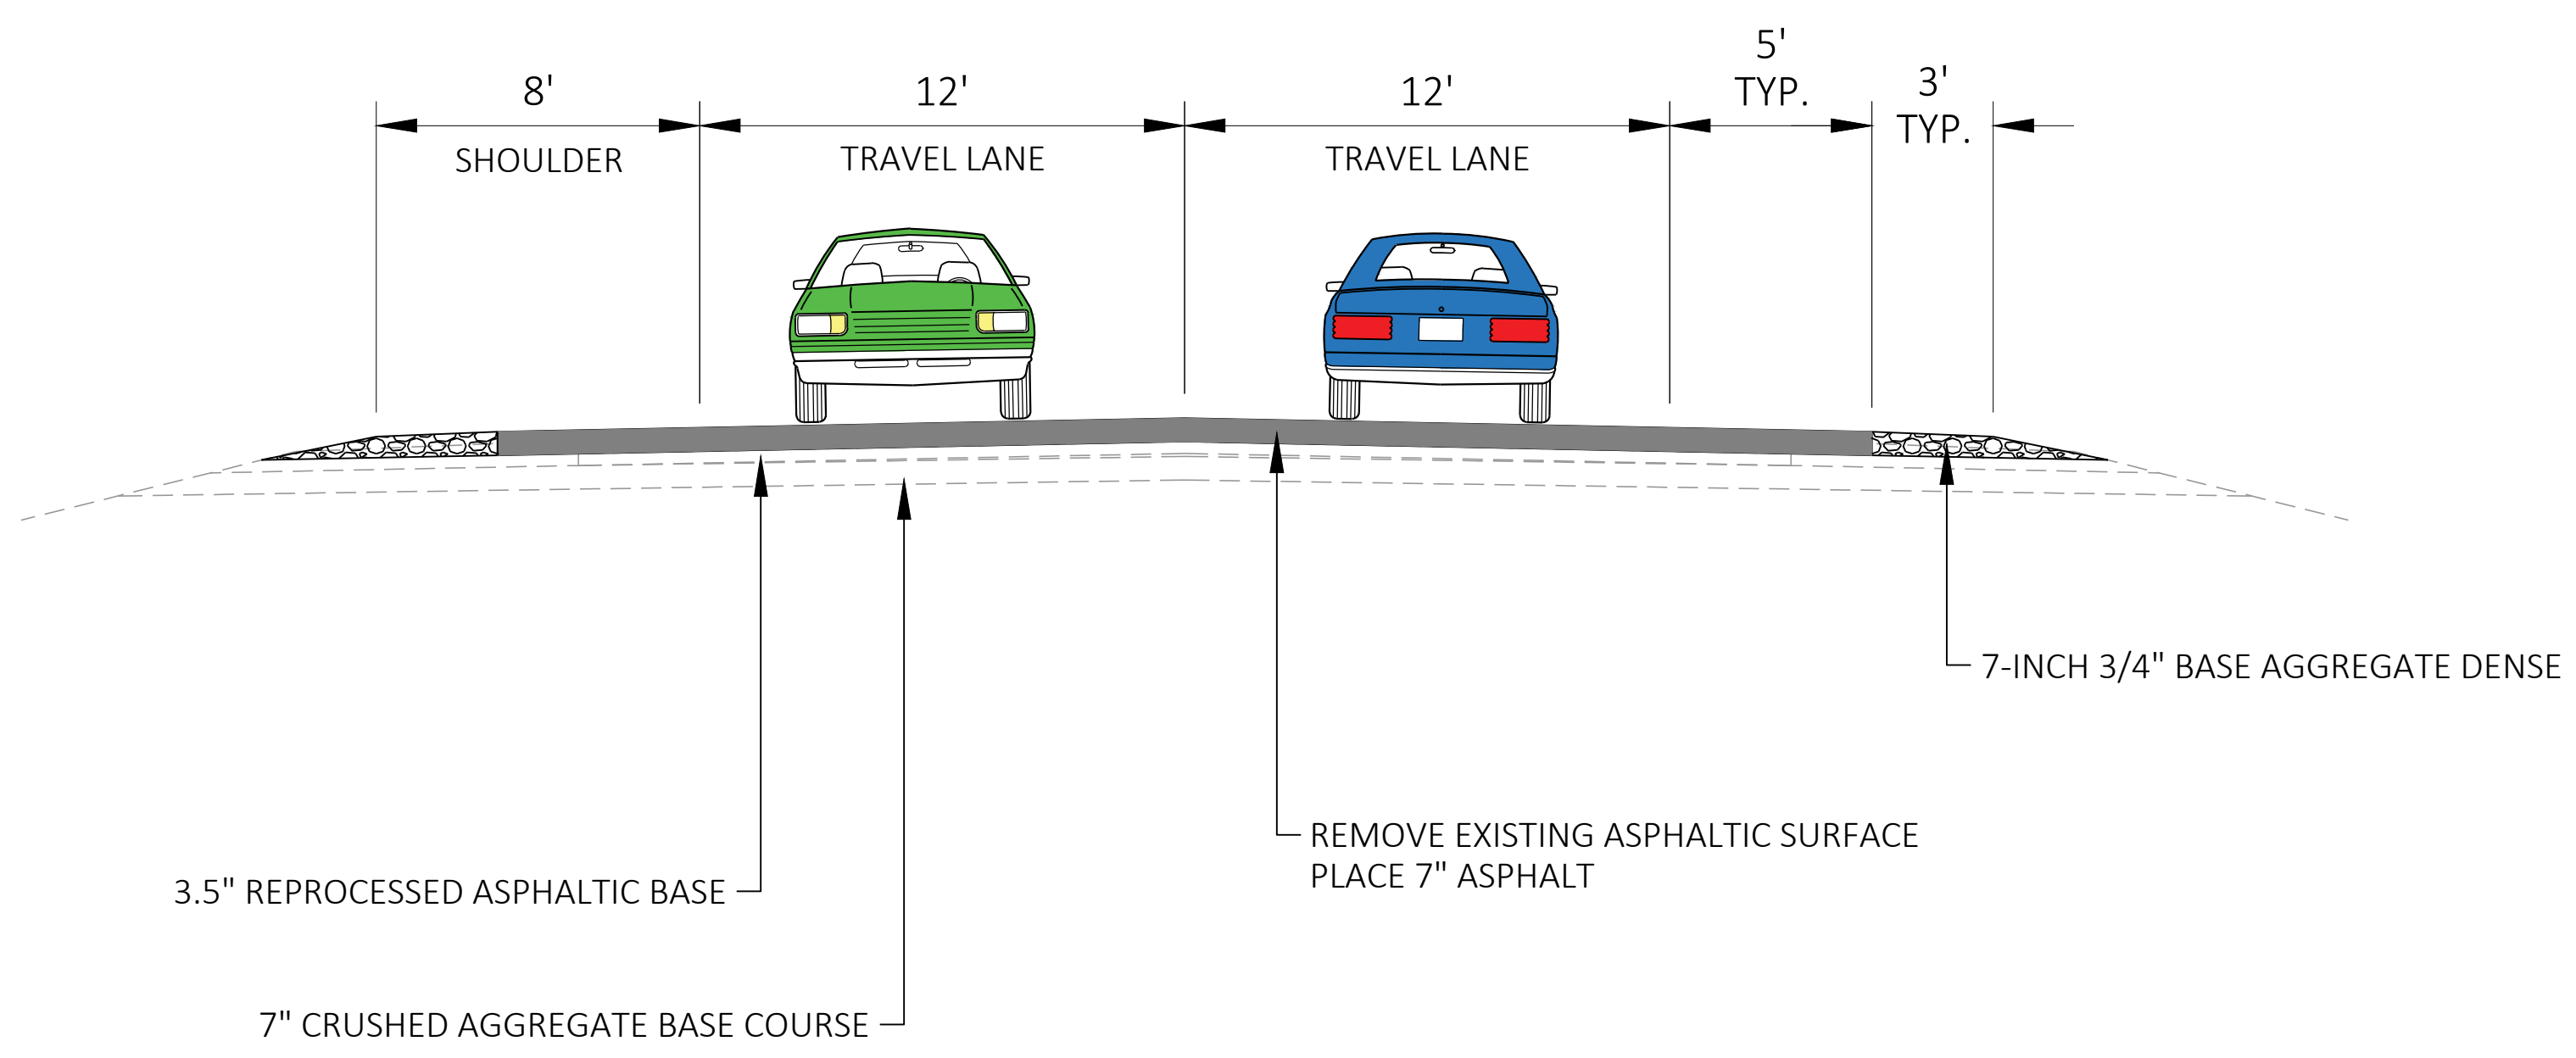

FINISHED TYPICAL SECTION