



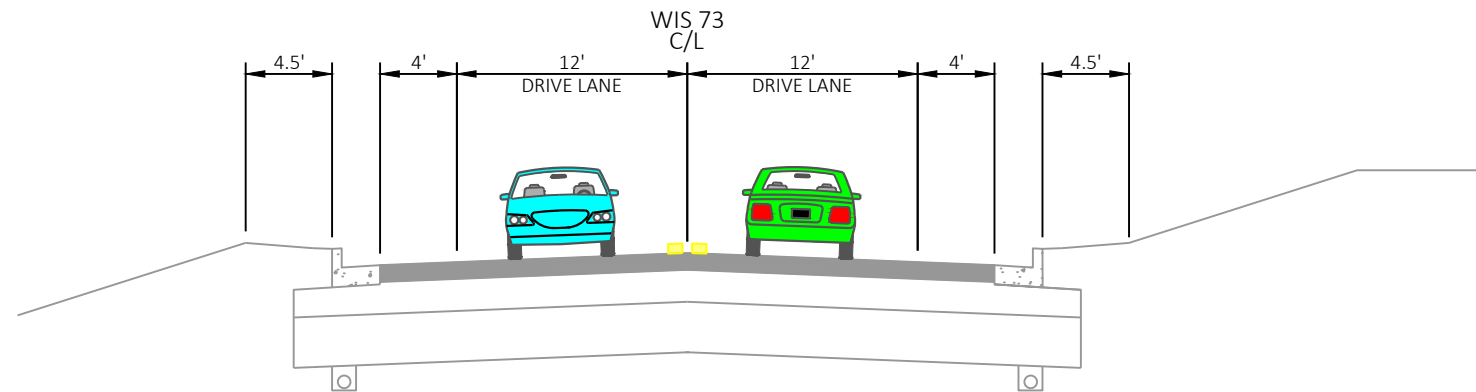



EXISTING TYPICAL SECTION
WIS 73
COMMERCE CT TO PROGRESS DR

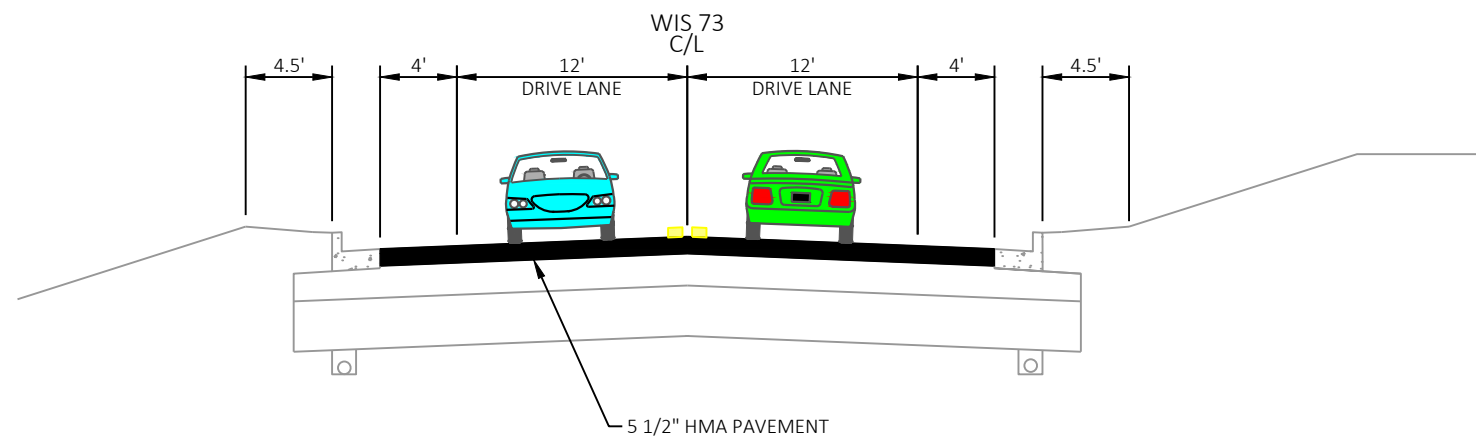

FINISHED TYPICAL SECTION
WIS 73
COMMERCE CT TO PROGRESS DR



WIS 73
COMMERCE COURT TO WIS 33
COLUMBIA & DODGE COUNTY

STATE ID 6060-00-03
PUBLIC INVOLVEMENT MEETING #1
JULY 2026

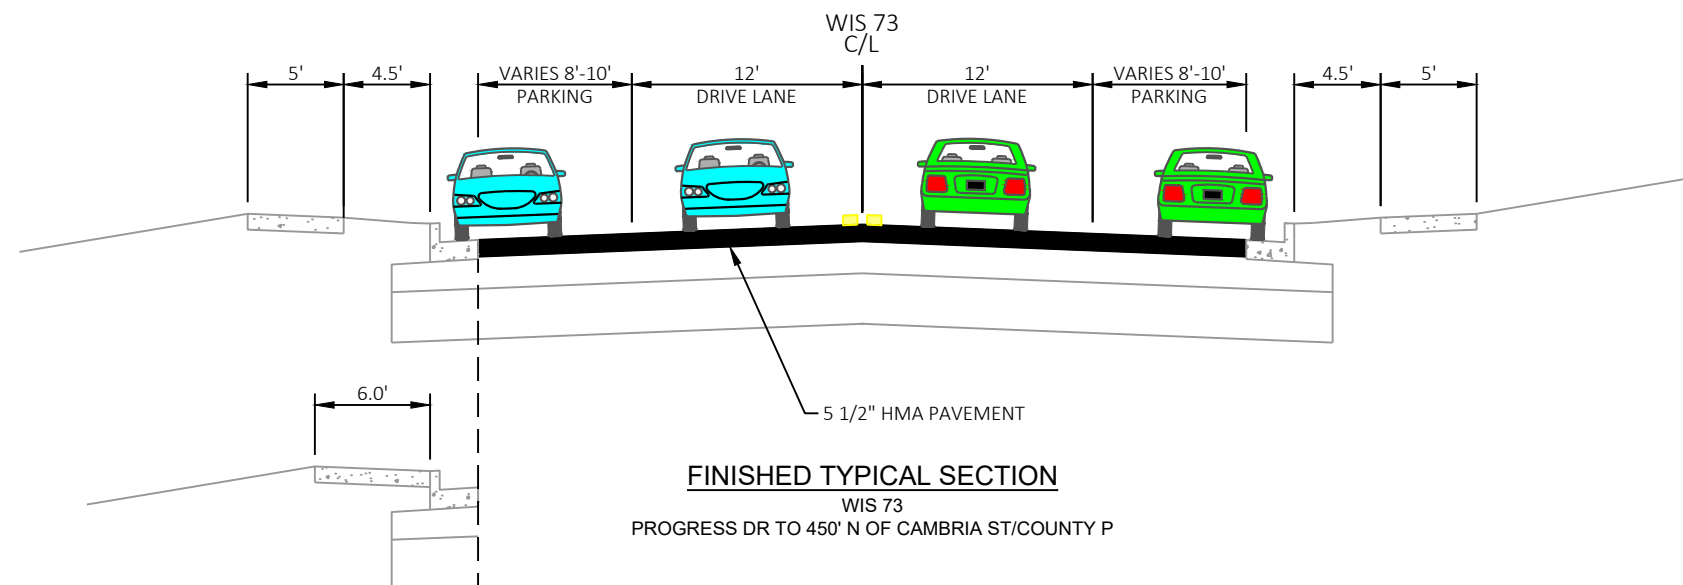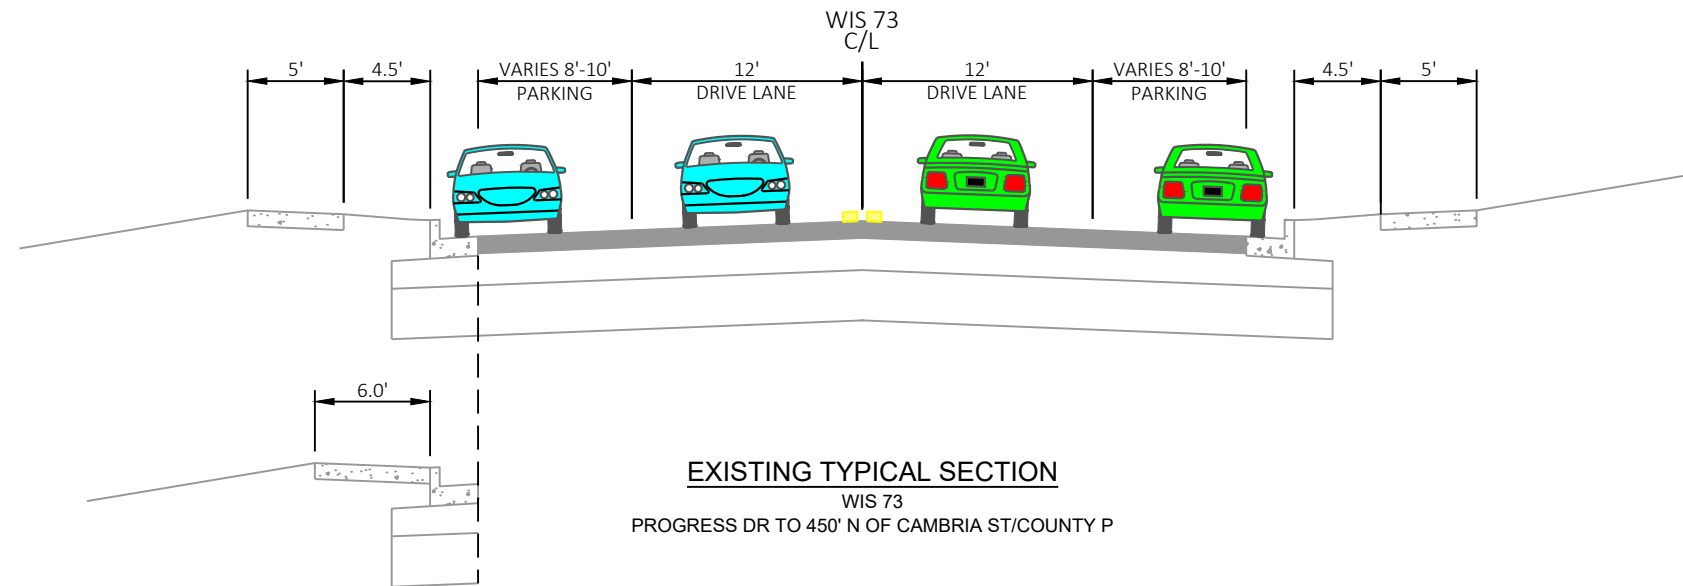

WIS 73
COMMERCE COURT TO WIS 33
COLUMBIA & DODGE COUNTY

STATE ID 6060-00-03
PUBLIC INVOLVEMENT MEETING #1
JULY 2026

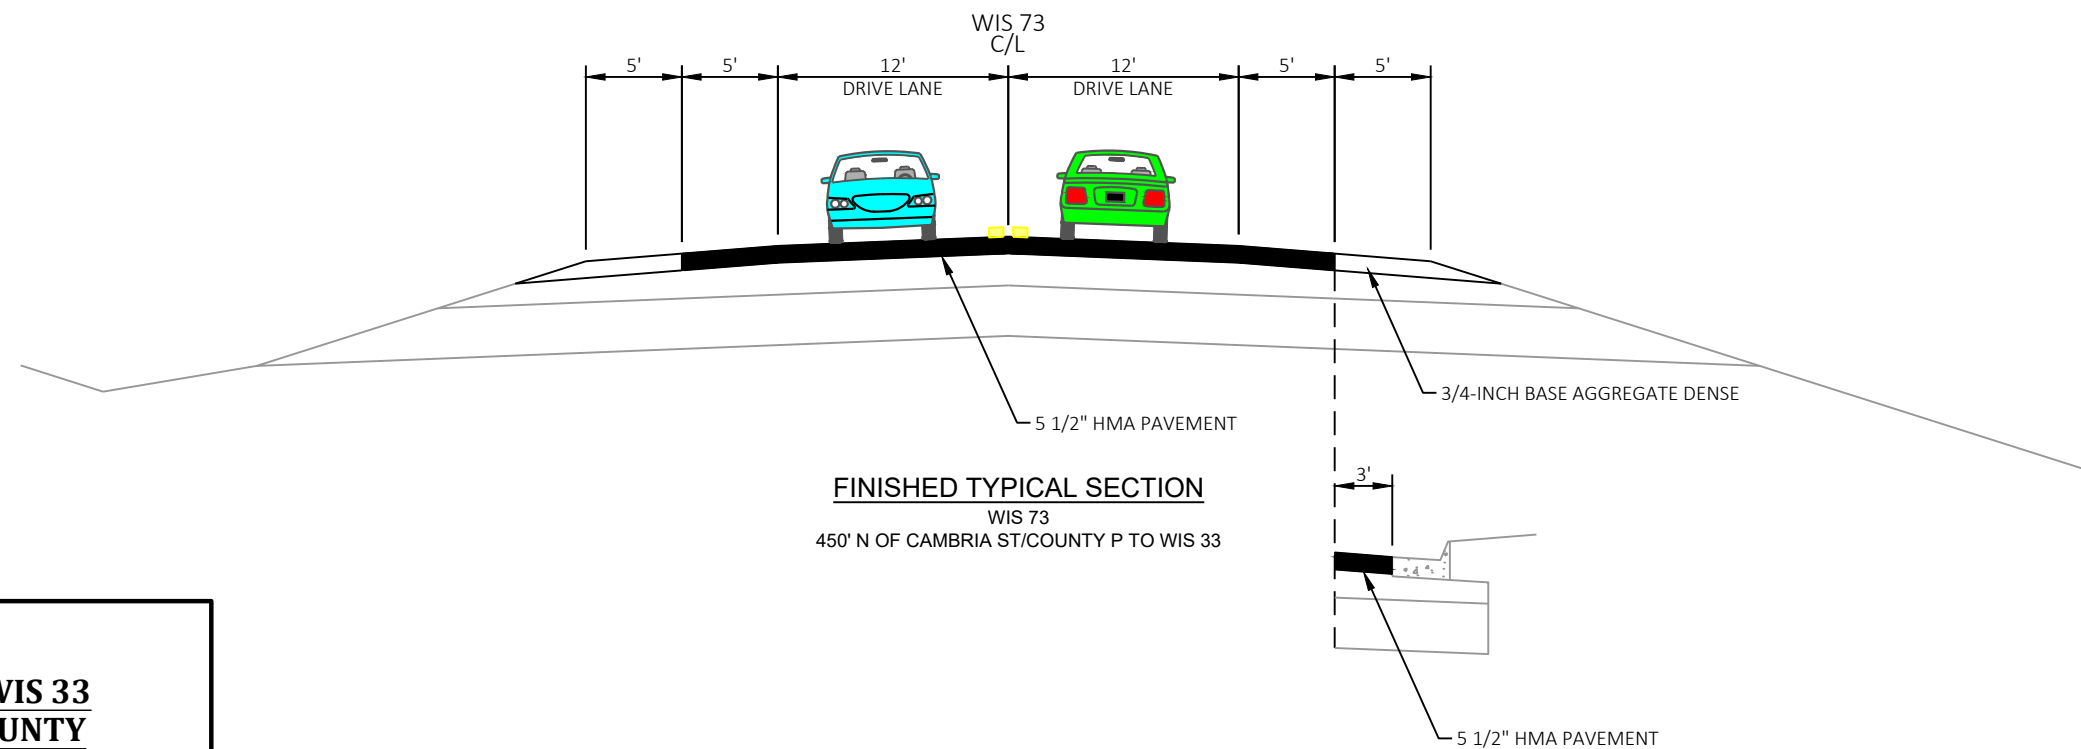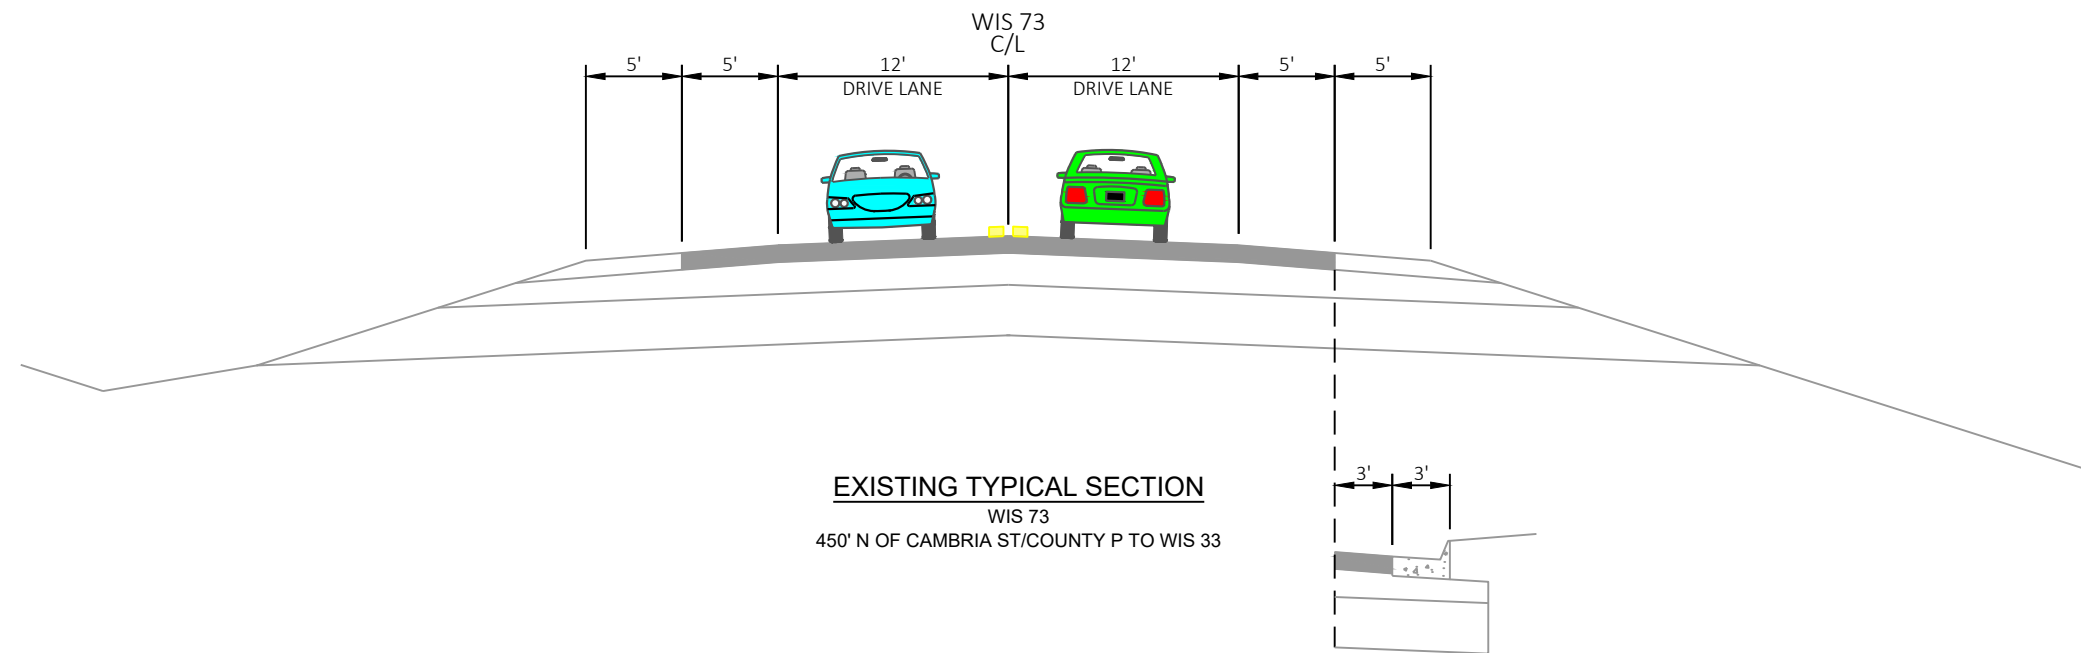

WIS 73
COMMERCE COURT TO WIS 33
COLUMBIA & DODGE COUNTY

STATE ID 6060-00-03
PUBLIC INVOLVEMENT MEETING #1
JULY 2026