2

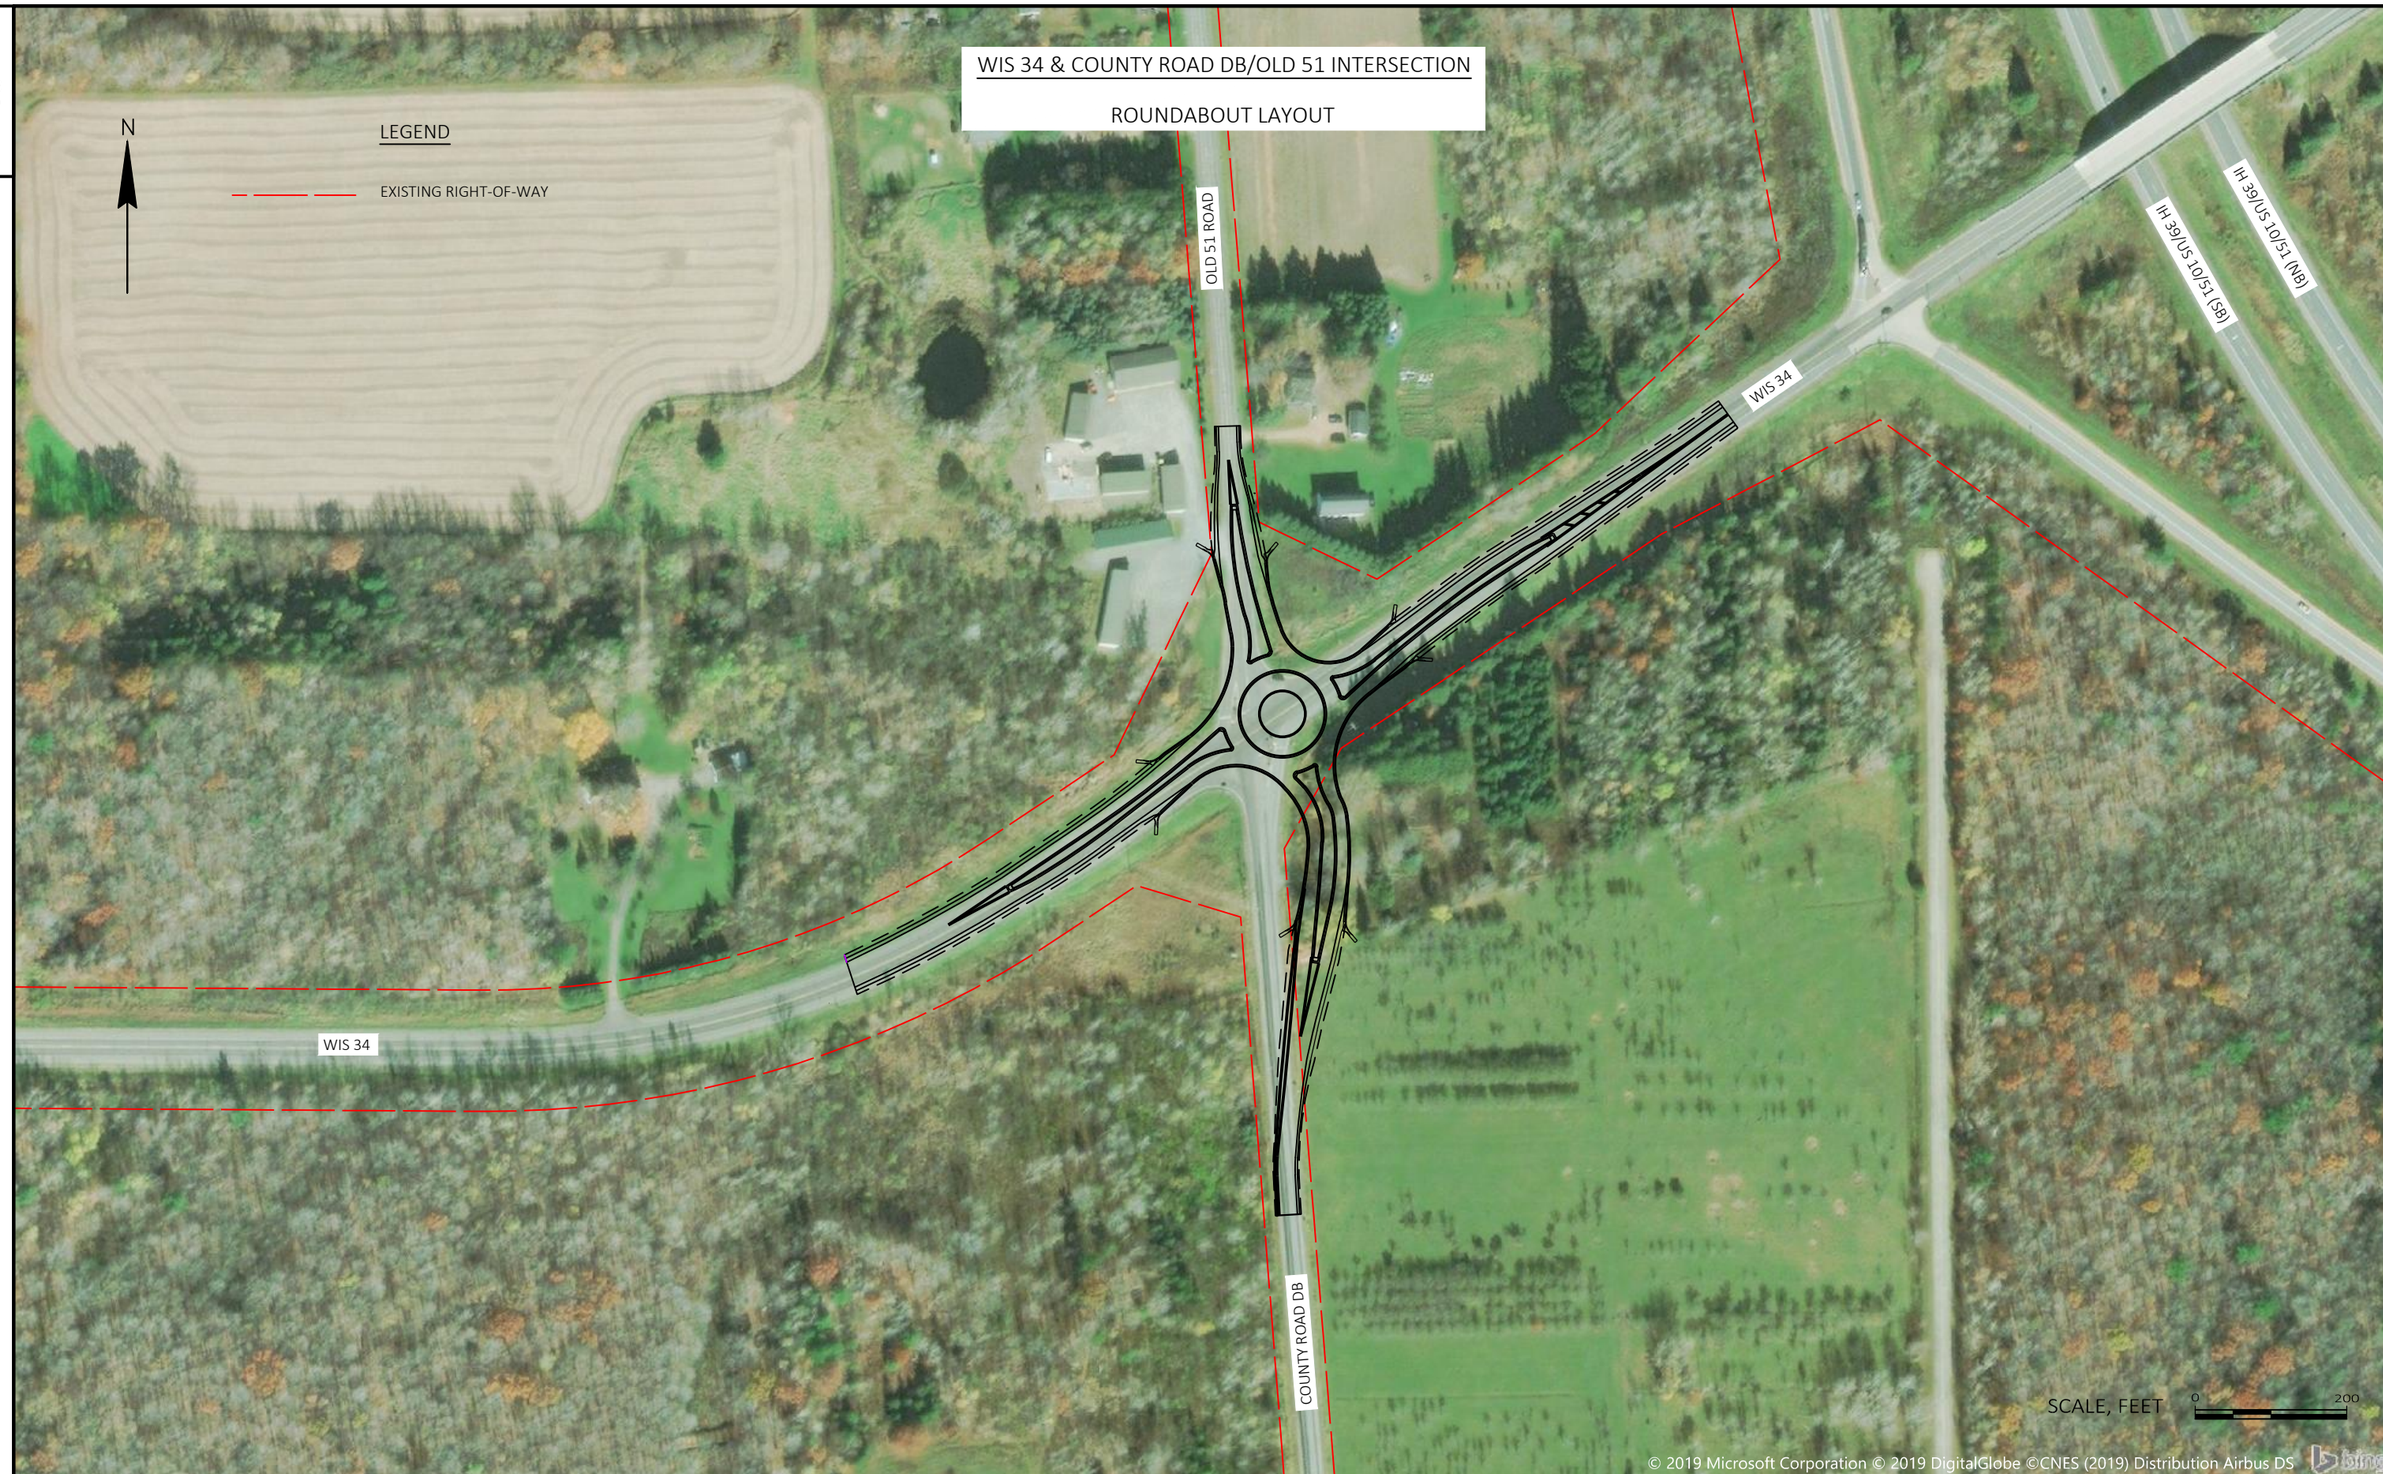
WIS 34 & COUNTY ROAD DB/OLD 51 INTERSECTION
ROUNDABOUT LAYOUT

2

PROJECT NO: 6610-04-70	HWY: STH 34	COUNTY: MARATHON	WIS 34 & CTH DB/OLD 51 INTERSECTION - ROUNDABOUT	SHEET	E

FILE NAME : N:\PDS\DESIGN_ID\6610-04-00_70_STH34_CTHDB_HSIP_MARATHON\PUBLIC INVOLVEMENT AND MEETINGS\STH 34-CTH DB_RAB.DWG
LAYOUT NAME - RAB LAYOUT
PLOT DATE : 11/13/2019 10:49 AM
PLOT BY : CHRISTIANSON, ERIN M
PLOT NAME :
PLOT SCALE : 1 IN:200 FT
WISDOT/CADDS SHEET 42