Wisconsin Department of Transportation

Division of Transportation Systems Development
Bureau of Project Development
4822 Madison Yards Way, 4th Floor South
Madison, WI 53705

Telephone: (608) 266-1631
Facsimile (FAX): (608) 266-8459

October 7, 2026

NOTICE TO ALL CONTRACTORS:

Proposal #12: 4085-66-71, WISC 2027007
Chilton - Hilbert
Breed St – STH 114
STH 32
Calumet County

Letting of October 13, 2026

This is Addendum No. 01, which provides for the following:

Schedule of Items:

Revised Bid Item Quantities					
Bid Item	Item Description	Unit	Proposal Total Prior to Addendum	Proposal Quantity Change (-)	Proposal Total After Addendum
465.0105	Asphaltic Surface	TON	616	170	786
460.6223	HMA Pavement 3 MT 58-28 S	TON	20,330	-70	20,260
646.2040	Marking Line Grooved Wet Reflective Epoxy 6-Inch	LF	66,900	30,630	97,530

Deleted Bid Item Quantities					
Bid Item	Item Description	Unit	Proposal Total Prior to Addendum	Proposal Quantity Change (-)	Proposal Total After Addendum
646.2020	Marking Line Epoxy 6-Inch	LF	30,630	-30,630	0

Plan Sheets:

Revised Plan Sheets	
Plan Sheet	Plan Sheet Title (brief description of changes to sheet)
8	Typical Sections (Changed turn lane pavement type)
15	Paving Details: Schneider Rd (Revised legend and added a label to the turn lane)
66	Miscellaneous Quantities (revised tables for bid item change to Asphaltic Surface)
67	Miscellaneous Quantities (revised tables for bid item change to HMA Pavement)
68	Miscellaneous Quantities (revised tables for PWL change of the turn lane)
75	Miscellaneous Quantities (revised tables for bid item change to Marking Line Epoxy 6-Inch)
92	Plan (revised label location for culverts)
94	Plan (revised label location for culverts)

Schedule of Items
Attached, dated October 7, 2026, are the revised Schedule of Items Pages 1 – 9.

Plan Sheets
The following 8½ x 11-inch sheets are attached and made part of the plans for this proposal:
Revised: 8, 15, 66 – 68, 75, 92, and 94.

The responsibility for notifying potential subcontractors and suppliers of these changes remains with the prime contractor.

Sincerely,

Mike Coleman

Proposal Development Specialist
Proposal Management Section

END OF ADDENDUM


Addendum No. 01
ID 4085-66-71
Revised Sheet 8
October 7, 2026

NOTES:


1. IN AREAS OF ENERGY ABSORBING TERMINALS:
   PAVED SHLD: VARIES 8'-10'
   AGG SHLD: VARIES 4'-6'
   (SEE PAVING DETAILS FOR ADDITIONAL INFORMATION)
2. PREPARE FOUNDATION FOR ASPHALTIC SHOULDERS
3. PLACE ASPHALTIC RUMBLE STRIPS, SHOULDER PER SDD "2-LANE RURAL SHOULDER RUMBLE STRIP, MILLING" (STA 143+70 - STA 457+80).
4. PLACE ASPHALTIC RUMBLE STRIPS, CENTERLINE PER SDD "RURAL CENTER LINE RUMBLE STRIP, MILLING" (STA 143+70 - STA 457+80).

SEE CONSTRUCTION DETAIL FOR PAVEMENT STRUCTURE AT CULVERT REPLACEMENTS


STA 376+04 - STA 378+64

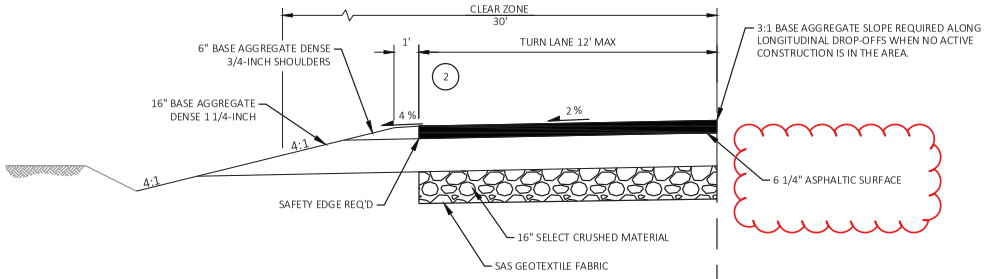


STA 195+44 - STA 196+64 (B-08-0014)
STA 197+74 (B-08-0014) - STA 199+63

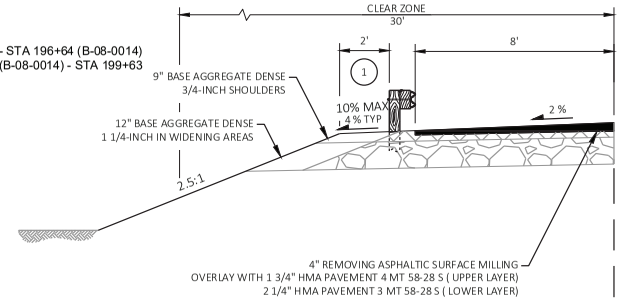

STA 194+76 - STA 196+64 (B-08-0014)
STA 197+74 (B-08-0014) - STA 198+92

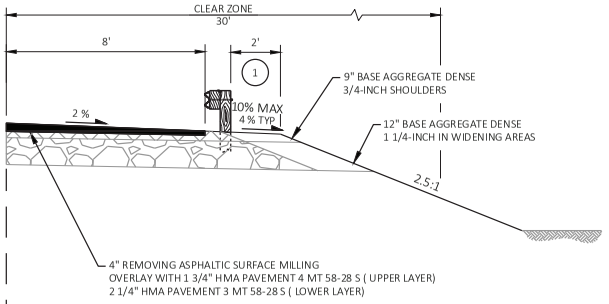

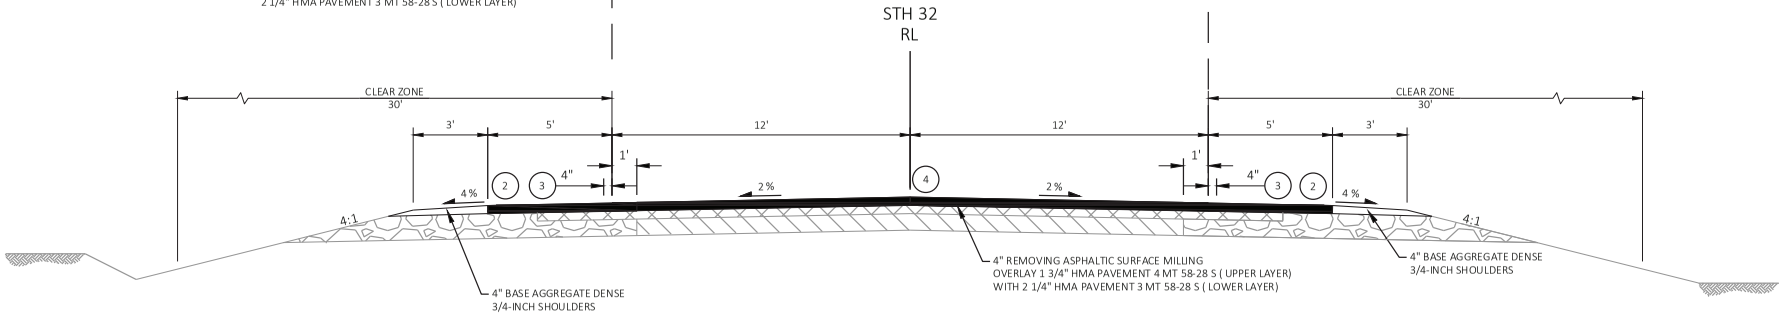


FINISHED TYPICAL SECTION FOR STH 32

STA 131+35 - STA 460+69
EXCEPTION FOR STRUCTURE B-08-0014 STA 196+64 - STA 197+74

PROJECT NO: 4085-66-71	HWY: STH 32	COUNTY: CALUMET	TYPICAL SECTIONS	SHEET 8	E

FILE NAME : C:\PW_WORK\EXP-PW.BENTLEY.COM_EXP-PW-01\D0168317\020301-TS.DWG
LAYOUT NAME - 020305-ts
PLOT DATE : 10/6/2026 1:19 PM
PLOT BY : JOHN BOURGEOIS
PLOT NAME :
PLOT SCALE : 1 IN:5 FT
WISDOT/CADDS SHEET 42

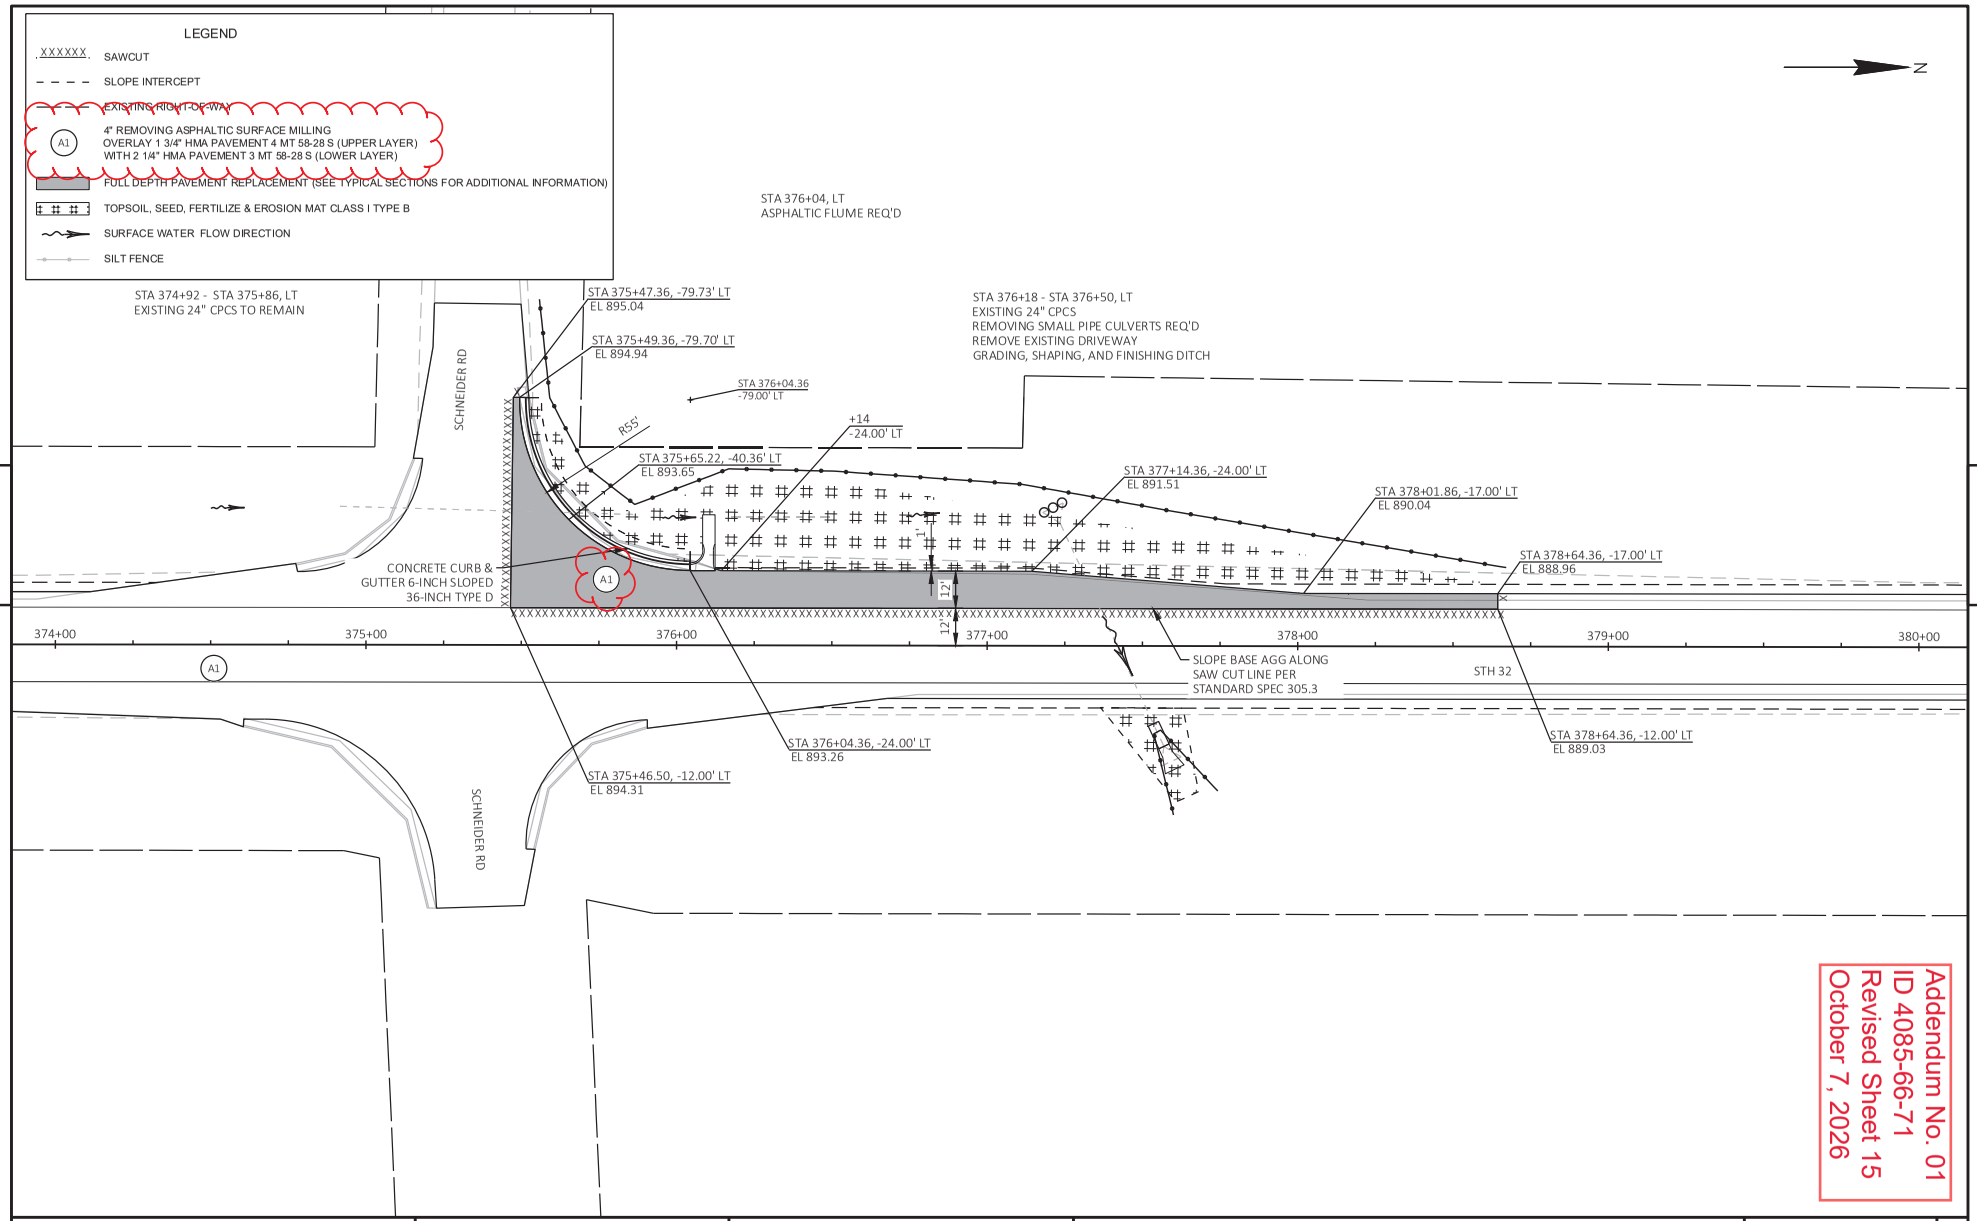

Addendum No. 01
ID 4085-66-71
Revised Sheet 15
October 7, 2026

PROJECT NO: 4085-66-71	HWY: STH 32	COUNTY: CALUMET	PAVING DETAIL: SCHNEIDER RD	SHEET 15	E

FILE NAME : C:\PW_WORK\EXP-PW.BENTLEY.COM_EXP-PW-01\D0168317\021201-PD.DWG
LAYOUT NAME - 021201-pd-02
PLOT DATE : 10/6/2026 1:12 PM
PLOT BY : JOHN BOURGEOIS
PLOT NAME :
PLOT SCALE : 1 IN:40 FT

ASPHALTIC SURFACE ITEMS

CATEGORY	STATION	TO	STATION	465.0105 ASPHALTIC SURFACE TON	465.0110 ASPHALTIC SURFACE PATCHING TON	465.0120 ASPHALTIC SURFACE DRIVEWAYS AND FIELD ENTRANCES TON
4085-66-71			118+65	-	-	2
0010	121+00	-	121+12	-	1	-
	122+40	-	122+50	-	1	-
	122+85	-	123+47	-	7	2
	124+39	-	125+11	-	8	2
	126+00	-	126+18	-	2	-
			148+46	-	-	4
			154+07	-	-	4
			161+25	-	-	5
			166+13	-	-	3
			167+50	-	-	5
			182+31	-	-	5
			185+00	-	-	4
			204+07	-	-	4
			222+14	-	-	4
			237+77	-	-	6
	241+28	-	242+38	154	-	-
			254+59	-	-	4
			255+80	-	-	6
			258+98	-	-	5
	260+78	-	261+88	154	-	-
			277+34	-	-	5
			280+89	-	-	4
			315+94	-	-	6
	331+39	-	332+49	154	-	-
			336+57	-	-	4
			370+12	-	-	5
	375+47	-	378+64	170	-	-
	387+25	-	388+35	154	-	-
	420+59	-	420+74	-	11	-
			434+41	-	-	4
	463+12	-	463+24	-	2	-
	463+56	-	463+95	-	6	-
	463+74	-	463+96	-	2	-
	465+02	-	465+12	-	1	-
	465+85	-	466+25	-	4	-
4085-66-71 CATEGORY 0010 SUBTOTAL				**786**	**45**	**93**

ASPHALTIC SURFACE ITEMS (CONTINUED)

CATEGORY	STATION	TO	STATION	465.0105 ASPHALTIC SURFACE TON	465.0110 ASPHALTIC SURFACE PATCHING TON	465.0120 ASPHALTIC SURFACE DRIVEWAYS AND FIELD ENTRANCES TON
4085-66-71	467+09	-	467+21	-	1	-
0010	467+94	-	468+04	-	1	-
	470+30	-	470+46	-	1	-
	472+10	-	472+29	-	3	-
	472+68	-	472+80	-	2	-
	473+55	-	473+65	-	1	-
	475+34	-	475+52	-	2	-
	475+39	-	475+51	-	2	-
	475+87	-	476+17	-	4	-
	475+86	-	476+16	-	4	-
	479+59	-	480+16	-	11	-
	479+72	-	479+93	-	2	-
	480+55	-	480+62	-	2	-
	483+33	-	483+43	-	1	-
	483+83	-	484+04	-	2	-
	483+83	-	484+04	-	2	-
	484+58	-	484+78	-	8	-
	485+20	-	485+62	-	6	-
	485+40	-	485+61	-	2	-
	485+79	-	485+97	-	2	-
	486+08	-	486+18	-	2	-
	486+77	-	486+97	-	2	-
	487+48	-	487+80	-	3	-
	487+40	-	487+76	-	5	-
	488+33	-	488+63	-	3	-
	489+11	-	489+32	-	2	-
	489+11	-	489+49	-	5	-
	489+84	-	490+23	-	5	-
	490+02	-	490+23	-	2	-
	493+93	-	494+12	-	3	-
	493+99	-	494+13	-	3	-
	494+51	-	494+94	-	6	-
	494+54	-	494+94	-	5	-
	501+10	-	501+54	-	5	-
	500+80	-	501+31	-	5	-
	501+93	-	502+12	-	2	-
4085-66-71 CATEGORY 0010 SUBTOTAL				-	115	-
PROJECT TOTAL				786	160	93

Addendum No. 01
ID 4085-66-71
Revised Sheet 66
October 7, 2026

PROJECT NO: 4085-66-71	HWY: STH 32	COUNTY: CALUMET	MISCELLANEOUS QUANTITIES	SHEET 66	E

FILE NAME : C:\PW_WORK\EXP-PW.BENTLEY.COM_EXP-PW-01\D0168317\030201-MQ.DWG
LAYOUT NAME - 04
PLOT DATE : 10/05/2026
PLOT BY : JOHN BOURGEOIS
PLOT NAME :
PLOT SCALE : 1" = 1'
WISDOT/CADDS SHEET 42

Addendum No. 01
ID 4085-66-71
Revised Sheet 67
October 7, 2026

3

HMA ITEMS

CATEGORY	STATION	TO	STATION	LOCATION	455.0605 TACK COAT GAL	460.6223 HMA PAVEMENT 3 MT 58-28 S TON	460.6224 HMA PAVEMENT 4 MT 58-28 S TON
4085-66-71	116+25	-	125+90	LT & RT	550	570	450
0010	125+90	-	131+50	LT & RT	310	320	250
	131+50	-	195+24	LT & RT	3370	3540	2760
	195+24	-	196+63	LT & RT	80	80	70
	197+74	-	199+05	LT & RT	80	80	60
	199+05	-	460+70	LT & RT	12680	13120	10200
	375+47	-	378+64	LT & RT	60	60	40
	460+70	-	503+50	LT & RT	1610	1530	1170
	503+50	-	510+88	LT & RT	300	290	240
4085-66-71 CATEGORY 0010 SUBTOTAL					**19040**	**19590**	**15240**
0020	460+65	-	462+99	LT	19	20	20
	463+88	-	475+27	LT	92	100	80
	469+00	-	472+13	RT	26	30	30
	472+83	-	475+29	RT	20	30	20
	476+12	-	479+85	LT	30	40	30
	476+13	-	480+80	RT	38	40	40
	487+77	-	493+94	LT	50	60	50
	490+07	-	493+90	RT	31	40	30
	494+73	-	498+35	RT	29	40	30
	494+80	-	501+25	LT	52	60	50
	498+65	-	503+50	RT	39	50	40
	502+21	-	503+50	LT	11	20	10
	503+50	-	510+88	LT	60	70	50
	503+50	-	510+88	RT	60	70	50
4085-66-71 CATEGORY 0020 SUBTOTAL					**557**	**670**	**530**
PROJECT TOTAL					**19597**	**20260**	**15770**

BASE AGGREGATE DENSE ITEMS

CATEGORY	STATION	TO	STATION	305.0110 BASE AGGREGATE DENSE 3/4-INCH TON	305.0120 BASE AGGREGATE DENSE 1 1/4-INCH TON	312.0110 SELECT CRUSHED MATERIAL TON	624.0100 WATER MGAL	645.0140 GEOTEXTILE TYPE SAS SY	REMARKS
4085-66-71	116+25	-	125+90	80	-	-	2	-	SHOULDER
0010	131+50	-	163+11	480	-	-	10	-	SHOULDER
	157+21			-	30	-	1	-	CULVERT
	164+70	-	188+97	390	-	-	8	-	SHOULDER
	190+95	-	196+67	220	510	-	4	-	GUARDRAIL
	197+78	-	200+82	160	470	-	3	-	GUARDRAIL
	200+82	-	242+18	630	-	-	13	-	SHOULDER
	241+28	-	242+38	-	330	-	-	-	CULVERT
	243+83	-	374+32	1980	-	-	40	-	SHOULDER
	260+78	-	261+89	-	330	-	-	-	CULVERT
	279+83			-	30	-	1	-	CULVERT
	302+22			-	30	-	1	-	CULVERT
	331+95			-	20	-	1	-	CULVERT
	345+76			-	20	-	1	-	CULVERT
	375+46	-	419+52	650	560	363	13	430	SHOULDER/TURN LANE
	331+39	-	332+49	-	330	-	-	-	CULVERT
	376+11	-	378+65	30	-	-	1	-	SHOULDER
	377+43			-	40	-	1	-	CULVERT
	387+25	-	388+35	-	330	-	-	-	CULVERT
	398+01			-	30	-	1	-	CULVERT
	406+00			-	20	-	1	-	CULVERT
	421+53	-	460+62	730	-	-	15	-	SHOULDER
	442+36			-	60	-	2	-	CULVERT
	503+50	-	510+88	130	-	-	3	-	SHOULDER
4085-66-71 CATEGORY 0010 SUBTOTAL				**5480**	**3140**	**363**	**122**	**430**	
PROJECT TOTAL				**5480**	**3140**	**363**	**122**	**430**	

3

PROJECT NO: 4085-66-71	HWY: STH 32	COUNTY: CALUMET	MISCELLANEOUS QUANTITIES	SHEET 67	E

FILE NAME : C:\PW_WORK\EXP-PW.BENTLEY.COM_EXP-PW-01\D0168317\030201-MQ.DWG
LAYOUT NAME - 05
PLOT DATE : 10/05/2026 PLOT BY : JOHN BOURGEOIS PLOT NAME : PLOT SCALE : 1" = 1'
WISDOT/CADDS SHEET 42

PWL MIXTURE USE TABLE

DESCRIPTION	WIDTH - FT	STATION	TO	STATION	LOCATION	MIXTURE USE	UNDERLYING SURFACE	BID ITEM	TONS	THICKNESS - IN	QUALITY MANAGEMENT PROGRAM TO USE	
											MIXTURE ACCEPTANCE	DENSITY ACCEPTANCE
DRIVING LANE	12	11625	-	51088	RT	LOWER LAYER	MILLED EXISTING HMA SURFACE	3 MT 58-28 S	6630	2.25	PWL INCENTIVE AIR VOIDS HMA PAVEMENT 460.2010	INCENTIVE DENSITY PWL HMA PAVEMENT 460.2005
DRIVING LANE	12	11625	-	51088	RT	UPPER LAYER	3 MT 58-28 S	4 MT 58-28 S	5156	1.75	PWL INCENTIVE AIR VOIDS HMA PAVEMENT 460.2010	INCENTIVE DENSITY PWL HMA PAVEMENT 460.2005
DRIVING LANE	11	11625	-	12590	LT	LOWER LAYER	MILLED EXISTING HMA SURFACE	3 MT 58-28 S	149	2.25	PWL INCENTIVE AIR VOIDS HMA PAVEMENT 460.2010	INCENTIVE DENSITY PWL HMA PAVEMENT 460.2005
DRIVING LANE	11	11625	-	12590	LT	UPPER LAYER	3 MT 58-28 S	4 MT 58-28 S	116	1.75	PWL INCENTIVE AIR VOIDS HMA PAVEMENT 460.2010	INCENTIVE DENSITY PWL HMA PAVEMENT 460.2005
DRIVING LANE	12	12590	-	46069	LT	LOWER LAYER	MILLED EXISTING HMA SURFACE	3 MT 58-28 S	5624	2.25	PWL INCENTIVE AIR VOIDS HMA PAVEMENT 460.2010	INCENTIVE DENSITY PWL HMA PAVEMENT 460.2005
DRIVING LANE	12	12590	-	46069	LT	UPPER LAYER	3 MT 58-28 S	4 MT 58-28 S	4375	1.75	PWL INCENTIVE AIR VOIDS HMA PAVEMENT 460.2010	INCENTIVE DENSITY PWL HMA PAVEMENT 460.2005
DRIVING LANE	11	46069	-	50346	LT	LOWER LAYER	MILLED EXISTING HMA SURFACE	3 MT 58-28 S	659	2.25	PWL INCENTIVE AIR VOIDS HMA PAVEMENT 460.2010	INCENTIVE DENSITY PWL HMA PAVEMENT 460.2005
DRIVING LANE	11	46069	-	50346	LT	UPPER LAYER	3 MT 58-28 S	4 MT 58-28 S	512	1.75	PWL INCENTIVE AIR VOIDS HMA PAVEMENT 460.2010	INCENTIVE DENSITY PWL HMA PAVEMENT 460.2005
DRIVING LANE	12	50346	-	51088	LT	LOWER LAYER	MILLED EXISTING HMA SURFACE	3 MT 58-28 S	125	2.25	PWL INCENTIVE AIR VOIDS HMA PAVEMENT 460.2010	INCENTIVE DENSITY PWL HMA PAVEMENT 460.2005
DRIVING LANE	12	50346	-	51088	LT	UPPER LAYER	3 MT 58-28 S	4 MT 58-28 S	97	1.75	PWL INCENTIVE AIR VOIDS HMA PAVEMENT 460.2010	INCENTIVE DENSITY PWL HMA PAVEMENT 460.2005
SHOULDER	VARIES	11625	-	51088	LT/RT	LOWER LAYER	MILLED EXISTING HMA SURFACE	3 MT 58-28 S	5422	2.25	PWL INCENTIVE AIR VOIDS HMA PAVEMENT 460.2010	DEPARTMENT ACCEPTANCE (SS 460.3.3.2) *NOT ELIGIBLE FOR INCENTIVE
SHOULDER	VARIES	11625	-	51088	LT/RT	UPPER LAYER	3 MT 58-28 S	4 MT 58-28 S	4236	1.75	PWL INCENTIVE AIR VOIDS HMA PAVEMENT 460.2010	DEPARTMENT ACCEPTANCE (SS 460.3.3.2) *NOT ELIGIBLE FOR INCENTIVE
SIDEROADS	VARIES	11625	-	51088	LT/RT	LOWER LAYER	MILLED EXISTING HMA SURFACE	3 MT 58-28 S	1592	2.25	PWL INCENTIVE AIR VOIDS HMA PAVEMENT 460.2010	DEPARTMENT ACCEPTANCE (SS 460.3.3.2) *NOT ELIGIBLE FOR INCENTIVE
SIDEROADS	VARIES	11625	-	51088	LT/RT	UPPER LAYER	3 MT 58-28 S	4 MT 58-28 S	1238	1.75	PWL INCENTIVE AIR VOIDS HMA PAVEMENT 460.2010	DEPARTMENT ACCEPTANCE (SS 460.3.3.2) *NOT ELIGIBLE FOR INCENTIVE
TURN LANE	12	37547	-	37864	LT	FULL DEPTH	BASE AGGREGATE	ASPHALTIC SURFACE	170	6.25	(SS 465)	ORDINARY COMPACTION (SS 450.3.2.6.2)
TURN LANE	12	37547	-	37864	LT	LOWER LAYER	BASE AGGREGATE	3 MT 58-28 S	60	2.25	PWL INCENTIVE AIR VOIDS HMA PAVEMENT 460.2010	INCENTIVE DENSITY PWL HMA PAVEMENT 460.2005
TURN LANE	12	37547	-	37864	LT	UPPER LAYER	3 MT 58-28 S	4 MT 58-28 S	40	1.75	PWL INCENTIVE AIR VOIDS HMA PAVEMENT 460.2010	INCENTIVE DENSITY PWL HMA PAVEMENT 460.2005
PATCHING	VARIES	-	-	-	LT/RT	PATCHING	BASE AGGREGATE	ASPHALTIC SURFACE PATCHING	160	7.5	(SS 465)	ORDINARY COMPACTION (SS 450.3.2.6.2)
DRIVEWAYS	VARIES	-	-	-	LT/RT	DRIVEWAYS	BASE AGGREGATE	ASPHALTIC SURFACE DRIVEWAYS AND FIELD ENTRANCES	93	3	(SS 465)	ORDINARY COMPACTION (SS 450.3.2.6.2)
CULVERT PATCHES	30	-	-	-	LT/RT	CULVERT PATCHES	BASE AGGREGATE	ASPHALTIC SURFACE	786	7.5	(SS 465)	ORDINARY COMPACTION (SS 450.3.2.6.2)

Addendum No. 01
ID 4085-66-71
Revised Sheet 68
October 7, 2026

Addendum No. 01
ID 4085-66-71
Revised Sheet 75
October 7, 2026

3

EDGELINE PAVEMENT MARKING ITEMS

					643.3165		646.2040		646.4040	646.6466	646.6470
					TEMPORARY MARKING LINE PAINT 6-INCH *		MARKING LINE GROOVED WET REF EPOXY 6-INCH*		MARKING LINE GROOVED WET REF EPOXY 10-INCH	COLD WEATHER MARKING EPOXY 6-INCH	COLD WEATHER MARKING EPOXY 10-INCH
					(WHITE)	(YELLOW)	(WHITE)	(YELLOW)	(WHITE)		
CATEGORY	STATION	TO	STATION	LOCATION	LF	LF	LF	LF	LF	LF	LF
4085-66-71	116+25	-	163+42	LT	4720	-	4720	-	-	-	-
0010	116+25	-	131+38	RT	1510	-	1510	-	-	-	-
	132+63	-	140+96	RT	830	-	830	-	-	-	-
	142+21	-	163+18	RT	2100	-	2100	-	-	-	-
	164+41	-	189+22	RT	2480	-	2480	-	-	-	-
	164+69	-	189+50	LT	2480	-	2480	-	-	-	-
	188+22	-	189+22	RT	-	-	-	-	100	-	-
	190+49	-	216+10	RT	2560	-	2560	-	-	-	-
	190+78	-	191+78	LT	-	-	-	-	100	-	-
	190+78	-	242+77	LT	5200	-	5200	-	-	-	-
	217+35	-	242+53	RT	2520	-	2520	-	-	-	-
	243+78	-	374+63	RT	13090	-	13090	-	-	-	-
	243+91	-	295+63	LT	5170	-	5170	-	-	-	-
	296+90	-	322+02	LT	2510	-	2510	-	-	-	-
	323+31	-	374+78	LT	5150	-	5150	-	-	-	-
	373+59	-	374+64	RT	-	-	-	-	105	-	-
	375+84	-	419+72	RT	4390	-	4390	-	-	-	-
	376+06	-	377+14	LT	-	-	-	-	108	-	-
	376+06	-	420+01	LT	4400	-	4400	-	-	-	-
	418+12	-	419+72	RT	-	-	-	-	160	-	-
	421+19	-	423+19	LT	-	-	-	-	200	-	-
	421+19	-	460+52	LT	3930	-	3930	-	-	-	-
	421+21	-	459+84	RT	3860	-	3860	-	-	-	-
	458+59	-	459+84	RT	-	-	-	-	125	-	-
			UNDISTRIBUTED		-	-	-	-	-	9753	90
4085-66-71 CATEGORY 0010 SUBTOTAL					**66900**	**0**	**66900**	**0**	**898**	**9753**	**90**
PROJECT TOTAL									**898**	**9753**	**90**

*ADDITIONAL QUANTITY SHOWN ELSEWHERE

CENTERLINE PAVEMENT MARKING ITEMS


				643.3165		646.2040		
				TEMPORARY MARKING LINE PAINT 6-INCH *		MARKING LINE GROOVED WET REF EPOXY 6-INCH*		
				(WHITE)	(YELLOW)	(WHITE)	(YELLOW)	
CATEGORY	STATION	TO	STATION	LF	LF	LF	LF	REMARKS
4085-66-71	116+25	-	129+60	-	5340	-	2670	DOUBLE YELLOW
0010	129+60	-	146+61	-	4260	-	2130	SOLID AND SKIPS YELLOW
	146+61	-	148+01	-	80	-	40	SKIPS YELLOW
	148+01	-	156+54	-	2140	-	1070	SOLIDS AND SKIPS YELLOW
	156+54	-	171+74	-	760	-	380	SKIPS YELLOW
	171+74	-	189+94	-	7280	-	3640	DOUBLE YELLOW
	189+94	-	195+39	-	1360	-	680	SOLIDS AND SKIPS YELLOW
	195+39	-	196+64	-	60	-	30	SKIPS YELLOW
	196+64	-	197+74	-	280	-	140	SOLIDS AND SKIPS YELLOW
	197+74	-	200+24	-	120	-	60	SKIPS YELLOW
	200+24	-	206+05	-	1460	-	730	SOLID AND SKIPS YELLOW
	206+05	-	211+35	-	260	-	130	SKIPS YELLOW
	211+35	-	217+35	-	1500	-	750	SOLID AND SKIPS YELLOW
	217+35	-	309+14	-	4580	-	2290	SKIPS YELLOW
	309+14	-	319+54	-	2600	-	1300	SOLID AND SKIPS YELLOW
	319+54	-	321+04	-	80	-	40	SKIPS YELLOW
	321+04	-	330+45	-	2360	-	1180	SOLID AND SKIPS YELLOW
	330+45	-	414+87	-	4220	-	2110	SKIPS YELLOW
	414+87	-	426+90	-	3000	-	1500	SOLID AND SKIPS YELLOW
	426+90	-	459+65	-	1640	-	820	SKIPS YELLOW
	459+65	-	464+65	-	2000	-	1000	DOUBLE YELLOW
	464+65	-	472+23	-	3040	-	1520	DOUBLE YELLOW
	472+75	-	475+35	-	1040	-	520	DOUBLE YELLOW
	476+09	-	479+89	-	1520	-	760	DOUBLE YELLOW
	480+64	-	484+56	-	1560	-	780	DOUBLE YELLOW
	485+54	-	486+80	-	500	-	250	DOUBLE YELLOW
	487+73	-	489+18	-	580	-	290	DOUBLE YELLOW
	490+16	-	494+05	-	1560	-	780	DOUBLE YELLOW
	494+87	-	501+18	-	2520	-	1260	DOUBLE YELLOW
	501+96	-	510+88	-	3560	-	1780	DOUBLE YELLOW
4085-66-71 CATEGORY 0010 SUBTOTAL				**0**	**61260**	**0**	**30630**	
PROJECT TOTAL						**66900**	**30630**	
						97530		

*ADDITIONAL QUANTITY SHOWN ELSEWHERE

3

PROJECT NO: 4085-66-71	HWY: STH 32	COUNTY: CALUMET	MISCELLANEOUS QUANTITIES	SHEET 75	E

FILE NAME : C:\PW_WORK\EXP-PW.BENTLEY.COM_EXP-PW-01\D0168317\030201-MQ.DWG
LAYOUT NAME - 13
PLOT DATE : 10/05/2026 PLOT BY : JOHN BOURGEOIS PLOT NAME : PLOT SCALE : 1" = 1'

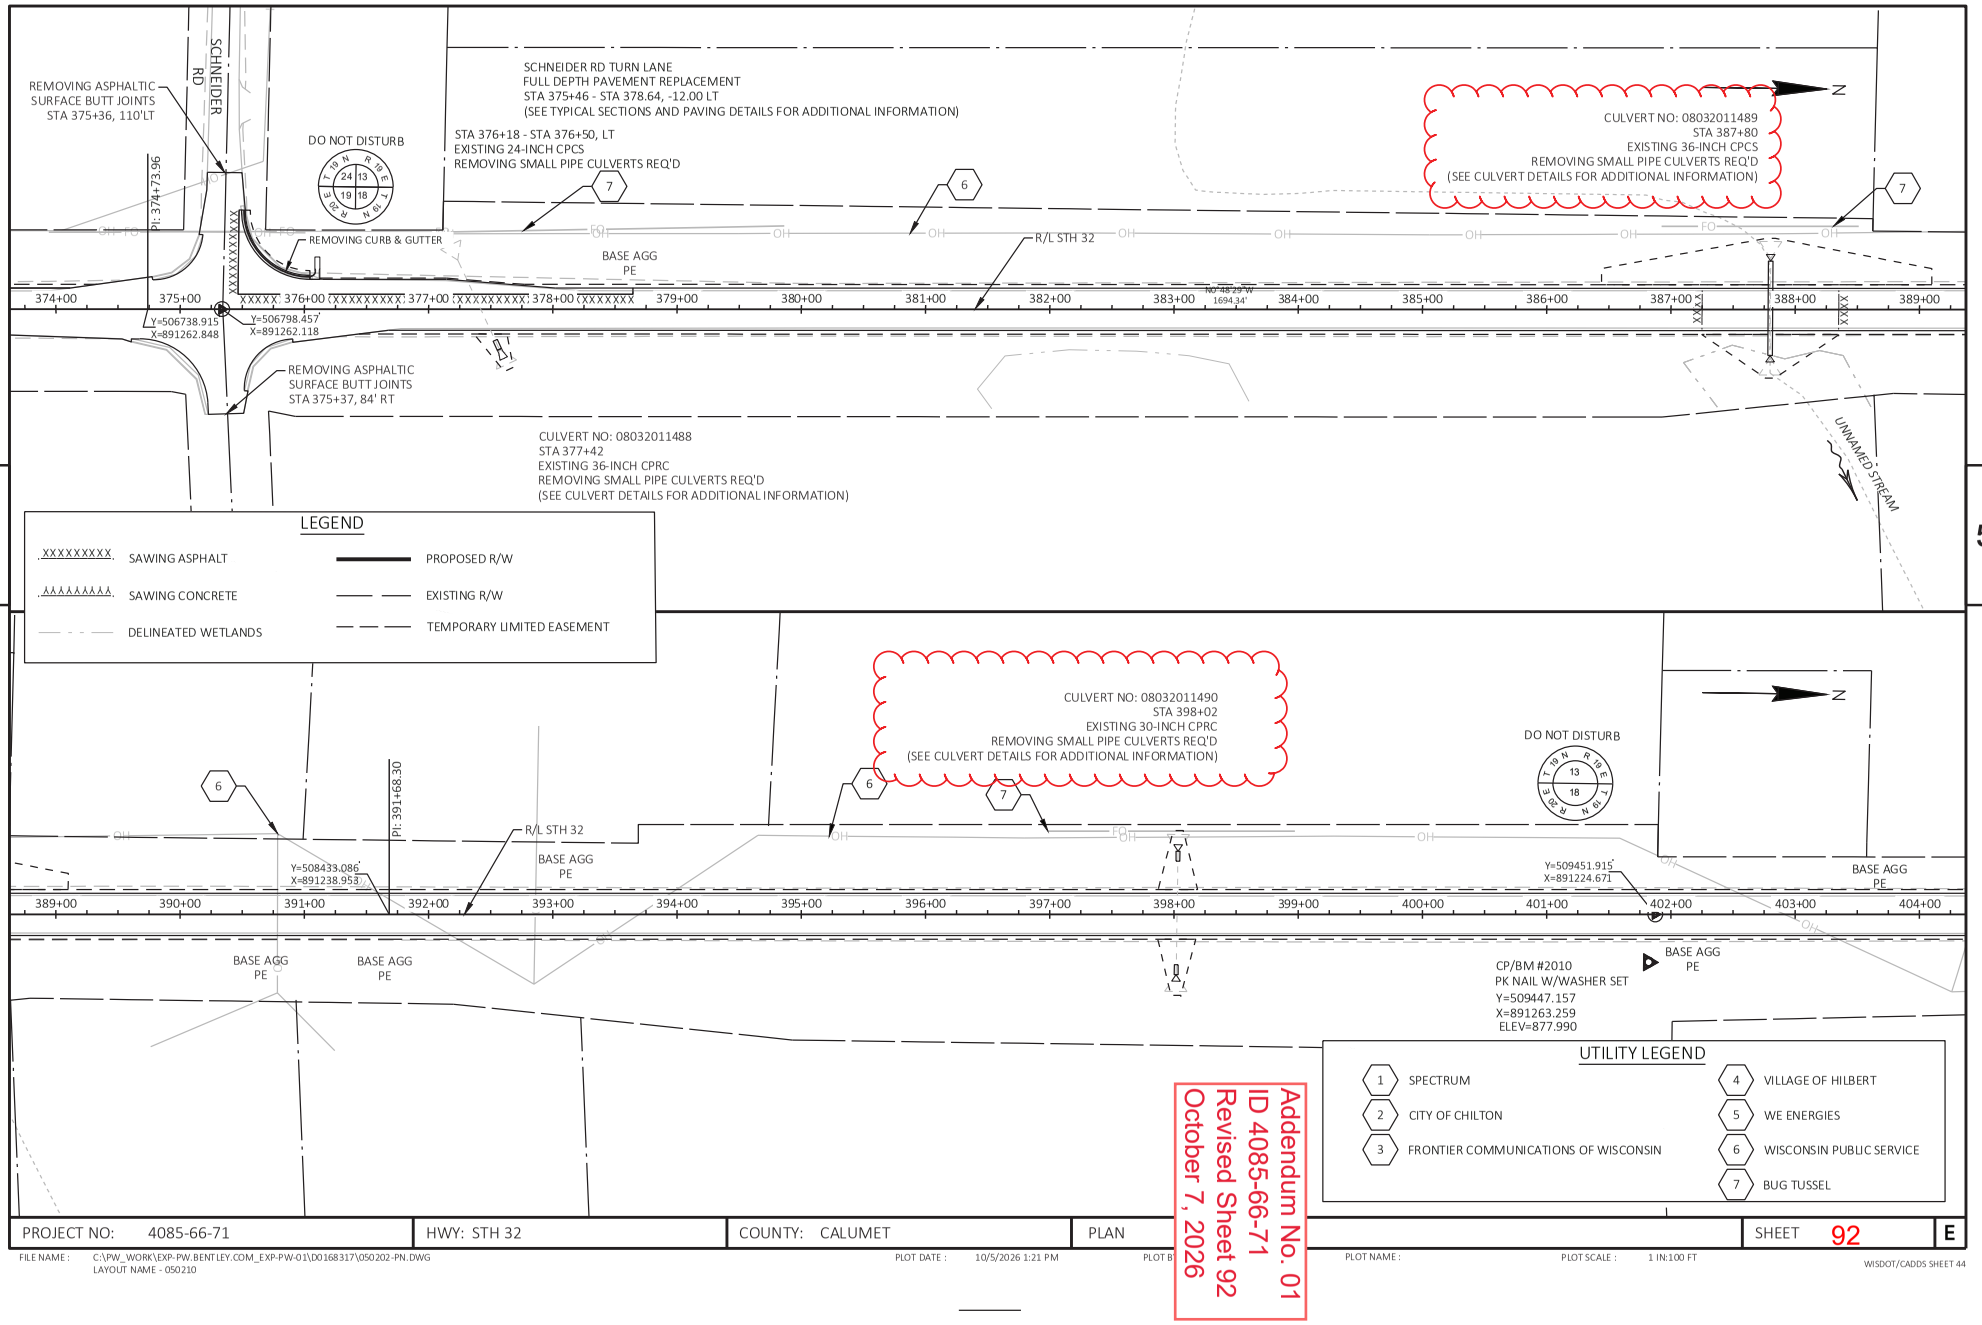


Addendum No. 01
ID 4085-66-71
Revised Sheet 92
October 7, 2026

PROJECT NO: 4085-66-71	HWY: STH 32	COUNTY: CALUMET	PLAN	SHEET 92	E

FILE NAME : C:\PW_WORK\EXP-PW.BENTLEY.COM_EXP-PW-01\D0168317\050202-PN.DWG
LAYOUT NAME - 050210
PLOT DATE : 10/5/2026 1:21 PM
PLOT BY :
PLOT NAME :
PLOT SCALE : 1 IN:100 FT
WISDOT/CADDS SHEET 44

Addendum No. 01
ID 4085-66-71
Revised Sheet 94
October 7, 2026

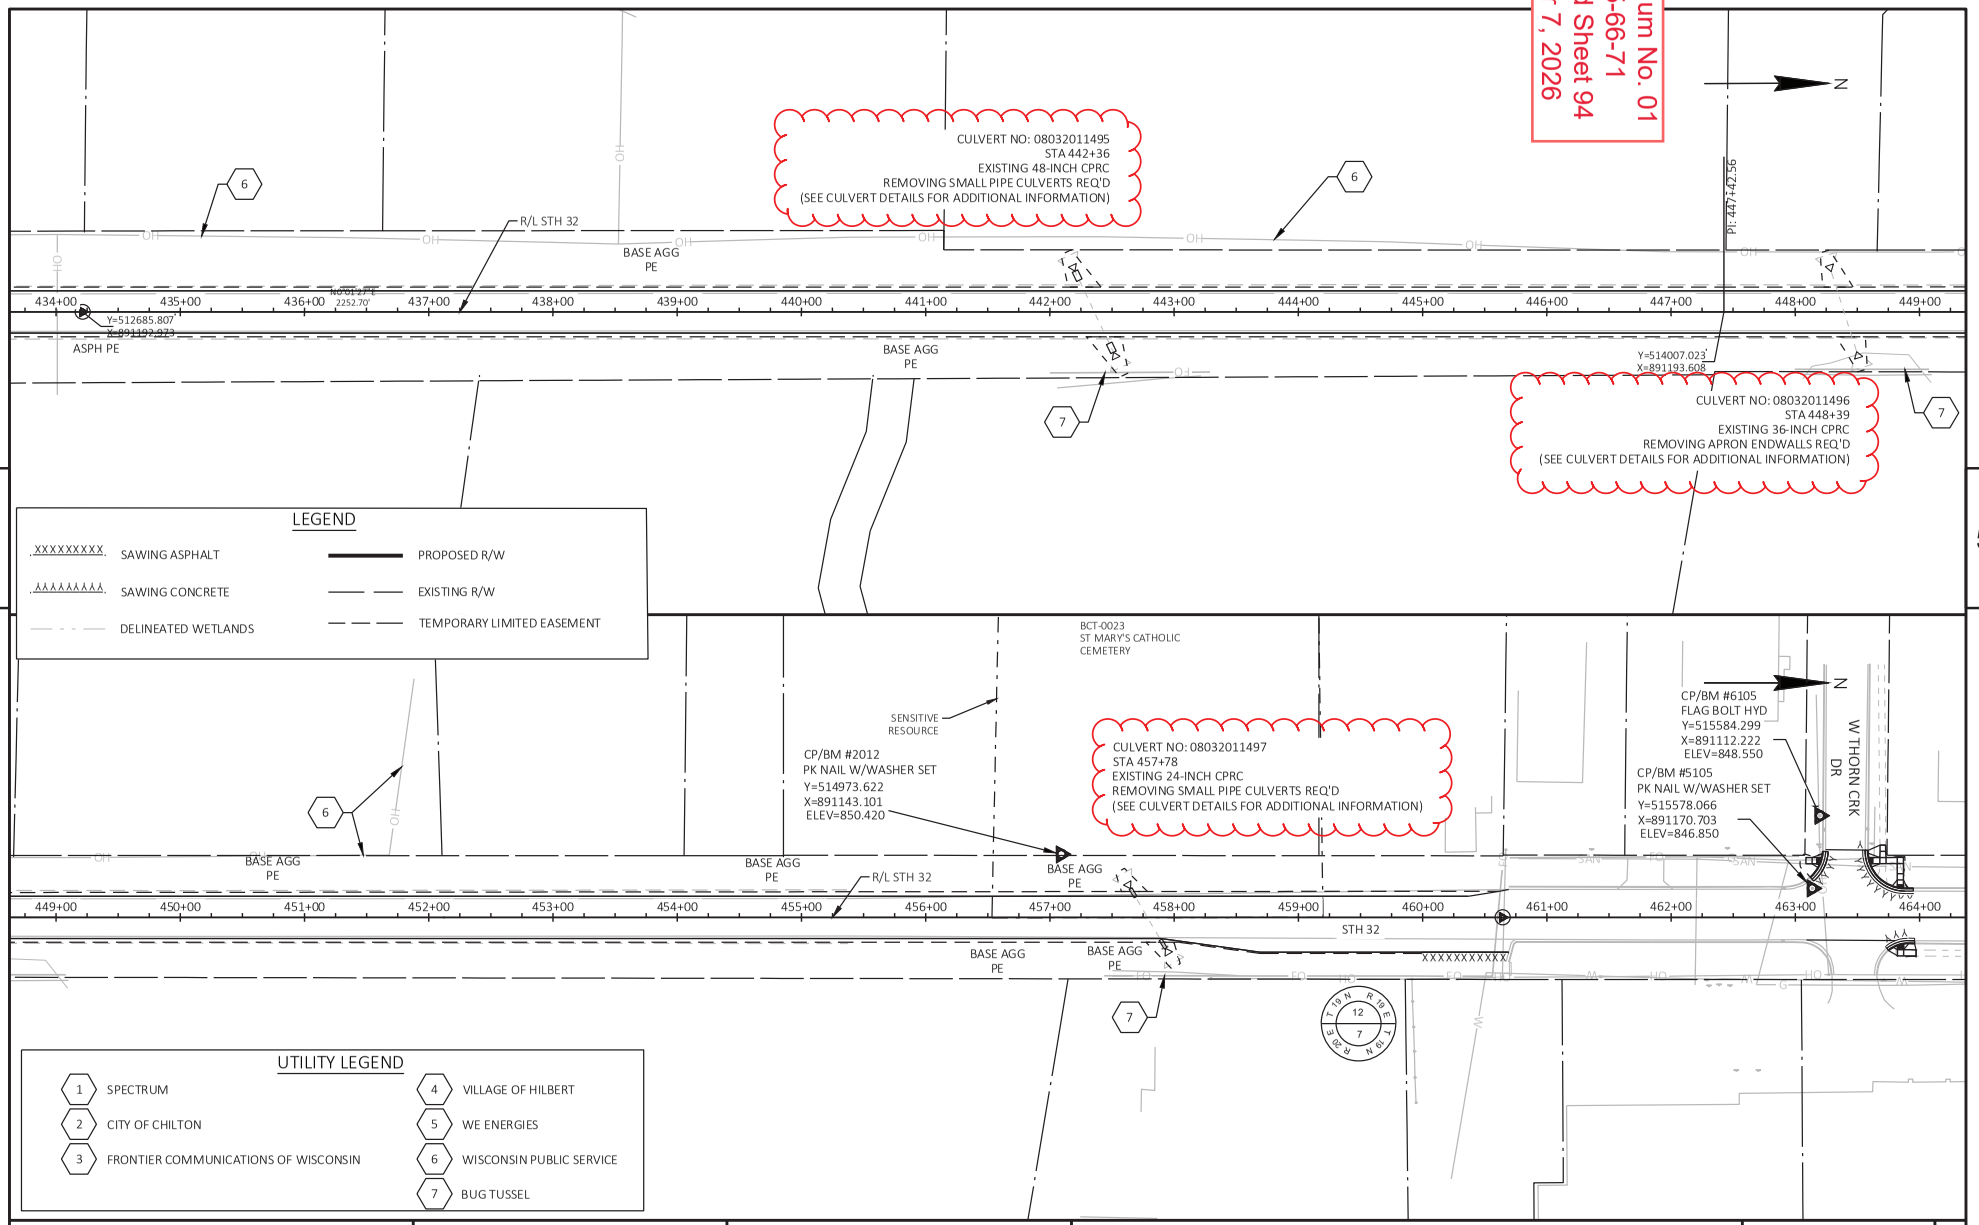

LEGEND

- SAWING ASPHALT
- SAWING CONCRETE
- DELINEATED WETLANDS
- PROPOSED R/W
- EXISTING R/W
- TEMPORARY LIMITED EASEMENT

UTILITY LEGEND

1. SPECTRUM
2. CITY OF CHILTON
3. FRONTIER COMMUNICATIONS OF WISCONSIN
4. VILLAGE OF HILBERT
5. WE ENERGIES
6. WISCONSIN PUBLIC SERVICE
7. BUG TUSSEL

PROJECT NO: 4085-66-71	HWY: STH 32	COUNTY: CALUMET	PLAN	SHEET 94	E

FILE NAME : C:\PW_WORK\EXP-PW.BENTLEY.COM_EXP-PW-01\D0168317\050202-PN.DWG
LAYOUT NAME - 050212
PLOT DATE : 10/6/2026 2:04 PM
PLOT BY : JOHN BOURGEOIS
PLOT NAME :
PLOT SCALE : 1 IN:100 FT

Proposal ID: 20261013012 **Project(s):** 4085-66-71

Federal ID(s): WISC 2027007

SECTION: 0001 Contract Items

Alt Set ID: **Alt Mbr ID:**

Proposal Line Number	Item ID Description	Approximate Quantity and Units	Unit Price	Bid Amount
0002	203.0100 Removing Small Pipe Culverts	26.000 EACH	_____.____	_____.____
0004	204.0100 Removing Concrete Pavement	780.000 SY	_____.____	_____.____
0006	204.0110 Removing Asphaltic Surface	380.000 SY	_____.____	_____.____
0008	204.0115 Removing Asphaltic Surface Butt Joints	700.000 SY	_____.____	_____.____
0010	204.0120 Removing Asphaltic Surface Milling	152,200.000 SY	_____.____	_____.____
0012	204.0150 Removing Curb & Gutter	160.000 LF	_____.____	_____.____
0014	204.0155 Removing Concrete Sidewalk	600.000 SY	_____.____	_____.____
0016	204.0165 Removing Guardrail	440.000 LF	_____.____	_____.____
0018	204.0180 Removing Delineators and Markers	37.000 EACH	_____.____	_____.____
0020	204.0195 Removing Concrete Bases	1.000 EACH	_____.____	_____.____
0022	204.9060.S Removing (item description) 01. Removing Apron Endwalls	11.000 EACH	_____.____	_____.____
0024	205.0100 Excavation Common	2,300.000 CY	_____.____	_____.____
0026	208.0100 Borrow	160.000 CY	_____.____	_____.____
0028	208.1500.S Temporary Lane Shift During Culvert Work	7.000 EACH	_____.____	_____.____
0030	211.0101 Prepare Foundation for Asphaltic Paving (project) 01. 4085-66-71	1.000 EACH	_____.____	_____.____

Proposal ID: 20261013012 **Project(s):** 4085-66-71

Federal ID(s): WISC 2027007

SECTION: 0001 Contract Items

Alt Set ID: **Alt Mbr ID:**

Proposal Line Number	Item ID Description	Approximate Quantity and Units	Unit Price	Bid Amount
0032	211.0400 Prepare Foundation for Asphaltic Shoulders	650.000 STA	_____.____	_____.____
0034	213.0100 Finishing Roadway (project) 01.4085-66-71	1.000 EACH	_____.____	_____.____
0036	305.0110 Base Aggregate Dense 3/4-Inch	5,480.000 TON	_____.____	_____.____
0038	305.0120 Base Aggregate Dense 1 1/4-Inch	3,140.000 TON	_____.____	_____.____
0040	312.0110 Select Crushed Material	363.000 TON	_____.____	_____.____
0042	416.1710 Concrete Pavement Repair	53.000 SY	_____.____	_____.____
0044	455.0605 Tack Coat	19,597.000 GAL	_____.____	_____.____
0046	460.0105.S HMA Percent Within Limits (PWL) Test Strip Volumetrics	2.000 EACH	_____.____	_____.____
0048	460.0110.S HMA Percent Within Limits (PWL) Test Strip Density	2.000 EACH	_____.____	_____.____
0050	460.2005 Incentive Density PWL HMA Pavement	23,442.000 DOL	1.00000	23,442.00
0052	460.2007 Incentive Density HMA Pavement Longitudinal Joints	15,740.000 DOL	1.00000	15,740.00
0054	460.2010 Incentive Air Voids HMA Pavement	36,100.000 DOL	1.00000	36,100.00
0056	460.6223 HMA Pavement 3 MT 58-28 S	20,260.000 TON	_____.____	_____.____
0058	460.6224 HMA Pavement 4 MT 58-28 S	15,770.000 TON	_____.____	_____.____
0060	465.0105 Asphaltic Surface	786.000 TON	_____.____	_____.____

Proposal ID: 20261013012 **Project(s):** 4085-66-71

Federal ID(s): WISC 2027007

SECTION: 0001 Contract Items

Alt Set ID: **Alt Mbr ID:**

Proposal Line Number	Item ID Description	Approximate Quantity and Units	Unit Price	Bid Amount
0062	465.0110 Asphaltic Surface Patching	162.000 TON	_____.____	_____.____
0064	465.0120 Asphaltic Surface Driveways and Field Entrances	93.000 TON	_____.____	_____.____
0066	465.0315 Asphaltic Flumes	4.000 SY	_____.____	_____.____
0068	465.0520 Asphaltic Rumble Strips, Shoulder	56,900.000 LF	_____.____	_____.____
0070	465.0560 Asphaltic Rumble Strips, Centerline	24,500.000 LF	_____.____	_____.____
0072	520.1024 Apron Endwalls for Culvert Pipe 24-Inch	6.000 EACH	_____.____	_____.____
0074	520.1036 Apron Endwalls for Culvert Pipe 36-Inch	2.000 EACH	_____.____	_____.____
0076	520.3324 Culvert Pipe Class III-A 24-Inch	214.000 LF	_____.____	_____.____
0078	520.3336 Culvert Pipe Class III-A 36-Inch	76.000 LF	_____.____	_____.____
0080	520.8000 Concrete Collars for Pipe	17.000 EACH	_____.____	_____.____
0082	522.0124 Culvert Pipe Reinforced Concrete Class III 24-Inch	48.000 LF	_____.____	_____.____
0084	522.0130 Culvert Pipe Reinforced Concrete Class III 30-Inch	72.000 LF	_____.____	_____.____
0086	522.0148 Culvert Pipe Reinforced Concrete Class III 48-Inch	16.000 LF	_____.____	_____.____
0088	522.1024 Apron Endwalls for Culvert Pipe Reinforced Concrete 24-Inch	9.000 EACH	_____.____	_____.____

Proposal ID: 20261013012 **Project(s):** 4085-66-71

Federal ID(s): WISC 2027007

SECTION: 0001 Contract Items

Alt Set ID: **Alt Mbr ID:**

Proposal Line Number	Item ID Description	Approximate Quantity and Units	Unit Price	Bid Amount
0090	522.1030 Apron Endwalls for Culvert Pipe Reinforced Concrete 30-Inch	14.000 EACH	_____.____	_____.____
0092	522.1036 Apron Endwalls for Culvert Pipe Reinforced Concrete 36-Inch	3.000 EACH	_____.____	_____.____
0094	522.1048 Apron Endwalls for Culvert Pipe Reinforced Concrete 48-Inch	2.000 EACH	_____.____	_____.____
0096	601.0411 Concrete Curb & Gutter 30-Inch Type D	1,450.000 LF	_____.____	_____.____
0098	601.0557 Concrete Curb & Gutter 6-Inch Sloped 36-Inch Type D	80.000 LF	_____.____	_____.____
0100	601.0576 Concrete Curb & Gutter 4-Inch Sloped 30-Inch Type J	75.000 LF	_____.____	_____.____
0102	601.0600 Concrete Curb Pedestrian	160.000 LF	_____.____	_____.____
0104	602.0410 Concrete Sidewalk 5-Inch	6,620.000 SF	_____.____	_____.____
0106	602.0515 Curb Ramp Detectable Warning Field Natural Patina	410.000 SF	_____.____	_____.____
0108	602.0615 Curb Ramp Detectable Warning Field Radial Natural Patina	58.000 SF	_____.____	_____.____
0110	602.0810 Concrete Driveway 6-Inch	29.000 SY	_____.____	_____.____
0112	611.0624 Inlet Covers Type H	1.000 EACH	_____.____	_____.____
0114	611.8110 Adjusting Manhole Covers	10.000 EACH	_____.____	_____.____
0116	611.8115 Adjusting Inlet Covers	12.000 EACH	_____.____	_____.____

Proposal ID: 20261013012 **Project(s):** 4085-66-71

Federal ID(s): WISC 2027007

SECTION: 0001 Contract Items

Alt Set ID: **Alt Mbr ID:**

Proposal Line Number	Item ID Description	Approximate Quantity and Units	Unit Price	Bid Amount
0118	614.2300 MGS Guardrail 3	225.000 LF	_____.____	_____.____
0120	614.2500 MGS Thrie Beam Transition	160.000 LF	_____.____	_____.____
0122	614.2610 MGS Guardrail Terminal EAT	4.000 EACH	_____.____	_____.____
0124	618.0100 Maintenance and Repair of Haul Roads (project) 01. 4085-66-71	1.000 EACH	_____.____	_____.____
0126	619.1000 Mobilization	1.000 EACH	_____.____	_____.____
0128	624.0100 Water	122.000 MGAL	_____.____	_____.____
0130	625.0100 Topsoil	9,937.000 SY	_____.____	_____.____
0132	628.1504 Silt Fence	6,574.000 LF	_____.____	_____.____
0134	628.1520 Silt Fence Maintenance	6,574.000 LF	_____.____	_____.____
0136	628.1905 Mobilizations Erosion Control	15.000 EACH	_____.____	_____.____
0138	628.1910 Mobilizations Emergency Erosion Control	2.000 EACH	_____.____	_____.____
0140	628.2004 Erosion Mat Class I Type B	8,981.000 SY	_____.____	_____.____
0142	628.2008 Erosion Mat Urban Class I Type B	955.000 SY	_____.____	_____.____
0144	628.7010 Inlet Protection Type B	10.000 EACH	_____.____	_____.____
0146	628.7015 Inlet Protection Type C	40.000 EACH	_____.____	_____.____
0148	628.7555 Culvert Pipe Checks	143.000 EACH	_____.____	_____.____

Proposal ID: 20261013012 **Project(s):** 4085-66-71

Federal ID(s): WISC 2027007

SECTION: 0001 Contract Items

Alt Set ID: **Alt Mbr ID:**

Proposal Line Number	Item ID Description	Approximate Quantity and Units	Unit Price	Bid Amount
0150	629.0210 Fertilizer Type B	68.000 CWT	_____.____	_____.____
0152	630.0110 Seeding Mixture No. 10	9.000 LB	_____.____	_____.____
0154	630.0140 Seeding Mixture No. 40	468.000 LB	_____.____	_____.____
0156	630.0500 Seed Water	219.000 MGAL	_____.____	_____.____
0158	633.5200 Markers Culvert End	37.000 EACH	_____.____	_____.____
0160	634.0614 Posts Wood 4x6-Inch x 14-FT	2.000 EACH	_____.____	_____.____
0162	637.2210 Signs Type II Reflective H	16.500 SF	_____.____	_____.____
0164	638.2102 Moving Signs Type II	7.000 EACH	_____.____	_____.____
0166	638.4000 Moving Small Sign Supports	7.000 EACH	_____.____	_____.____
0168	642.5001 Field Office Type B	1.000 EACH	_____.____	_____.____
0170	643.0300 Traffic Control Drums	2,640.000 DAY	_____.____	_____.____
0172	643.0420 Traffic Control Barricades Type III	307.000 DAY	_____.____	_____.____
0174	643.0705 Traffic Control Warning Lights Type A	614.000 DAY	_____.____	_____.____
0176	643.0715 Traffic Control Warning Lights Type C	230.000 DAY	_____.____	_____.____
0178	643.0900 Traffic Control Signs	6,146.000 DAY	_____.____	_____.____
0180	643.0920 Traffic Control Covering Signs Type II	11.000 EACH	_____.____	_____.____

Proposal ID: 20261013012 **Project(s):** 4085-66-71

Federal ID(s): WISC 2027007

SECTION: 0001 Contract Items

Alt Set ID: **Alt Mbr ID:**

Proposal Line Number	Item ID Description	Approximate Quantity and Units	Unit Price	Bid Amount
0182	643.1050 Traffic Control Signs PCMS	136.000 DAY	_____.____	_____.____
0184	643.3165 Temporary Marking Line Paint 6-Inch	145,627.000 LF	_____.____	_____.____
0186	643.3350 Temporary Marking Crosswalk Removable Tape 6-Inch	1,502.000 LF	_____.____	_____.____
0188	643.5000 Traffic Control	1.000 EACH	_____.____	_____.____
0190	644.1410 Temporary Pedestrian Surface Asphalt	6,750.000 SF	_____.____	_____.____
0192	644.1430 Temporary Pedestrian Surface Plate	1,040.000 SF	_____.____	_____.____
0194	644.1601 Temporary Pedestrian Curb Ramp	178.000 DAY	_____.____	_____.____
0196	644.1605 Temporary Pedestrian Detectable Warning Field	220.000 SF	_____.____	_____.____
0198	644.1810 Temporary Pedestrian Barricade	4,410.000 LF	_____.____	_____.____
0200	645.0140 Geotextile Type SAS	430.000 SY	_____.____	_____.____
0204	646.2040 Marking Line Grooved Wet Ref Epoxy 6-Inch	97,530.000 LF	_____.____	_____.____
0206	646.4040 Marking Line Grooved Wet Ref Epoxy 10-Inch	898.000 LF	_____.____	_____.____
0208	646.5320 Marking Railroad Crossing Epoxy	2.000 EACH	_____.____	_____.____
0210	646.6120 Marking Stop Line Epoxy 18-Inch	50.000 LF	_____.____	_____.____
0212	646.6466 Cold Weather Marking Epoxy 6-Inch	9,753.000 LF	_____.____	_____.____

Proposal ID: 20261013012 **Project(s):** 4085-66-71

Federal ID(s): WISC 2027007

SECTION: 0001 Contract Items

Alt Set ID: **Alt Mbr ID:**

Proposal Line Number	Item ID Description	Approximate Quantity and Units	Unit Price	Bid Amount
0214	646.6470 Cold Weather Marking Epoxy 10-Inch	90.000 LF	_____.____	_____.____
0216	646.7420 Marking Crosswalk Epoxy Transverse Line 6-Inch	380.000 LF	_____.____	_____.____
0218	646.7520 Marking Crosswalk Epoxy Block Style 24-Inch	60.000 LF	_____.____	_____.____
0220	646.9002 Marking Removal Line 6-Inch	12,823.000 LF	_____.____	_____.____
0222	646.9102 Marking Removal Line 10-Inch	17.000 LF	_____.____	_____.____
0224	646.9300 Marking Removal Special Marking	2.000 EACH	_____.____	_____.____
0226	648.0100 Locating No-Passing Zones	7.450 MI	_____.____	_____.____
0228	650.5500 Construction Staking Curb Gutter and Curb & Gutter	1,085.000 LF	_____.____	_____.____
0230	650.6000 Construction Staking Pipe Culverts	4.000 EACH	_____.____	_____.____
0232	650.8000 Construction Staking Resurfacing Reference	39,352.000 LF	_____.____	_____.____
0234	650.9000 Construction Staking Curb Ramps	43.000 EACH	_____.____	_____.____
0236	650.9500 Construction Staking Sidewalk (project) 01. 4085-66-71	1.000 EACH	_____.____	_____.____
0238	650.9911 Construction Staking Supplemental Control (project) 01. 4085-66-71	1.000 EACH	_____.____	_____.____
0240	690.0150 Sawing Asphalt	1,365.000 LF	_____.____	_____.____

Proposal ID: 20261013012 **Project(s):** 4085-66-71

Federal ID(s): WISC 2027007

SECTION: 0001 Contract Items

Alt Set ID: **Alt Mbr ID:**

Proposal Line Number	Item ID Description	Approximate Quantity and Units	Unit Price	Bid Amount
0242	690.0250 Sawing Concrete	1,406.000 LF	_____._____	_____._____
0244	740.0440 Incentive IRI Ride	59,600.000 DOL	1.00000	59,600.00
0246	ASP.1T0A On-the-Job Training Apprentice at $5.00/HR	2,000.000 HRS	5.00000	10,000.00
0248	ASP.1T0G On-the-Job Training Graduate at $5.00/HR	1,200.000 HRS	5.00000	6,000.00
0250	SPV.0035 Special 01. Foundation Backfill	3,060.000 CY	_____._____	_____._____
0252	SPV.0060 Special 01. Adjusting Water Valve Boxes	13.000 EACH	_____._____	_____._____
0254	SPV.0060 Special 02. Salvage and Reinstall RRFB System	1.000 EACH	_____._____	_____._____
0256	SPV.0165 Special 01. Salvage and Reset Landscape Rock	159.000 SF	_____._____	_____._____

Section: 0001 **Total:** _____._____

Total Bid: _____._____