Wisconsin Department of Transportation

Division of Transportation Systems Development
Bureau of Project Development
4822 Madison Yards Way, 4th Floor South
Madison, WI 53705

Telephone: (608) 266-1631
Facsimile (FAX): (608) 266-8459

October 5, 2026

NOTICE TO ALL CONTRACTORS:

Proposal #22:

1020-05-63, WISC 2027009
Menomonie – Eau Claire
Wilson Creek to Red Cedar River
IH 094
Dunn County

1021-01-78
Baldwin - Menomonie
East Br Wilson Cr Bridge B-17-0051
IH 094
Dunn County

Letting of October 13, 2026

This is Addendum No. 02, which provides for the following:

Special Provisions:

Revised Special Provisions	
Article No.	Description
3	Prosecution and Progress (Added IH 94 Eastbound Culvert Replacement liquated damages/updated time restriction language)
5	Traffic (Updated IH 94 & STH 25 Interchange Ramp time restriction language, Added IH 94 Eastbound Culvert Replacement lane closure restrictions)
7	Utility article updated to remove reference to CenturyLink. Add a no conflict statement.

Schedule of Items:

Revised Bid Item Quantities					
Bid Item	Item Description	Unit	Proposal Total Prior to Addendum	Proposal Quantity Change (-)	Proposal Total After Addendum
204.0100	Removing Concrete Pavement	SY	788	453	1241
204.0110	Removing Asphaltic Surface	SY	57,866	353	58,219
205.0100	Excavation Common	CY	424	42	466
208.0100	Borrow	CY	144	16	160
305.0120	Base Aggregate Dense 1 ¼-Inch	TON	108	83	191
465.0125	Asphaltic Surface Temporary	TON	110	8	118
646.9000	Marking Removal Line 4-Inch	LF	86,250	-85,830	420
690.0150	Sawing Asphalt	LF	7,564	484	8,048

Added Bid Item Quantities					
Bid Item	Item Description	Unit	Proposal Total Prior to Addendum	Quantity Added	Proposal Total After Addendum
604.0500	Slope Paving Crushed Aggregate	SY	0	175	175
643.1220	Traffic Control Connected Work Zone Start and End Location Markers	DAY	0	226	226

Deleted Bid Item Quantities					
Bid Item	Item Description	Unit	Proposal Total Prior to Addendum	Proposal Quantity Change (-)	Proposal Total After Addendum
646.9100	Marking Removal Line 8-Inch	LF	8,040	-8040	0
646.9200	Marking Removal Line Wide	LF	570	-570	0

Plan Sheets:

Revised Plan Sheets	
Plan Sheet	Plan Sheet Title (brief description of changes to sheet)
2	General Notes (remove CenturyLink utility contact information/add note about CenturyLink labels in the plan. Correct the name of Level 3 Communications LLC)
14	Finished Typical Section (added Wilson Street bridge slope paving/concrete barrier)
16	Finished Typical Section (added Wilson Street bridge slope paving/concrete barrier)
47	Construction Detail – STH 25 Temporary Crossover (Edited median removal hatch)
105	Traffic Control Overview (updated pavement marking removal note)
118	Traffic Control IH 94 – Stages 1 and 3 (removed pavement marking removal X's)
122	Traffic Control IH 94 – Stages 1 and 3 (removed pavement marking removal X's)
124	Traffic Control IH 94 – Stages 1 and 3 (removed pavement marking removal X's)
125	Traffic Control IH 94 – Stages 1 and 3 (removed pavement marking removal X's)
126	Traffic Control IH 94 – Stages 1 and 3 (removed pavement marking removal X's)
127	Traffic Control IH 94 – Stages 2 (removed pavement marking removal X's)
134	Traffic Control IH 94 – Stages 2 (removed pavement marking removal X's)
135	Traffic Control IH 94 – Stages 2 (removed pavement marking removal X's)
161	Miscellaneous Quantities (Updated Base Aggregate Dense 1 ¼-Inch, Removing Concrete Pavement, Removing Asphaltic Surface, Excavation Common, and Borrow)
162	Miscellaneous Quantities (added Additional Quantities Elsewhere Asterisk)
163	Miscellaneous Quantities (Updated Asphaltic Surface Temporary and Sawing Asphalt quantities)
164	Miscellaneous Quantities (Added Excavation Common and Borrow in the For Information Only section of the Barrier Grading Shaping Finishing table)
176	Miscellaneous Quantities (Removed and updated Marking Line Removal quantities, added Slope Paving Crushed Aggregate quantity)
178	Plan Sheets (updated note on Culvert pipe at Station 37+94 to show Reset and Retie End Section item)

The responsibility for notifying potential subcontractors and suppliers of these changes remains with the prime contractor.

Sincerely,

Mike Coleman

Proposal Development Specialist
Proposal Management Section

ADDENDUM NO. 02

1025-05-63/1021-01-78

October 5, 2026

Special Provisions

3. Prosecution and Progress.

Replace entire section titled **Interim Completion and Liquidated Damages – B-17-174 and B-17-175 Approach Slabs, and IH 94 Eastbound Culvert Replacement (Station 80+34): May 28, 2027** *with the following:*

Interim Completion and Liquidated Damages – B-17-174 and B-17-175 Approach Slabs, and IH 94 Eastbound Culvert Replacement (Station 80+34): May 28, 2027

Complete construction operations on the approach slabs for structures B-17-174 and B-17-175 and for the IH 94 Eastbound culvert replacement to the stage necessary to reopen it to through traffic by May 28, 2027. Do not reopen until completing the following work: removal of existing approach slabs and installing new approach slabs, storm sewer exploration, removal of storm sewer, installing new storm sewer, removing concrete, and installing concrete.

This work cannot be started until April 4, 2027.

If the contractor fails to complete the work necessary to reopen all lanes of IH-94 to traffic by May 28, 2027, the department will assess the contractor $5,000 in interim liquidated damages for each calendar day the contract work remains incomplete beyond 12:01 AM on May 28, 2027. An entire calendar day will be charged for any period of time within a calendar day that the road remains closed beyond 12:01 AM.

If contract time expires prior to completing all work specified in the contract, additional liquidated damages will be affixed according to standard spec 108.11.

Replace entire section titled **IH 94 Culver Pipe Replacement** *with the following:*

IH 94 Culvert Pipe Replacement (Station 80+34)
Culvert exploration is anticipated to determine the exact location of the existing angle in the pipe and limits of the concrete replacement.

5. Traffic.

Replace paragraph one under section titled **IH 94 & STH 25 Interchange Ramps** *with the following:*

Temporary ramp closures allowed during IH 94 off peak hours after Memorial Day.

Add the following:

IH 94 Eastbound Culvert Replacement (Station 80+34)

IH 94 lane closures and STH 25 eastbound on-ramp closure for the culvert replacement will be permitted to have continuous lane closures with the following restrictions:

Continuous lane closures for storm sewer exploration and replacement to be completed prior to Memorial Day.

No continuous lane closures from Thursday noon to Monday at 6:00 a.m.

Maintain two lanes of Eastbound traffic during peak hours at all other times.

7. Utilities.

This contract comes under the provision of Administrative Rule Trans 220.

The utility work plan includes additional detailed information regarding the location of known discontinued, relocated, or removed utility facilities. These can be requested from the department during the bid preparation process, or from the project engineer after the contract has been awarded and executed.

Some of the utility work described below is dependent on prior work being performed by the contractor at a specific site. In such situations, provide the engineer and the affected utility a good faith notice of when the utility is to start work at the site. Provide this notice 14 to 16 calendar days in advance of when the prior work will be completed and the site will be available to the utility. Follow-up with a confirmation notice to the engineer and the utility not less than 3 working days before the site will be ready for the utility to begin its work.

stp-107-065 (20240703)

Any utility facility locations (stations, offsets, elevations, depths) listed in this article are approximate.

The following utility owners have facilities within the project area; however, no conflicts are anticipated:

ID 1020-05-73

24-7 Telcom (Communication)

AT&T Legacy (Communication)

AT&T Wisconsin (Communication)

City of Menomonie (Sanitary Sewer)

City of Menomonie (Water)

The city will remove the existing water main that hangs from the underside of the Wilson Street Bridge (B-17-40) in its entirety. Insulation and wrap attached to water main will be removed with the water main. Hangars connecting the water main to the bridge will be torched and/or ground off as close as possible to bottom side of the bridge deck. Water main will be cut and capped where it enters the embankment at the north and south abutments.

Xcel Energy (Electricity)

Xcel Energy (Electricity Transmission)

Xcel Energy (Gas/Petroleum)

Xcel Energy has an 8-Inch steel high pressure gas main that crosses IH 94 at Station 88+00EB.

Schedule Xcel Energy watchdog to observe guardrail and excavation work near the gas main. Provide 5 working day notice to Xcel Energy Senior Operations Coordinator Reed Olson at (507) 457-1239.

The following utility owners have facilities within the project area; however, no conflicts are anticipated:

ID 1020-01-78

AT&T Legacy (Communication)

Schedule of Items
Attached, dated October 5, 2026, are the revised Schedule of Items Pages 1 – 17.

Plan Sheets
The following 8½ x 11-inch sheets are attached and made part of the plans for this proposal:
Revised: 2, 14, 16, 47, 105, 118, 122, 124, 125, 126, 127, 134, 135, 161, 162, 163, 164, 176, 178.

END OF ADDENDUM

2

UTILITIES CONTACTS

24-7 TELECOM
COMMUNICATION LINE
BRADLEY SCHMIDTKNECHT
PO BOX 247
DOWNSVILLE, WI 54735
PHONE: (715) 231-0504 (OFFICE)
PHONE: (715) 308-1914 (CELL)
EMAIL: BRADS@WWT.COOP

AT&T LEGACY
COMMUNICATION LINE
KENNETH NINE
110 N. MAIN ST.
CULVER, IN 46511
PHONE: (574) 842-8830 (OFFICE)
PHONE: (574) 904-6336 (CELL)
EMAIL: KNINE@JMCEAINC.COM

AT&T WISCONSIN
COMMUNICATION LINE
RICK PODOLAK
304 S DEWEY ST - 4TH FLOOR
EAU CLAIRE, WI 54701
PHONE: (715) 410-0656
EMAIL: RP4514@ATT.COM

CITY OF MENOMONIE
WATER
DAVID SCHOFIELD
800 WILSON AVE
MENOMONIE, WI 54751-2734
PHONE: (715) 232-2221 EXT 1020
EMAIL: DSCHOFIELD@MENOMONIE-WI.GOV

CENTURYLINK
COMMUNICATION LINE
GENERAL MAILBOX CENTURYLINK
NATIONAL OSP RELOC
EMAIL: RELOCATIONS@LUMEN.COM

CITY OF MENOMONIE
SANITARY SEWER
DAVID SCHOFIELD
800 WILSON AVE
MENOMONIE, WI 54751-2734
PHONE: (715) 232-2221 EXT 1020
EMAIL: DSCHOFIELD@MENOMONIE-WI.GOV

LEVEL 3 COMMUNICATIONS LLC
COMMUNICATION LINE
RYAN HEIKKILA
715 2ND ST N
MINNEAPOLIS, MN 55401
PHONE: (612) 741-2782
EMAIL: RYAN.HEIKKILA@LUMEN.COM

XCEL ENERGY
ELECTRICITY / TRANSMISSION
RILEY MOLDENHAUER
1414 W HAMILTON AVENUE, P.O. BOX 8
EAU CLAIRE, WI 54702-0008
PHONE: (715) 559-0164
EMAIL: RILEY.J.MOLDENHAUER@XCELENERGY.COM
CC: DAWN.SCHULTZ@XCELENERGY.COM

XCEL ENERGY
GAS / PETROLEUM
JOHN KELSER
1414 W HAMILON AVE, P.O. BOX 8
EAU CLAIRE, WI 54702
PHONE: (715) 737-6020
EMAIL: JOHN.KELSER@XCELENERGY.COM
CC: DAWN.SCHULTZ@XCELENERGY.COM

XCEL ENERGY
ELECTRICITY
JOHN KELSER
1414 W HAMILON AVE, P.O. BOX 8
EAU CLAIRE, WI 54702
PHONE: (715) 737-6020
EMAIL: JOHN.KELSER@XCELENERGY.COM
CC: DAWN.SCHULTZ@XCELENERGY.COM

WISCONSIN DNR LIAISON

LEAH NICOL
WEST CENTRAL REGION
1300 WEST CLAIREMONT AVENUE
EAU CLAIRE, WI 54701
PHONE: (715) 934-9014
EMAIL: LEAH.NICOL@WISCONSIN.GOV

DESIGN PROJECT MANAGER

ADAM HETRICK, P.E.
718 W CLAIREMONT AVE.
EAU CLAIRE, WI 54701
PHONE: (715) 836-2065
EMAIL: ADAM.HETRICK@DOT.WI.GOV

DESIGN CONTACT

TAMMY TUCKER, P.E.
CBS SQUARED, INC.
2500 E. ENTERPRISE AVE, SUITE A
APPLETON, WI 54913
PHONE: (262) 613-8999
EMAIL: TTUCKER@CBSSQUAREDINC.COM

ORDER OF SECTION 2 DETAIL SHEETS

GENERAL NOTES
PROJECT OVERVIEW
TYPICAL SECTIONS
CONSTRUCTION DETAILS
GUARDRAIL DETAILS
CURB RAMP DETAILS
FTMS (BY WISDOT)
EROSION CONTROL
PIPE DETAILS
PERMANENT SIGNING
LIGHTING REMOVALS (BY KL ENGINEERING)
LIGHTING PLAN (BY KL ENGINEERING)
PAVEMENT MARKING
ADVANCED WARNING SIGNING
TRAFFIC CONTROL

GENERAL NOTES

THE LOCATIONS OF EXISTING AND PROPOSED UTILITY INSTALLATIONS AS SHOWN ON THE PLANS ARE APPROXIMATE. THERE MAY BE OTHER UTILITY INSTALLATIONS WITHIN THE PROJECT AREA THAT ARE NOT SHOWN.

CONTRACTOR WILL BE RESPONSIBLE FOR RESHAPING AND SEEDING ANY PREVIOUSLY GRASSED AREAS WHICH ARE DISTURBED BY OPERATIONS, OUTSIDE OF THE NORMAL CONSTRUCTION LIMITS.

HMA PAVEMENT WEIGHT CALCULATIONS ARE BASED ON 112 LBS/SY/IN.

RIGHT OF WAY INFORMATION SHOWN ON THE PLANS IS APPROXIMATE

RADIUS DIMENSIONS FOR THE CURB AND GUTTER ARE TO THE FLANGE LINE UNLESS OTHERWISE NOTED.

CURVE DATA IS BASED ON THE RADIUS DEFINITION.

PAVEMENT REMOVAL WILL BE TO THE NEAREST JOINT OR A SAWED EDGE WILL BE REQUIRED AS DIRECTED BY THE ENGINEER.

PIPE AND INLET ELEVATIONS AS SHOWN ON THE PLANS MAY BE ADJUSTED BY THE ENGINEER TO FIT EXISTING FIELD CONDITIONS

CURB AND GUTTER PLAN GRADES ARE AT THE FLANGE LINE UNLESS OTHERWISE NOTED.

THE PROPOSED SHOULDER WIDTH SHOWN IN THE TYPICAL SECTIONS ARE MINIMUM WIDTH. PERPETUATE EXISTING SHOULDERS THAT ARE WIDER THAN WHAT IS SHOWN IN THE TYPICAL SECTIONS.

THE CONTRACTOR'S PAVING OPERATION SHALL BE CONSISTENT WITH THE TYPICAL SECTIONS AND CONSTRUCTED TO PREVENT LONGITUDINAL JOINTS FROM BEING LOCATED WITHIN A DRIVING, TURNING, PASSING, OR PARKING LANE.

CONTRACTOR SHALL MAINTAIN ACCESS TO ALL DRIVEWAYS AT ALL TIMES EXCEPT WHEN PAVING OR PIPE LAYING OPERATIONS REQUIRE THE DRIVEWAY TO BE CLOSED. ACCESS TO DRIVEWAYS SHALL BE RE-ESTABLISHED IMMEDIATELY AFTER OPERATIONS ARE COMPLETED. ACCESS SHALL BE PROVIDED DURING ALL NON-WORKING HOURS.

DO NOT DRIVE OR STORE EQUIPMENT, OR STORE CONSTRUCTION MATERIALS IN ENVIRONMENTALLY SENSITIVE AREAS, WETLANDS OR WATERWAYS.

NOTE: ALL REFERENCES TO CENTURYLINK IN THE PLANS ARE LEVEL3.

RUNOFF COEFFICIENT TABLE

	HYDROLOGIC SOIL GROUP											
	A			B			C			D		
	SLOPE RANGE (PERCENT)			SLOPE RANGE (PERCENT)			SLOPE RANGE (PERCENT)			SLOPE RANGE (PERCENT)		
LAND USE:	0-2	2-6	6 & OVER	0-2	2-6	6 & OVER	0-2	2-6	6 & OVER	0-2	2-6	6 & OVER
ROW CROPS:	.08 .22	.16 .30	.22 .38	.12 .26	.20 .34	.27 .44	.15 .30	.24 .37	.33 .50	.19 .34	.28 .41	.38 .56
MEDIAN STRIPTURF:	.19 .24	.20 .26	.24 .30	.19 .25	.22 .28	.26 .33	.20 .26	.23 .30	.30 .37	.20 .27	.25 .32	.30 .40
SIDE SLOPETURF:			.25 .32			.27 .34			.28 .36			.30 .38
PAVEMENT:												
ASPHALT:	.70 - .95											
CONCRETE:	.80 - .95											
BRICK:	.70 - .80											
DRIVES, WALKS:	.75 - .85											
ROOFS:	.75 - .95											
GRAVEL ROADS, SHOULDERS:	.40 - .60											

TOTAL PROJECT AREA = 53.767 ACRES
TOTAL AREA EXPECTED TO BE DISTURBED BY CONSTRUCTION ACTIVITIES = 3.146 ACRES

DIGGERS HOTLINE
Dial 811 or (800)242-8511
www.DiggersHotline.com

Addendum No. 02
ID 1020-5-63/1021-01-78
Revised Sheet 2
October 5, 2026

PROJECT NO: 1020-05-63 / 1021-01-78	HWY: IH 94	COUNTY: DUNN	GENERAL NOTES	SHEET 2	E

FILE NAME : N:\PDS\C3D\10200533\SHEETS\020101-GN.DWG
LAYOUT NAME - 01
PLOT DATE : 9/16/2026 9:06 AM
PLOT BY : ED OCHS
PLOT NAME :
PLOT SCALE : 1" = 1'
WISDOT/CADDS SHEET 42

NOTES:

(A) MATCH EXISTING SHOULDER POINT. DO NOT STEEPEN INSLOPE.


(B) SALVAVAGED TOPSOIL, SEED, FERTILIZER, AND EROSION MAT.

(C) ASPHALTIC RUMBLE STRIPS, SHOULDER DIVIDED HIGHWAY

(D) CONCRETE RUMBLE STRIPS, SHOULDER DIVIDED HIGHWAY


(E) PREPARE FOUNDATION FOR ASPHALTIC SHOULDERS

(F) PREPARE FOUNDATION FOR ASPHALT PAVING

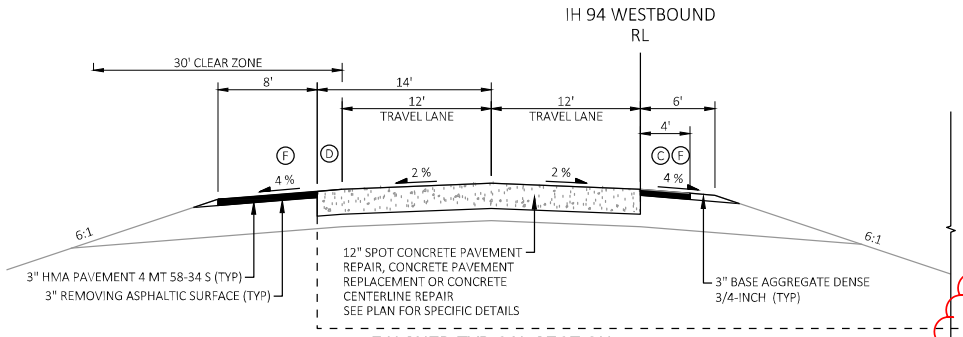

FINISHED TYPICAL SECTION


IH 94 WESTBOUND
STA 85+00 TO STA 134+00

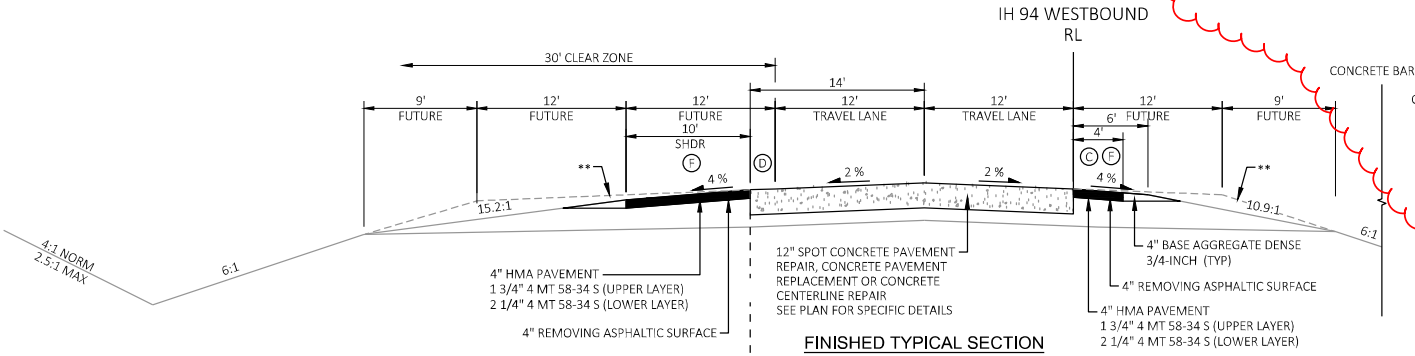

FINISHED TYPICAL SECTION


IH 94 WESTBOUND
STA 134+00 TO STA 188+11

** SUBGRADE CONSTRUCTED TO ACCOMMODATE A 6-LANE FUTURE EXPANSION.

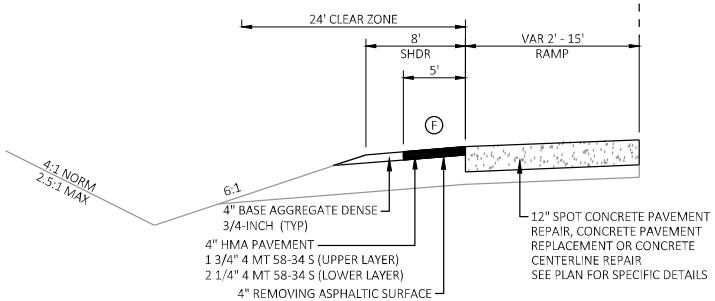

FINISHED TYPICAL SECTION - REST AREA 62

IH-94
STA 149+90 TO STA 154+25

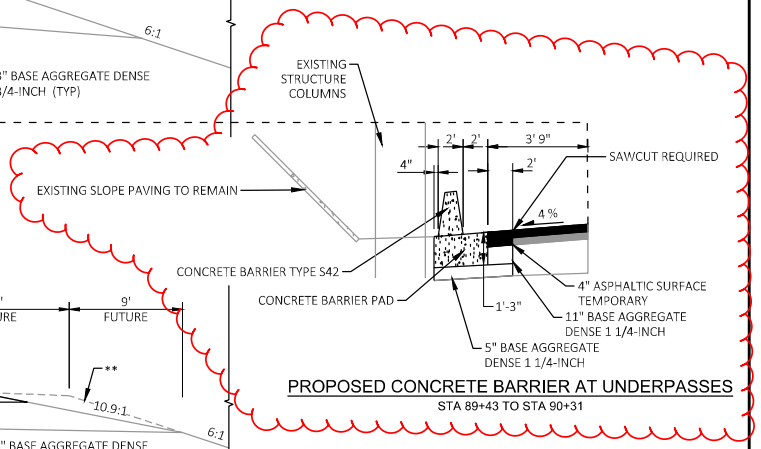

PROPOSED CONCRETE BARRIER AT UNDERPASSES

STA 89+43 TO STA 90+31

Addendum No. 02
ID 1020-05-63
Revsied Sheet 14
October 5, 2026

PROJECT NO: 1020-05-63	HWY: IH 94	COUNTY: DUNN	TYPICAL SECTIONS	SHEET 14	E

FILE NAME : N:\PDS\C3D\10200533\SHEETS\020301-TS.DWG
LAYOUT NAME - 04-W-A

PLOT DATE : 10/1/2026 10:52 AM PLOT BY : GEOFF RASMUSSEN PLOT NAME : PLOT SCALE : 1 IN:10 FT


WISDOT/CADDS SHEET 42

Addendum No. 02
ID 1020-05-63
Revsied Sheet 16
October 5, 2026


① 4-INCH ASPHALTIC REMOVAL AND HMA DEPTH FOR STA 166+00 TO STA 182+95

NOTES:


- (A) MATCH EXISTING SHOULDER POINT. DO NOT STEEPEN INSLOPE.
- (B) SALVAVAGED TOPSOIL, SEED, FERTILIZER, AND EROSION MAT.
- (C) ASPHALTIC RUMBLE STRIPS, SHOULDER DIVIDED HIGHWAY
- (D) CONCRETE RUMBLE STRIPS, SHOULDER DIVIDED HIGHWAY
- (E) PREPARE FOUNDATION FOR ASPHALTIC SHOULDERS
- (F) PREPARE FOUNDATION FOR ASPHALT PAVING

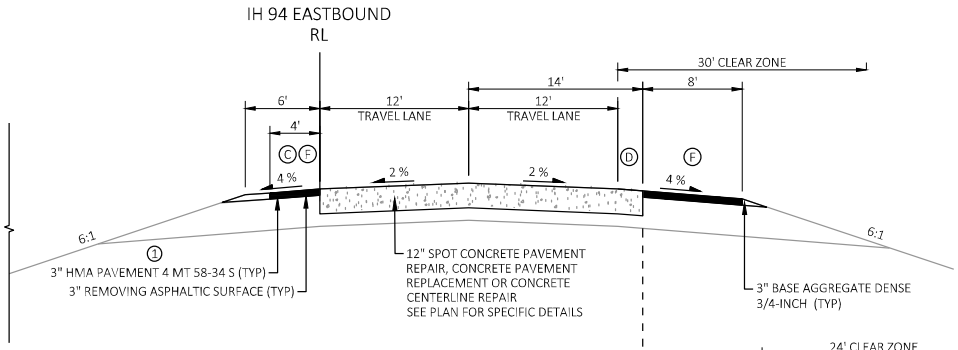

FINISHED TYPICAL SECTION
IH 94 EASTBOUND
STA 85+00 TO STA 151+90
STA 166+00 TO STA 182+95

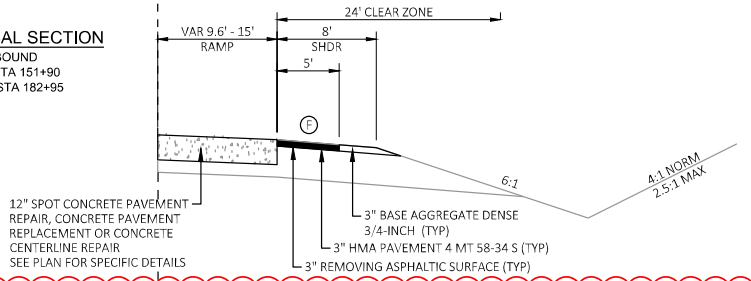

FINISHED TYPICAL SECTION - REST AREA 61
IH-94
STA 147+35 TO STA 151+90

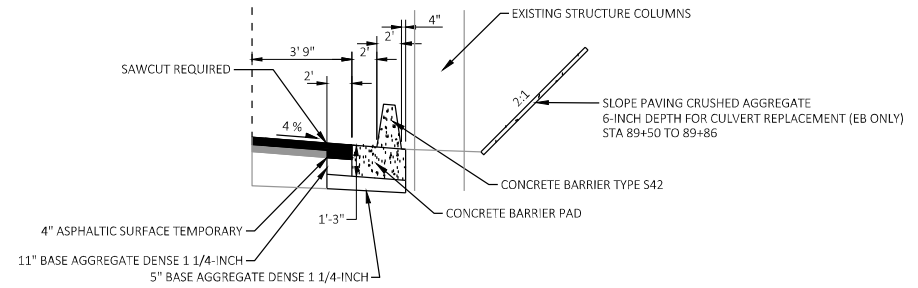


PROPOSED CONCRETE BARRIER AT UNDERPASSES AND SLOPE PAVING
STA 89+21 TO STA 89+99

PROJECT NO: 1020-05-63	HWY: IH 94	COUNTY: DUNN	TYPICAL SECTIONS	SHEET 16	E


FILE NAME : N:\PDS\C3D\10200533\SHEETS\020301-TS.DWG
LAYOUT NAME - 04-E-A
PLOT DATE : 10/1/2026 10:54 AM
PLOT BY : GEOFF RASMUSSEN
PLOT NAME :
PLOT SCALE : 1 IN:10 FT
WISDOT/CADDS SHEET 42

Addendum No. 02
ID 1020-05-63/1021-01-78
Revised Sheet 47
October 5, 2026


2

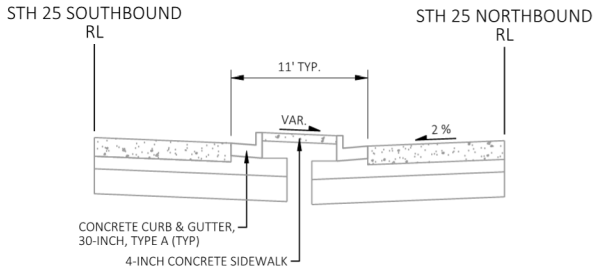


EXISTING TYPICAL SECTION - STH 25 MEDIAN

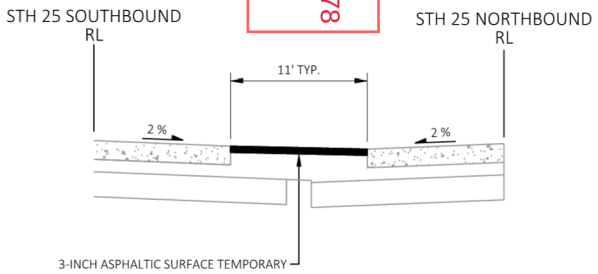

TEMPORARY TYPICAL SECTION - STH 25 MEDIAN

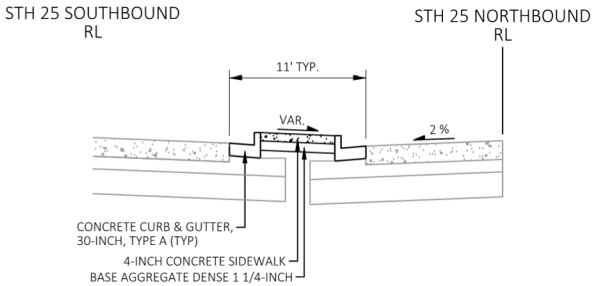

FINISHED TYPICAL SECTION - STH 25 MEDIAN

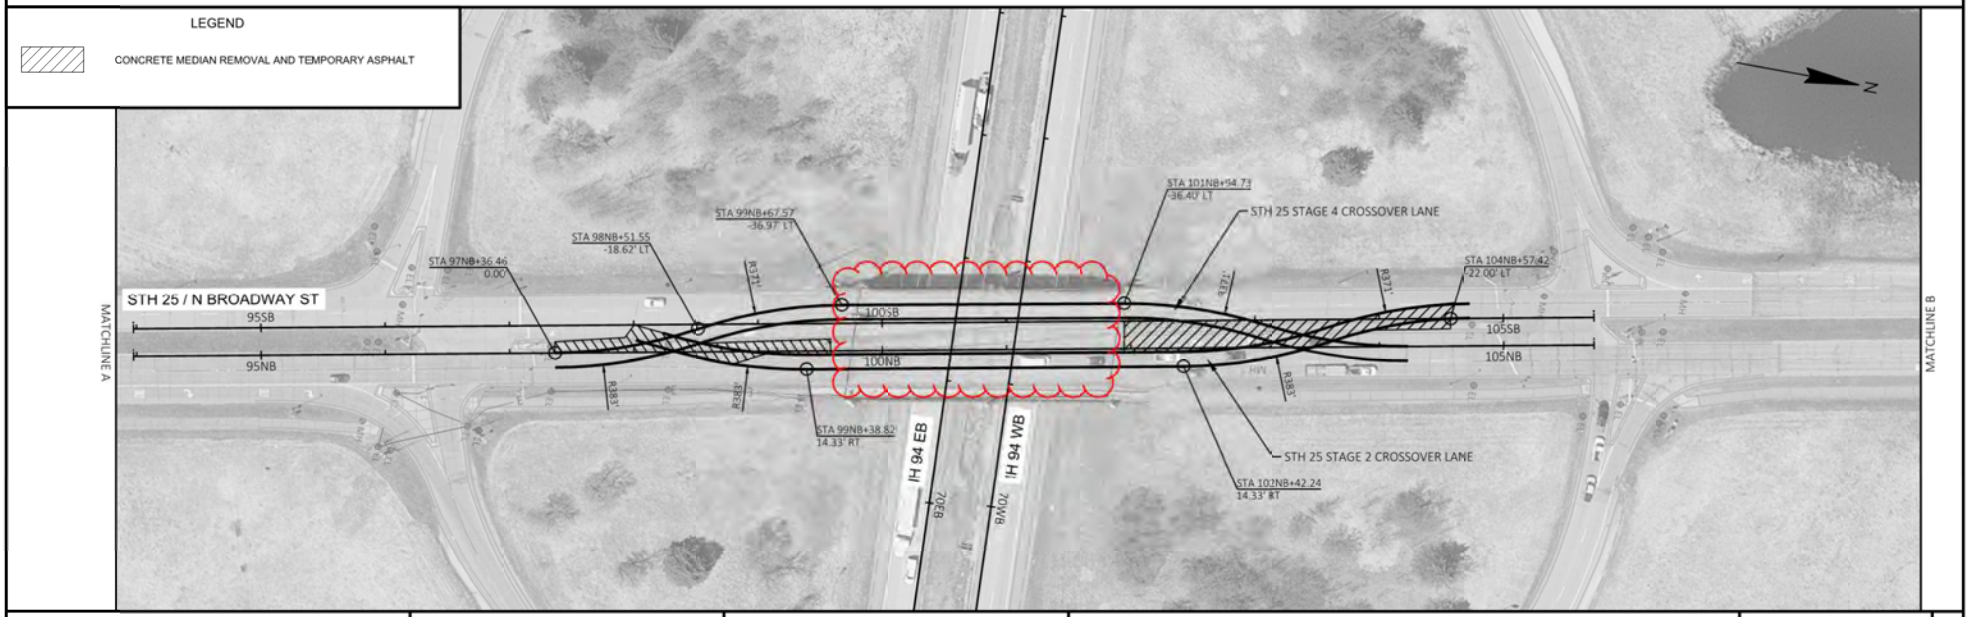

PROJECT NO: 1020-05-63 / 1021-01-78	HWY: IH 94	COUNTY: DUNN	CONSTRUCTION DETAIL - STH 25 TEMPORARY CROSSOVER	SHEET 47	E

FILE NAME : N:\PDS\C3D\10200533\SHEETS\021031-CD-GR.DWG
LAYOUT NAME - 01
PLOT DATE : 10/1/2026 10:59 AM
PLOT BY : GEOFF RASMUSSEN
PLOT NAME :
PLOT SCALE : 1 IN:100 FT
WISDOT/CADDS SHEET 44

TRAFFIC CONTROL LEGEND

- TYPE III BARRICADE
- TYPE III BARRICADE WTH ATTACHED SIGN
- TRAFFIC CONTROL DRUM
- TRAFFIC CONTROL DRUM WITH TYPE C STEADY BURN LIGHT
- SIGN ON PERMANENT SUPPORT
- SIGN ON TEMPORARY SUPPORT
- FLEXIBLE TUBULAR MARKER POST
- CONCRETE BARRIER TEMPORARY PRECAST
- DIRECTION OF TRAFFIC
- MB — PORTABLE CHANGEABLE MESSAGE BOARD
- WORK AREA
- TRAILER MOUNTED TRAFFIC SIGNAL
- FLAGGER, EQUIPPED WITH STOP/SLOW PADDLE FASTENED ON SUPPORT STAFF
- REMOVING PAVEMENT MARKING
- FLAGS, 16" X 16" MIN. (ORANGE)
- FBS — FLASHING BEACON SIGNS
- SPEED LIMIT 55 — DIGITAL SPEED LIMIT TRAILER (DSLT)

PAVEMENT MARKING LEGEND

- R6W — TEMPORARY MARKING LINE REMOVABLE TAPE 6-INCH (WHITE)
- R6Y — TEMPORARY MARKING LINE REMOVABLE TAPE 6-INCH (YELLOW)

TRAFFIC CONTROL GENERAL NOTES:

ALL TRAFFIC CONTROL SIGNS AND DEVICES AND THEIR LOCATION SHALL BE IN CONFORMANCE WITH THE WISCONSIN MANUAL OF UNIFORM TRAFFIC CONTROL DEVICES (WMUTCD), THE PLANS, SPECIFICATIONS, CONTRACT AND APPLICABLE STANDARD DETAIL DRAWINGS.

THE EXACT NUMBER, LOCATION AND SPACING OF ALL SIGNS AND DEVICES SHALL BE ADJUSTED TO FIT FIELD CONDITIONS AS DIRECTED BY THE ENGINEER.

ALL SIGNS ARE 48" X 48" UNLESS OTHERWISE NOTED.

"WO" SIGNS ARE THE SAME AS "W" EXCEPT THE BACKGROUND IS ORANGE.

ALL SIGNS INAPPROPRIATE TO THE WORKZONE, INCLUDING PRE-EXISTING SIGNING, SHALL BE COVERED, REMOVED, OR ALTERED AS SPECIFIED IN THE PLANS AND/OR SPECIALS PROVISIONS OR AS DIRECTED BY THE ENGINEER.

ALL EXISTING CONFLICTING PAVEMENT MARKING SHALL BE REMOVED FOR MULTIPLE DAY OPERATIONS.

SHEETING OR SHORING REQUIRED FOR BOX CULVERT CONSTRUCTION SHOWN ON THE STAGING PLANS IS FOR INFORMATION ONLY. CONTRACTOR SHALL DETERMINE SHORING SYSTEM LOCATIONS AND NEEDS. SHEETING OR SHORING REQUIRED FOR STORM SEWER CONSTRUCTION IS INCIDENTAL TO THE STORM SEWER BID ITEMS.

PCMS WITH MESSAGE AS DIRECTED BY THE ENGINEER

GENERAL TRAFFIC CONTROL REQUIREMENTS:

MINIMUM LANE WIDTH REQUIRED ON IH 94 IS 12'. MINIMUM LANE WIDTH REQUIRED ON STH 25 AND WILSON STREET IS 11'.

USE TEMPORARY MARKING LINE REMOVABLE TAPE X-INCH ON FINISHED PAVEMENT SURFACES THAT WILL REMAIN.

DO NOT CLOSE BOTH REST AREAS AT SAME TIME

DO NOT LEAVE RUMBLE STRIPS IN PLACE OR INSTALL RUMBLE STRIPS FOR MAINLINE STAGES 2 AND 3

TRAFFIC CONTROL INDEX OF SHEETS:

TRAFFIC CONTROL GENERAL NOTES
TRAFFIC CONTROL OVERVIEW
TRAFFIC CONTROL - IH 94 BRIDGE WORK
TRAFFIC CONTROL - IH 94
TRAFFIC CONTROL - STH 25
TRAFFIC CONTROL - WILSON STREET
TRAFFIC CONTROL - ON-RAMP CLOSURE
TRAFFIC CONTROL - TYPICAL SECTIONS
TRAFFIC CONTROL - TEMPORARY PEDESTRIAN ACCOMODATIONS

PCMS MESSAGE OVERVIEW					
SIGN OWNER	PCMS SITE NO. (DIR.)	7 DAYS PRIOR TO CONSTRUCTION		DURING CLOSURE	
		FRAME 1 (2 SEC)	FRAME 2 (2 SEC)	FRAME 1	FRAME 2
CONTRACTOR	1 (IH 94 EB)	ROAD WORK STARTS	STARTING XX/XX/XX		
CONTRACTOR	2 (IH 94 WB)	ROAD WORK STARTS	STARTING XX/XX/XX		
CONTRACTOR	3-4 (IH-94 ON-RAMPS AT STH 25)	RAMP TO CLOSE	STARTING XX/XX/XX	RAMP CLOSED	RAMP CLOSED
CONTRACTOR	5 (IH-94 EB OFF-RAMP AT STH 25)	RAMP TO CLOSE	STARTING XX/XX/XX	EXIT 41 CLOSED	USE EXIT 52
CONTRACTOR	6 (IH-94 WB OFF-RAMP AT STH 25)	RAMP TO CLOSE	STARTING XX/XX/XX	EXIT 41 CLOSED	USE EXIT 28
CONTRACTOR	9-12 (IH 94 WB FOR BRIDGE WORK)	RAMP TO CLOSE	STARTING XX/XX/XX		
CONTRACTOR	7-8 (REST AREA ENTRANCES)	REST AREA TO CLOSE	STARTING XX/XX/XX		

Addendum No. 02
ID 1020-05-63/1021-01-78
Revised Sheet 105
October 5, 2026

PROJECT NO: 1020-05-63 / 1021-01-78	HWY: IH 94	COUNTY: DUNN	TRAFFIC CONTROL - GENERAL NOTES	SHEET 105	E

FILE NAME : N:\PDS\C3D\10200533\SHEETS\025100-TC_GN.DWG
LAYOUT NAME - 01
PLOT DATE : 9/23/2026 9:49 AM
PLOT BY : ED OCHS
PLOT NAME :
PLOT SCALE : ##########
WISDOT/CADDS SHEET 44

Addendum No. 02
ID 1020-05-63
Revsied Sheet 118
October 5, 2026

NOTE: TRAFFIC CONTROL DEVICES SAME FOR STAGE 1 AND 3. SEE TRAFFIC CONTROL TYPICAL SECTIONS FOR DRUM PLACEMENTS

SEE SDD TRAFFIC CONTROL, LANE CLOSURE, BASIC TRAFFIC QUEUE WARNING SYSTEM AND DSRS

SEE SDD TRAFFIC CONTROL, TAPERED ENTRANCE RAMP WITHIN LANE CLOSURE & PARALLEL EXIT RAMP WITHIN LANE CLOSURE

ADJUST ENTRANCE AND EXIT RAMP TAPERS IN ACCORDANCE WITH SDD 'TRAFFIC CONTROL, RAMP WITHIN LANE CLOSURE' AS CONCRETE REPAIR WORK NECESSITATES

SEE SDD 'TRAFFIC CONTROL, EXIT RAMP CLOSURE' FOR TEMPORARY RAMP CLOSURES

STAGE 1 TRAFFIC

- UTILIZE DAILY IH 94 WB AND IH 94 EB OUTSIDE LANE CLOSURES TO FACILITATE STAGE 1 WORK.
- MAINTAIN TRAFFIC ON THE INSIDE LANE WITH TRAFFIC CONTROL DRUMS DELINEATING THE WORK ZONE.

STAGE 1 CONSTRUCTION


- MILL AND PAVE THE IH 94 WB AND IH 94 EB OUTSIDE SHOULDERS THROUGHOUT THE PROJECT.
- REPLACE THE GUARDRAIL ALONG THE OUTSIDE SHOULDER.
- PLACE SHOULDER BASE AGGREGATE.
- CLEAN DITCHES AND CULVERTS FOR IMPROVED DRAINAGE.
- REPAIR EMBANKMENTS.

STAGE 3 TRAFFIC

- UTILIZE DAILY IH 94 WB AND IH 94 EB OUTSIDE LANE CLOSURES TO FACILITATE STAGE 3 WORK.
- MAINTAIN TRAFFIC ON THE INSIDE LANE AND SHIFTED APPROXIMATELY 3 FEET ONTO THE MEDIAN SHOULDER WITH TRAFFIC CONTROL DRUMS DELINEATING THE WORK ZONE.

STAGE 3 CONSTRUCTION

- REPAIR AND REPLACE SPOT AREAS OF CONCRETE IN THE IH 94 WB AND IH 94 EB OUTSIDE LANES.
- DRUMS TO BE REMOVED FFOM DRIVING LANES WHEN WORK ZONE IS NOT ACTIVE.

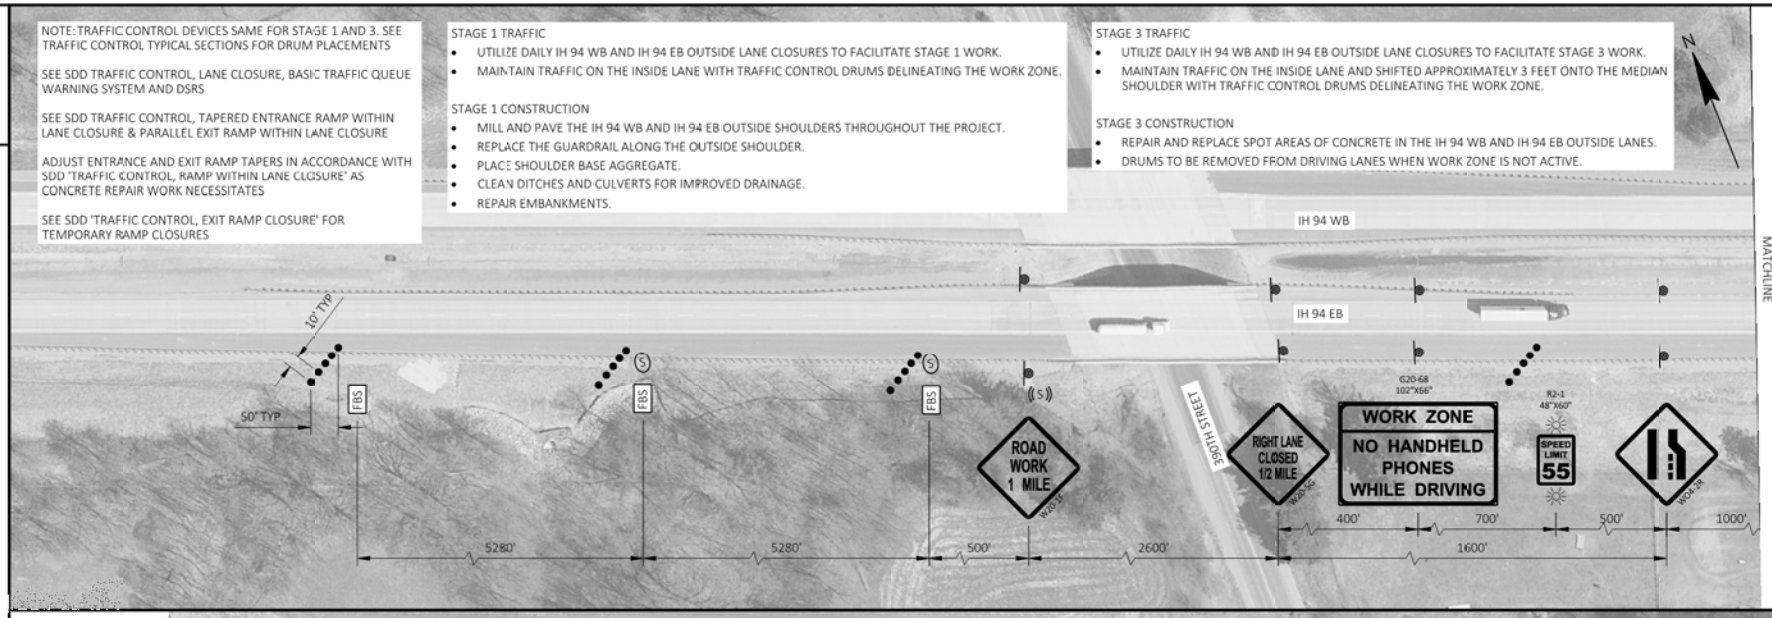



PROJECT NO: 1020-05-63	HWY: IH 94	COUNTY: DUNN	TRAFFIC CONTROL IH-94 - STAGES 1 AND 3	SHEET 118	E


FILE NAME : N:\PDS\C3D\10200533\SHEETS\025101-TC_MAINLINE.DWG
LAYOUT NAME - S1-01
PLOT DATE : 9/23/2026 9:54 AM
PLOT BY : ED OCHS
PLOT NAME :
PLOT SCALE : 1 IN:100 FT

Addendum No. 02
ID 1020-05-63
Revsied Sheet 122
October 5, 2026



PROJECT NO: 1020-05-63	HWY: IH 94	COUNTY: DUNN	TRAFFIC CONTROL IH-94 - STAGES 1 AND 3	SHEET 122	E


FILE NAME : N:\PDS\C3D\10200533\SHEETS\025101-TC_MAINLINE.DWG
LAYOUT NAME - S1-05
PLOT DATE : 9/23/2026 9:55 AM
PLOT BY : ED OCHS
PLOT NAME :
PLOT SCALE : 1 IN:100 FT
WISDOT/CADDS SHEET A4

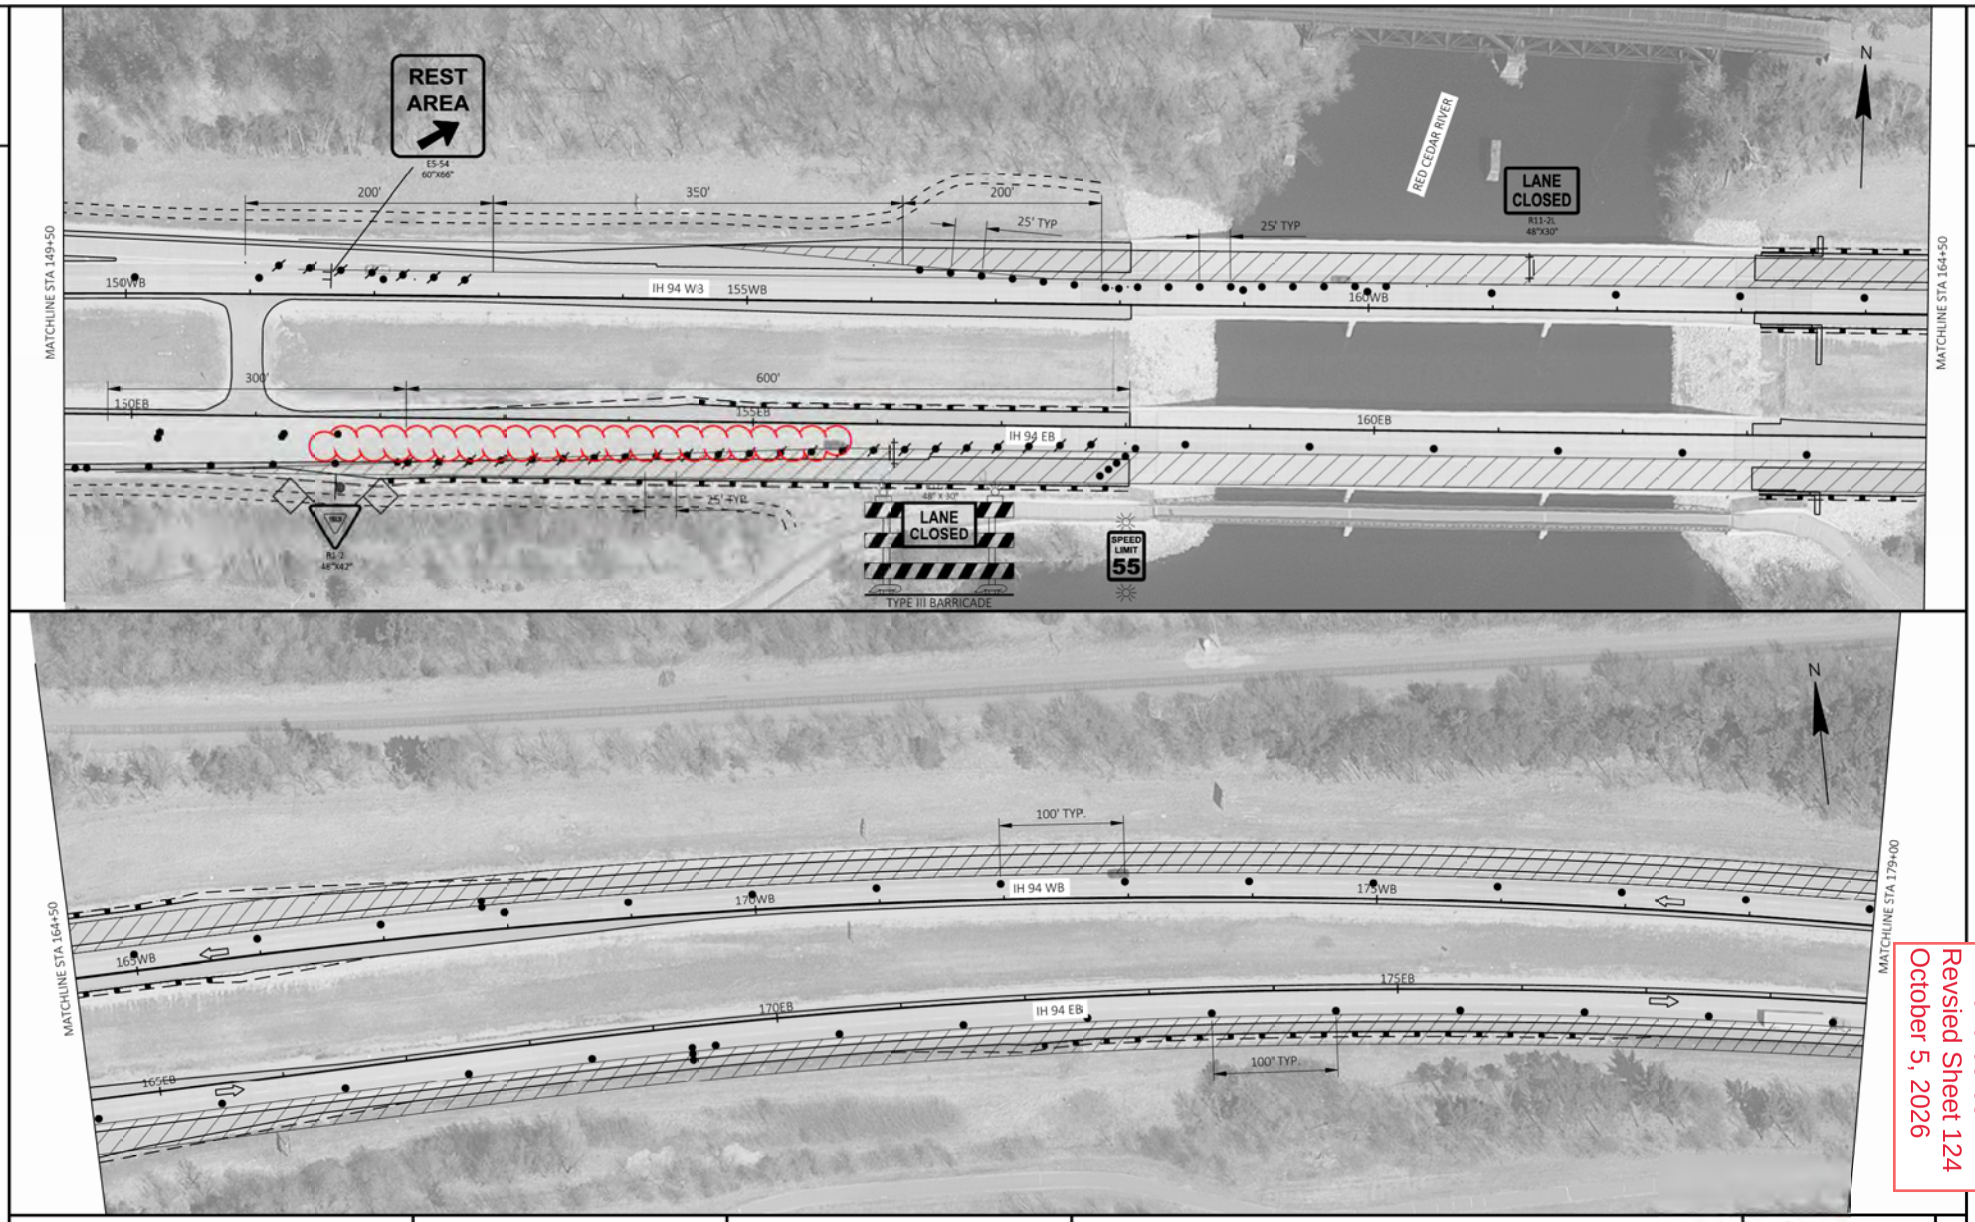

Addendum No. 02
ID 1020-05-63
Revsied Sheet 124
October 5, 2026

PROJECT NO: 1020-05-63	HWY: IH 94	COUNTY: DUNN	TRAFFIC CONTROL IH-94 - STAGES 1 AND 3	SHEET 124	E


FILE NAME : N:\PDS\C3D\10200533\SHEETS\025101-TC_MAINLINE.DWG
LAYOUT NAME - S1-07
PLOT DATE : 9/23/2026 9:55 AM
PLOT BY : ED OCHS
PLOT NAME :
PLOT SCALE : 1 IN:100 FT

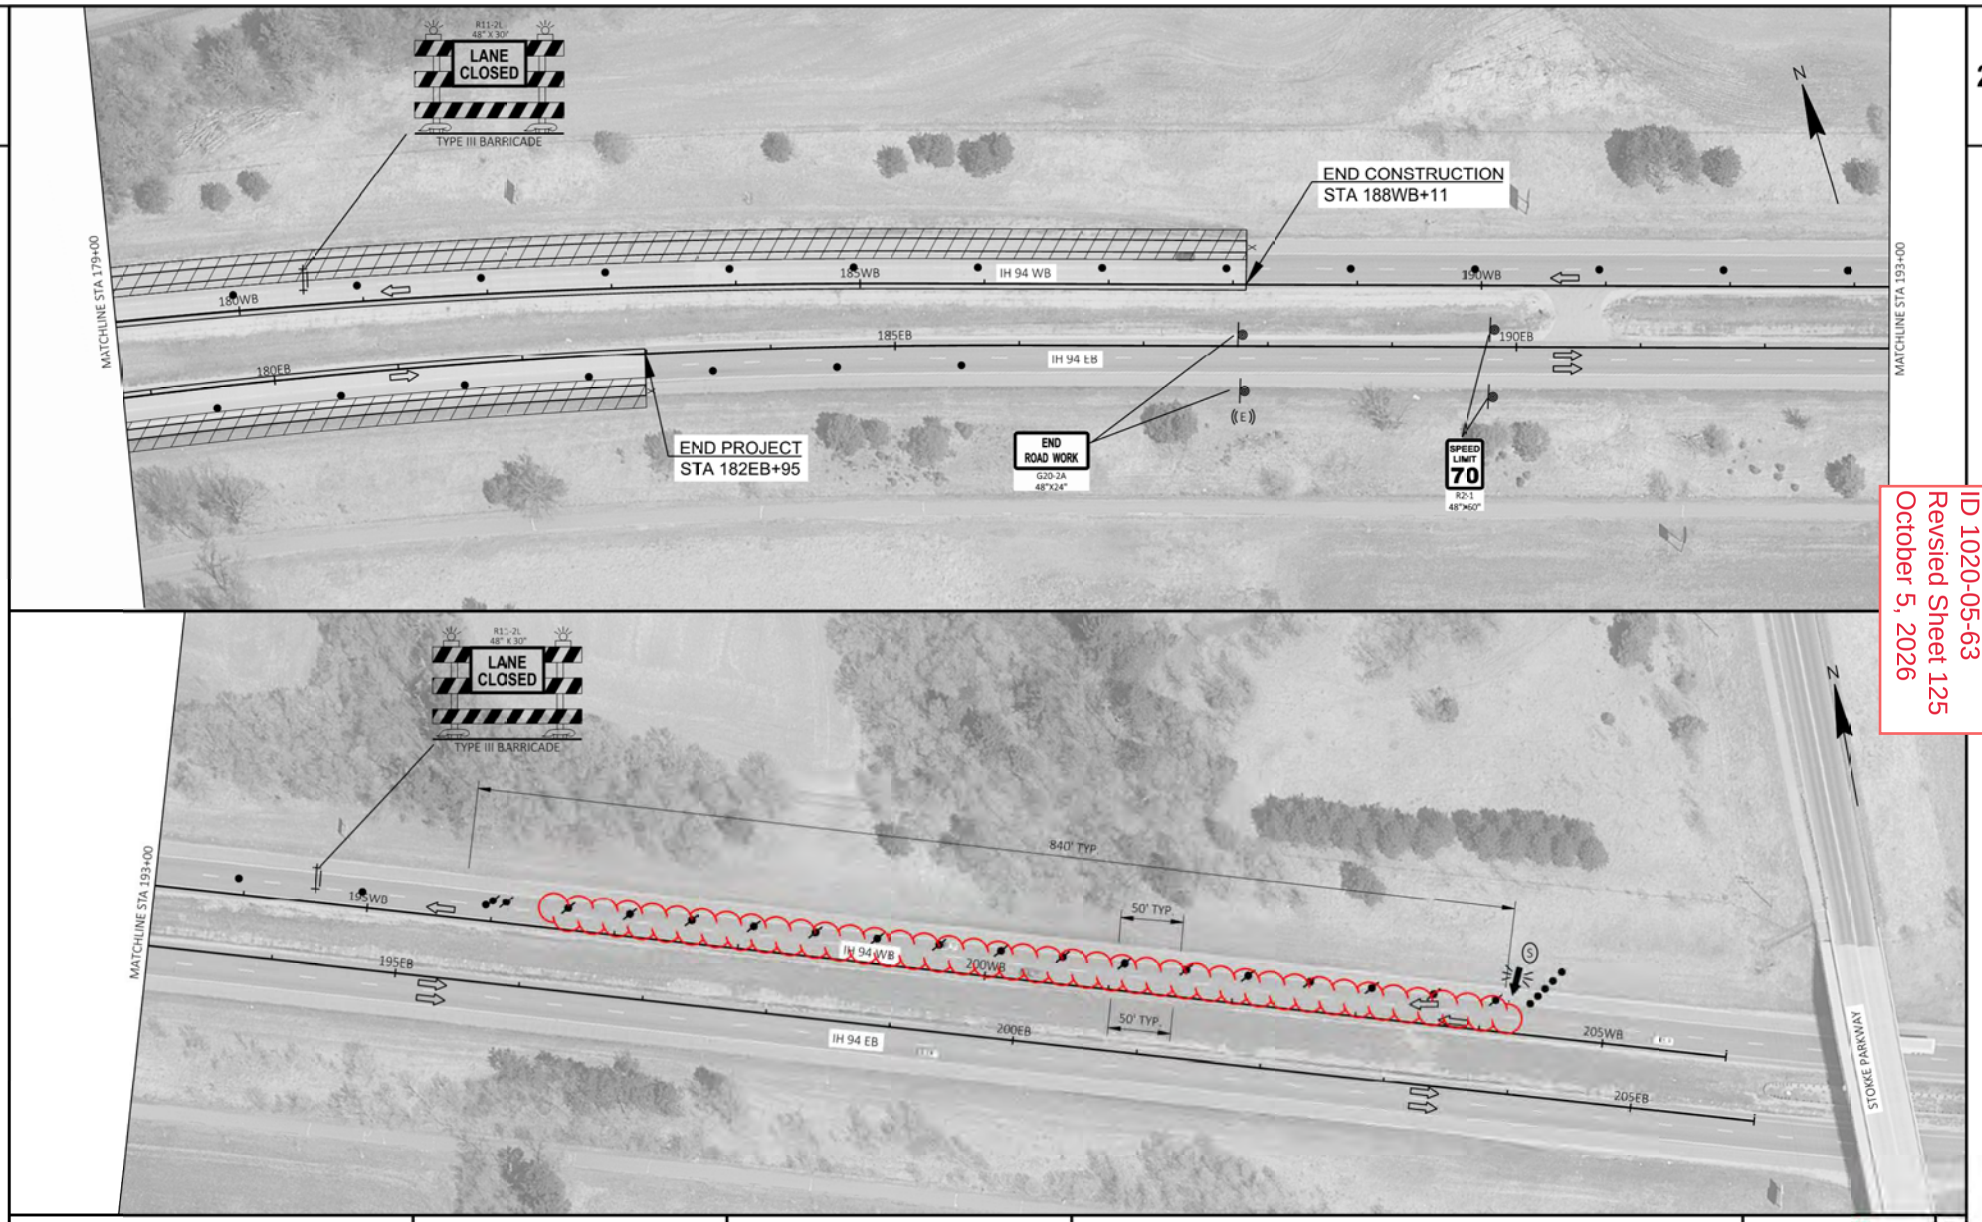

Addendum No. 02
ID 1020-05-63
Revsied Sheet 125
October 5, 2026

PROJECT NO: 1020-05-63	HWY: IH 94	COUNTY: DUNN	TRAFFIC CONTROL IH-94 - STAGES 1 AND 3	SHEET 125	E

FILE NAME : N:\PDS\C3D\10200533\SHEETS\025101-TC_MAINLINE.DWG
LAYOUT NAME - S1-08
PLOT DATE : 9/23/2026 9:56 AM
PLOT BY : ED OCHS
PLOT NAME :
PLOT SCALE : 1 IN:100 FT
WISDOT/CADDS SHEET 44

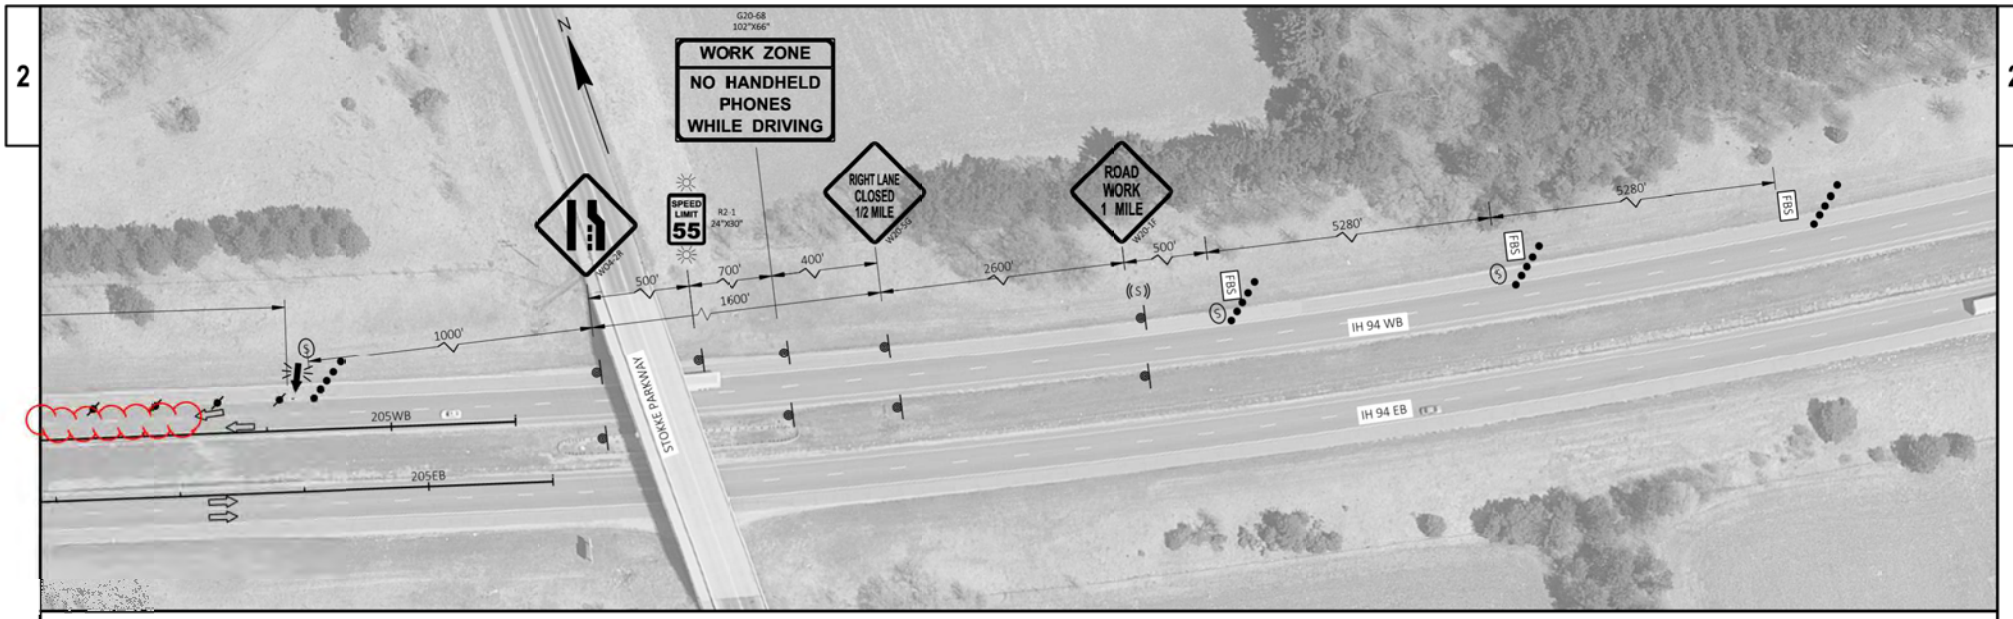

Addendum No. 02
ID 1020-05-63
Revsied Sheet 126
October 5, 2026

PROJECT NO: 1020-05-63	HWY: IH 94	COUNTY: DUNN	TRAFFIC CONTROL IH-94 - STAGES 1 AND 3	SHEET 126	E

FILE NAME : N:\PDS\C3D\10200533\SHEETS\025101-TC_MAINLINE.DWG
LAYOUT NAME - S1-09

PLOT DATE : 9/23/2026 9:56 AM PLOT BY : ED OCHS PLOT NAME : PLOT SCALE : 1 IN:100 FT

Addendum No. 02
ID 1020-05-63
Revsied Sheet 127
October 5, 2026

NOTE: TRAFFIC CONTROL DEVICES SAME FOR STAGE 1 AND 3. SEE TRAFFIC CONTROL TYPICAL SECTIONS FOR DRUM PLACEMENTS

SEE SDD TRAFFIC CONTROL, LANE CLOSURE, BASIC TRAFFIC QUEUE WARNING SYSTEM AND DSRS

SEE SDD TRAFFIC CONTROL, TAPERED ENTRANCE RAMP WITHIN LANE CLOSURE & PARALLEL EXIT RAMP WITHIN LANE CLOSURE

ADJUST ENTRANCE AND EXIT RAMP TAPERS IN ACCORDANCE WITH SDD 'TRAFFIC CONTROL, RAMP WITHIN LANE CLOSURE' AS CONCRETE REPAIR WORK NECESSITATES


SEE SDD 'TRAFFIC CONTROL, EXIT RAMP CLOSURE' FOR TEMPORARY RAMP CLOSURES

STAGE 2 TRAFFIC

- UTILIZE DAILY IH 94 WB AND IH 94 EB INSIDE LANE CLOSURES TO FACILITATE STAGE 2 WORK.
- MAINTAIN TRAFFIC ON THE OUTSIDE LANE AND SHIFTED APPROXIMATELY 3 FEET ONTO THE OUTSIDE SHCULDER WITH TRAFFIC CONTROL DRUMS DELINEATING THE WORK ZONE.

STAGE 2 CONSTRUCTION

- MILL AND PAVE THE IH 94 WB AND IH 94 EB MEDIAN SHOULDERS THROUGHOUT THE PROJECT.
- REPLACE GUARDRAIL AND BULLNOSES ALONG THE MEDIAN SHOULDER.
- REPAIR AND REPLACE SPOT AREAS OF CONCRETE IN THE IH 94 WB AND IH 94 EB INSIDE LANES.
- DRUMS TO BE REMOVED FROM DRIVING LANES WHEN WORK ZONE IS NOT ACTIVE.

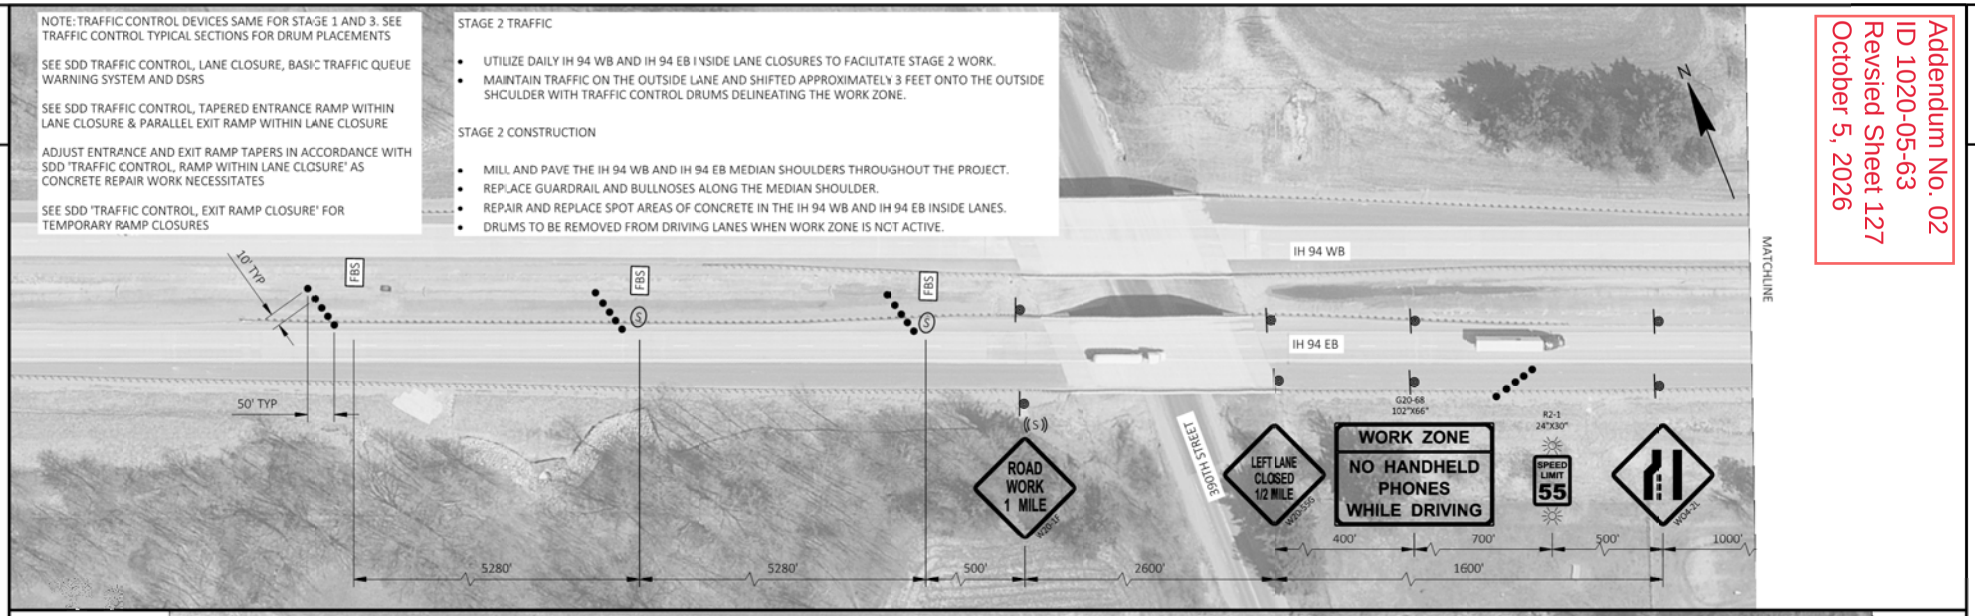



PROJECT NO: 1020-05-63	HWY: IH 94	COUNTY: DUNN	TRAFFIC CONTROL IH-94 - STAGE 2	SHEET 127	E


FILE NAME : N:\PDS\C3D\10200533\SHEETS\025101-TC_MAINLINE.DWG
LAYOUT NAME - S2-01
PLOT DATE : 9/23/2026 9:56 AM
PLOT BY : ED OCHS
PLOT NAME :
PLOT SCALE : 1 IN:100 FT



Addendum No. 02
ID 1020-05-63
Revsied Sheet 134
October 5, 2026

PROJECT NO: 1020-05-63	HWY: IH 94	COUNTY: DUNN	TRAFFIC CONTROL IH-94 - STAGE 2	SHEET 134	E

FILE NAME : N:\PDS\C3D\10200533\SHEETS\025101-TC_MAINLINE.DWG
LAYOUT NAME - S2-08
PLOT DATE : 9/23/2026 9:57 AM
PLOT BY : ED OCHS
PLOT NAME :
PLOT SCALE : 1 IN:100 FT
WISDOT/CADDS SHEET 44

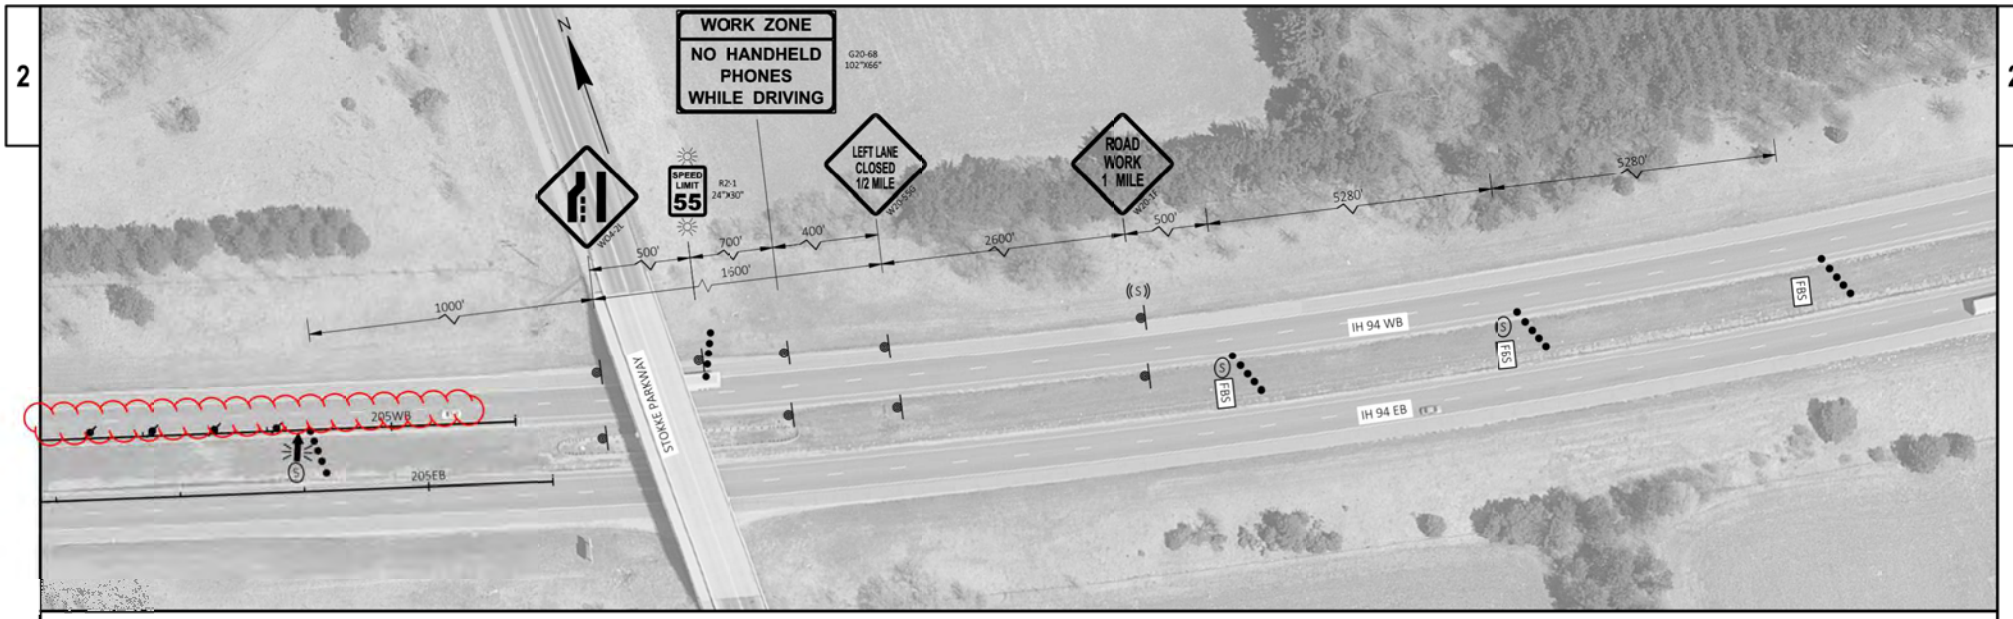

Addendum No. 02
ID 1020-05-63
Revsied Sheet 135
October 5, 2026

PROJECT NO: 1020-05-63	HWY: IH 94	COUNTY: DUNN	TRAFFIC CONTROL IH-94 - STAGE 2	SHEET 135	E

FILE NAME : N:\PDS\C3D\10200533\SHEETS\025101-TC_MAINLINE.DWG
LAYOUT NAME - S2-09
PLOT DATE : 9/23/2026 9:57 AM
PLOT BY : ED OCHS
PLOT NAME :
PLOT SCALE : 1 IN:100 FT

Addendum No. 02
ID 1020-05-63
Revsied Sheet 161
October 5, 2026

3

3

REMOVALS

CATEGORY	ROADWAY	STATION	TO	STATION	LOCATION	201.0105 CLEARING STA	204.0100 REMOVING CONCRETE PAVEMENT SY	204.0110 REMOVING ASPHALTIC SURFACE SY	204.0150 REMOVING CURB & GUTTER LF	204.0155 REMOVING CONCRETE SIDEWALK SY	204.0157 REMOVING CONCRETE BARRIER LF	204.0190 REMOVING SURFACE DRAINS EACH	211.0400 PREPARE FOUNDATION FOR ASPHALTIC SHOULDERS STA	REMARKS
0010			95+00		LT & RT	2	-	-	-	-	-	1	-	
0010	IH 94	18EB+23	-	52EB+78	LT & RT	-	109	3325	-	-	-	-	2	REMOVING CONCRETE PAVEMENT INCLUDES STEEL REINFORCEMENT IN APPROACH SLABS
0010		54EB+00	-	158EB+15	LT & RT	-	40	11820	-	-	-	-	2	
0010		163EB+00	-	182EB+95	LT & RT	-	-	2092	-	-	-	-	1	
0010		18WB+23	-	52WB+42	LT & RT	-	103	3013	-	-	-	2	2	REMOVING CONCRETE PAVEMENT INCLUDES STEEL REINFORCEMENT IN APPROACH SLABS
0010		53WB+56	-	158WB+15	LT & RT	-	-	11386	-	-	-	-	1	
0010		163WB+00	-	188WB+11	LT & RT	-	-	3382	-	-	-	2	-	
0010		18EB+23	-	52EB+78	LT & RT	-	-	1848	-	-	-	-	2	
0010		54EB+00	-	158EB+15	LT & RT	-	-	5347	-	-	-	-	1	
0010		163EB+00	-	182EB+95	LT & RT	-	-	890	-	-	-	2	-	
0010		18WB+23	-	52WB+42	LT & RT	-	-	1707	-	-	-	-	2	
0010		53WB+56	-	158WB+15	LT & RT	-	-	4891	-	-	-	-	1	
0010		163WB+00	-	188WB+11	LT & RT	-	-	1642	-	-	-	-	-	
0010	STH 25				STH 25	-	241	353	246	-	-	-	-	REMOVING CONCRETE PAVEMENT INCLUDES STEEL REINFORCEMENT IN APPROACH SLABS
0010					IH 94 ON RAMP TERMINI	-	-	-	110	69	-	-	-	
0010					MEDIAN	-	-	-	704	239	-	-	-	
0010			-											
0010			-											
					TOTAL 0010	2	493	51,696	1,060	308	0	7	14	
0040			-		REST AREA 61	-	362	3001	56	77	96	-	24	
0040			-		REST AREA 62	-	386	3522	69	82	96	-	30	
0040			-											
					TOTAL 0040	0	748	6,523	125	159	192	0	54	
					PROJECT TOTAL	2	1241	58219	1185	467	192	7	68	

CONCRETE PAVEMENT

CATEGORY	LOCATION	305.0120 BASE AGGREGATE DENSE 1 1/4-INCH TON	415.0080 CONCRETE PAVEMENT 8-INCH SY	415.0410 CONCRETE PAVEMENT APPROACH SLAB SY	415.1410 CONCRETE PAVEMENT APPROACH SLAB HES SY	602.3280 CONCRETE RUMBLE STRIPS, TRANSVERSE SY	715.0720 INCENTIVE COMPRESSIVE STRENGTH CONCRETE PAVEMENT DOL	REMARKS
0010	80EB+30	43	-	-	-	-	-	PIPE REPLACEMENT
0010	B-17-174	-	-	-	103	-	-	
0010	B-17-175	-	-	-	109	-	-	
0010	STH 25	35	-	241	-	-	-	
0010	89EB+21 - 89EB+99 RT	24	-	-	-	-	-	CONCRETE BARRIER
0010	89WB+43 - 90WB+31 LT	24	-	-	-	-	-	CONCRETE BARRIER
	TOTAL 0010	126	0	241	212	0	0	
0040	REST AREA 61	33	348	-	-	72	500	
0040	REST AREA 62	32	333	-	-	72	500	
	TOTAL 0040	65	681	0	0	144	1,000	
	PROJECT TOTAL	191	681	241	212	144	1000	

EARTHWORK CULVERTS

CATEGORY	STATION	LOCATION	* 205.0100 EXCAVATION COMMON CY	* 208.0100 BOROW CY
0010	80+23	IH 94 EB	424	144
		TOTAL 0010	424	144

WILSON STREET CURB EARTHWORK

CATEGORY	STATION	TO	STATION	LOCATION	* 205.0100 EXCAVATION COMMON CY	* 208.0100 BOROW CY
				WILSON STREET		
0010	10+86	-	11+59	RT	10	4
0010	10+86	-	11+59	LT	10	3
0010	13+68	-	14+42	RT	11	3
0010	13+68	-	14+50	LT	11	6
				TOTAL 0010	42	16

PROJECT NO: 1020-05-63	HWY: IH 94	COUNTY: DUNN	MISCELLANEOUS QUANTITIES	SHEET 161	E

FILE NAME : N:\PDS\C3D\10200533\SHEETS\030201-MQ.DWG
LAYOUT NAME - 01
PLOT DATE : 10/1/2026 11:23 AM
PLOT BY : GEOFF RASMUSSEN
PLOT NAME :
PLOT SCALE : 1" = 1'
WISDOT/CADDS SHEET 42

Addendum No. 02
ID 1020-05-63
Revsied Sheet 162
October 5, 2026

CONCRETE PAVEMENT REPAIR

CATEGORY	STAGE	LOCATION	STATION	TO	STATION	416.0610 DRILLED TIE BARS EACH	416.0620 DRILLED DOWEL BARS EACH	416.1710 CONCRETE PAVEMENT REPAIR SY	416.1720 CONCRETE PAVEMENT REPLACEMENT SY	420.1000 CONTINUOUS DIAMOND GRINDING CONCRETE PAVEMENT SY	690.0150 * SAWING ASPHALT LF	690.0250 SAWING CONCRETE LF	SPV.0180.01 SPECIAL (01. RAPID CONCRETE PAVEMENT REPAIR) SY	SPV.0180.02 SPECIAL (02. RAPID CONCRETE PAVEMENT REPLACEMENT) SY
	STAGE 2													
		IH 94 EB												
0010			17+30	-	52+78	-	80	-	-	110	32	152	43	-
0010			53+95	-	83+00	82	112	-	-	128	36	404	48	132
0010			83+00	-	120+00	-	32	-	-	51	18	66	24	-
0010			120+00	-	160+00	-	32	-	-	62	26	74	35	-
0010			163+00	-	183+00	80	16	-	-	283	202	226	-	270
0010														
		IH 94 WB	17+30	-	52+78	6	80	-	-	120	1080	160	32	22
0010			53+95	-	83+00	-	16	-	-	22	192	30	8	-
0010			83+00	-	120+00	6	48	-	-	79	708	101	16	23
0010			120+00	-	160+00	-	48	-	-	64	576	90	24	-
0010			163+00	-	183+00	-	-	-	-	-	-	-	-	-
0010			UNDISTRIBUTED			-	47	-	-	92	287	131	23	45
	STAGE 2 TOTAL					174	511	0	0	1011	3157	1434	253	492
	STAGE 3													
		IH 94 EB												
0010			17+30	-	52+78	16	252	-	-	417	128	520	134	66
0010			53+95	-	83+00	177	324	-	-	445	126	1034	140	388
0010			83+00	-	120+00	12	198	-	-	307	87	395	84	52
0010			120+00	-	160+00	31	270	-	-	651	164	792	293	125
0010			163+00	-	183+00	40	72	-	-	259	114	238	38	159
		IH 94 WB												
0010			17+30	-	52+78	53	252	-	-	517	192	584	84	215
0010			53+95	-	83+00	5	162	-	-	238	63	315	75	24
0010			83+00	-	120+00	108	486	-	-	1036	396	1152	165	452
0010			120+00	-	160+00	41	252	-	-	487	173	565	97	173
0010			163+00	-	183+00	6	72	-	-	123	39	151	35	27
0010			UNDISTRIBUTED			49	234	-	-	448	149	575	115	169
	STAGE 3 TOTAL					538	2,574	0	0	4,928	1,631	6,321	1,260	1,850
	RAMPS													
		IH 94 EB												
0010			OFF RAMP TO STH 25			130	242	-	-	761	385	787	90	448
0010			ON RAMP FROM STH 25			97	206	-	-	683	299	641	71	422
0010			OFF RAMP TO REST AREA			152	54	-	-	694	386	476	-	644
0010			ON RAMP FROM REST AREA			-	18	-	-	28	8	36	13	-
		IH 94 WB											-	-
0010			ON RAMP FROM STH 25			-	18	-	-	27	7	35	11	-
0010			OFF RAMP TO STH 25			83	126	-	-	422	250	250	63	261
0010			ON RAMP FROM REST AREA			52	18	-	-	235	131	161	-	219
0010			OFF RAMP TO REST AREA			-	-	-	-	-	-	-	-	-
	RAMPS TOTAL					514	682	0	0	2,850	1,466	2,386	248	1,994
					TOTAL 0010	1,226	3,767	0	0	8,789	6,254	10,141	1,761	4,336
	RAMPS													
0040			REST AREA 61			201	616	254	827	1538	661	1485	-	-
0040			REST AREA 62			195	712	241	884	1649	649	1593	-	-
					TOTAL 0040	396	1,328	495	1,711	3,187	1,310	3,078	0	0
					PROJECT TOTAL	1622	5095	495	1711	11976	7564	13219	1761	4336

ANCILLARY CONCRETE

CATEGORY	LOCATION	STAGE	601.0409 CONCRETE CURB & GUTTER 30-INCH TYPE A LF	601.0411 CONCRETE CURB & GUTTER 30-INCH TYPE D LF	601.0588 CONCRETE CURB & GUTTER 4-INCH SLOPED 36-INCH TYPE TBT LF	601.0590 CONCRETE CURB & GUTTER 4-INCH SLOPED 36-INCH TYPE TBTT LF	601.0600 CONCRETE CURB PEDESTRIAN LF	602.0405 CONCRETE SIDEWALK 4-INCH SF	602.0415 CONCRETE SIDEWALK 6-INCH SF	602.0505 CURB RAMP DETECTABLE WARNING FIELD YELLOW SF	602.3010 CONCRETE SURFACE DRAINS CY	603.1142 CONCRETE BARRIER TYPE S42 LF	603.8000 CONCRETE BARRIER TEMPORARY PRECAST DELIVERED LF	603.8125 CONCRETE BARRIER TEMPORARY PRECAST INSTALLED LF	715.0603 INCENTIVE STRENGTH CONCRETE BARRIER DOL
0010	IH 94 - Wilson Creek Bridge	1	-	-	121	27	-	-	-	-	8	-	800	800	-
0010	IH 94 - Wilson Creek Bridge	2	-	-	-	-	-	-	-	-	-	-	825	825	-
0010	STH 12 Bridge	2 & 3	-	-	96	49	-	-	-	-	6	-	-	-	-
0010	STH 25 Temp Crossover	2	1111	-	-	-	-	2553	-	-	-	-	637	637	-
0010	STH 25 Temp Crossover	4		-	-	-	-	-	-	-	-	-	787	787	-
0010	STH 25 Intersection		356	-	-	-	48	-	647	67	-	-	-	-	-
0010	Wilson St		-	281	-	-	-	-	-	-	4	149	-	-	75
0010	Red Cedar Bridge		-	-	147	-	-	-	-	-	7	-	-	-	-
	TOTAL 0010		1,467	281	364	76	48	2,553	647	67	25	149	3,049	3,049	75
0040	Rest Area #61		55	-	-	-	-	-	642	20	-	-	-	-	-
0040	Rest Area #62		69	-	-	-	-	-	746	20	-	-	-	-	-
	TOTAL 0040		124	0	0	0	0	0	1,388	40	0	0	0	0	0
	PROJECT TOTAL		1591	281	364	76	48	2553	2035	107	25	149	3049	3049	75

ASPHALT SHOULDERS

CATEGORY	STATION	TO	STATION	LOCATION	305.0110 BASE AGGREGATE DENSE 3/4-INCH TON	305.0500 SHAPING SHOULDERS STA	455.0605 TACK COAT GAL	460.6244 HMA PAVEMENT 4 MT 58-34 S TON	465.0125 ASPHALTIC SURFACE TEMPORARY TON	465.0510 ASPHALTIC RUMBLE STRIPS, SHOULDER DIVIDED ROADWAY LF	602.3210 CONCRETE RUMBLE STRIPS, SHOULDER DIVIDED ROADWAY LF	624.0100 WATER MGAL
0010				PROJECT	3729	340	-	-	-	-	-	40
0010	18EB+23	-	52EB+78	IH 94 EB LT	-	-	233	559	10	3180	-	-
0010	54EB+00	-	158EB+15	IH 94 EB LT	-	-	827	2054	4	10370	-	-
0010	163EB+00	-	182EB+95	IH 94 EB LT	-	-	155	424	-	1987	-	-
0010	18WB+23	-	52WB+42	IH 94 WB RT	-	-	211	506	10	3160	-	-
0010	53WB+56	-	158WB+15	IH 94 WB RT	-	-	811	2062	4	10375	-	-
0010	163WB+00	-	188WB+11	IH 94 WB RT	-	-	301	758	-	2490	-	-
0010	18EB+23	-	52EB+78	IH 94 EB RT	-	-	129	310	-	-	3279	-
0010	54EB+00	-	158EB+15	IH 94 EB RT	-	-	374	939	-	-	7812	-
0010	163EB+00	-	182EB+95	IH 94 EB RT	-	-	62	157	-	-	1978	-
0010	18WB+23	-	52WB+42	IH 94 WB LT	-	-	119	287	-	-	3145	-
0010	53WB+56	-	158WB+15	IH 94 WB LT	-	-	342	891	-	-	8175	-
0010	163WB+00	-	188WB+11	IH 94 WB LT	-	-	115	368	-	-	2500	-
0010		-		STH 25 CROSSOVER	-	-	-	-	90	-	-	-
0010		-		WILSON STREET	-	-	-	90	-	-	-	-
				TOTAL 0010	3,729	340	3,679	9,405	118	31,562	26,889	40
0040				PROJECT	-	-	-	-	-	-	-	-
0040		-		REST AREA 61 ENTRANCE REALIGNMENT	-	-	-	348	-	-	-	-
0040		-		REST AREA 62 ENTRANCE REALIGNMENT	-	-	-	333	-	-	-	-
0040		-		REST AREA 61 SHOULDERS	216	-	285	1096	-	-	-	-
0040		-		REST AREA 62 SHOULDERS	216	-	358	1322	-	-	-	-
				TOTAL 0040	432	0	643	3,099	0	0	0	0.00
				PROJECT TOTAL	4161	340	4322	12504	118	31562	26889	40

SAWING ASPHALT

CATEGORY	STATION	TO	STATION	LOCATION	* 690.0150 SAWING ASPHALT LF
0010	89EB+21	-	89EB+99	IH 94 EB RT	83
0010	89WB+43	-	90WB+31	IH 94 WB LT	83
0010	10+86	-	11+59	WILSON STREET	154
0010	13+68	-	14+50	WILSON STREET	164
				TOTAL 0010	484

Addendum No. 02
ID 1020-05-63
Revised Sheet 163
October 5, 2026

PROJECT NO: 1020-05-63	HWY: IH 94	COUNTY: DUNN	MISCELLANEOUS QUANTITIES	SHEET 163	E

Addendum No. 02
ID 1020-05-63
Revised Sheet 164
October 5, 2026

CULVERT PIPE

CATEGORY	STRUCTURE	TO	STRUCTURE	ROADWAY	STATION	TO	STATION	203.0100 REMOVING SMALL PIPE CULVERTS EACH	204.0210 REMOVING MANHOLES EACH	520.8000 CONCRETE COLLARS FOR PIPE EACH	520.8700 CLEANING CULVERT PIPES EACH	522.0124 CULVERT PIPE REINFORCED CONCRETE CLASS III 24-INCH LF	522.0136 CULVERT PIPE REINFORCED CONCRETE CLASS III 36-INCH LF	522.1024 APRON ENDWALLS FOR CULVERT PIPE REINFORCED CONCRETE 24-INCH EACH	522.1036 APRON ENDWALLS FOR CULVERT PIPE REINFORCED CONCRETE 36-INCH EACH	611.0612 INLET COVERS TYPE C EACH	611.2005 MANHOLES 5-FT DIAMETER EACH	SPV.0060.01 SPECIAL (01. REPAIR EMBANKMENT) EACH	SPV.0060.02 SPECIAL (02. RESET AND RETIE END SECTION) EACH	SPV.0060.15 SPECIAL (15. CULVERT PIPE REPLACEMENT LIMITS EXPLORATION AND REMOVAL) EACH	INVERT EL	OUTLET EL	SLOPE	REMARKS
0010				IH 94 EB	30+44 EB RT	-	30+44 EB RT	-	-	-	-	-	-	-	-	-	-	1	-	-				Culvert 18682 Existing 18" CRPC
0010				IH 94 EB	37+94 EB RT	-	37+94 EB RT	-	-	-	-	-	-	-	-	-	-	1	1	-				Culvert 18683 Existing 18" CRPC
0010	1	-	2	IH 94 EB	80+23 EB, 25.1' LT	-	80+45EB, 66.4' RT	-	-	-	-	94	-	1	-	1	1	-	-	1	859.08	858.30	0.83%	PIPE TIED ACROSS ENTIRE LENGTH
0010	3	-	4	IH 94 EB	88+66 EB, 60.8' RT	-	90+68 EB, 59.4' RT	1	1	1	-	-	200	-	2	-	-	-	-	-	855.05	854.57	0.24%	PIPE TIED ACROSS ENTIRE LENGTH
0010				IH 94 EB	108+46 EB RT	-	108+46 EB RT	-	-	-	1	-	-	-	-	-	-	1	-	-				Culvert 18739 Existing 18" CPCS
							TOTAL 0010	1	1	1	1	94	200	1	2	1	1	3	1	1				

BARRIER GRADING SHAPING

CATEGORY	STATION	TO	STATION	LOCATION	614.0010 BARRIER SYSTEM GRADING SHAPING FINISHING EACH	* 628.1504 SILT FENCE LF	* 628.1520 SILT FENCE MAINTENANCE LF	FOR INFORMATION ONLY EXCAVATION COMMON CY	BORROW CY	SALVAGED TOPSOIL SY	MULCHING SY	EROSION MAT URBAN CLASS I TYPE B SY	FERTILIZER TYPE B CWT	SEEDING MIXTURE NO. 40 LB
0010	17+08	-	23+16	IH 94 EB RT	1	-	-	14	20	347	-	347	0.3	16
0010	18+23	-	23+24	IH 94 EB LT	1	-	-	15	21	244	-	244	0.2	11
0010	24+96	-	31+84	IH 94 EB RT	1	-	-	11	27	476	-	476	0.3	22
0010	39+31	-	45+77	IH 94 EB RT	1	-	-	15	15	20	20	-	0.1	1
0010	47+85	-	52+55	IH 94 EB LT	1	-	-	19	3	60	60	-	0.1	3
0010	48+79	-	52+80	IH 94 EB RT	1	145	145	13	56	358	-	358	0.3	17
0010	85+06	-	89+25	IH 94 EB RT	1	53	53	17	31	1036	-	1036	0.7	47
0010	149+95	-	158+03	IH 94 EB RT	1	-	-	26	22	1896	-	1896	1.2	86
0010	154+00		158+03	IH 94 EB LT	1	-	-	15	3	20	20	-	0.1	1
0010	163+10	-	167+94	IH 94 EB RT	1	-	-	19	11	299	-	299	0.2	14
0010	170+58	-	177+89	IH 94 EB RT	1	138	138	12	87	775	-	775	0.5	35
0010	24+67	-	29+15	IH 94 WB RT	1	-	-	16	8	510	-	510	0.4	23
0010	24+68	-	28+99	IH 94 WB LT	1	138.5	138.5	12	14	237	-	237	0.2	11
0010	53+52	-	56+45	IH 94 WB LT	1	-	-	25	29	200	-	200	0.2	9
0010	53+81	-	58+67	IH 94 WB RT	1	-	-	13	18	191	-	191	0.2	9
0010	90+15	-	94+22	IH 94 WB LT	1	-	-	20	31	808	-	808	0.6	37
0010	163+16	-	167+25	IH 94 WB RT	1	-	-	7	4	20	20	-	0.1	1
0010	163+16	-	168+87	IH 94 WB LT	1	-	-	7	20	244	-	244	0.2	11
0010	67+51	-	69+78	IH 94 MEDIAN (EB STATIONS)	1	-	-	-	-	120	120	-	0.1	6
0010	80+29	-	81+92	IH 94 MEDIAN (EB STATIONS)	1	-	-	-	-	110	110	-	0.1	5
0010	88+85	-	90+52	IH 94 MEDIAN (EB STATIONS)	1	-	-	-	-	120	120	-	0.1	6
0010	96+86	-	99+40	STH 25	1	-	-	1	-	139	-	139	0.1	7
				TOTAL 0010	22	475	475	277	420	8,230	470	7,760	6.3	378

FENCING

CATEGORY	STATION	TO	STATION	LOCATION	204.0170 REMOVING FENCE LF	616.0100.01 FENCE WOVEN WIRE (HEIGHT) (01. TBD) LF
0010	10+85	-	11+59	WILSON STREET	50	50
				TOTAL 0010	50	50

UTILITY ADJUSTMENTS

CATEGORY	STATION	LOCATION	611.0610 INLET COVERS TYPE BW EACH	611.0624 INLET COVERS TYPE H EACH	611.8120.S COVER PLATES TEMPORARY EACH	653.0900 ADJUSTING PULL BOXES EACH
0010	98+28	STH 25			1	1
0010	102+30	STH 25	1	1		
		TOTAL 0010	1	1	1	1

PROJECT NO: 1020-05-63	HWY: IH 94	COUNTY: DUNN	MISCELLANEOUS QUANTITIES	SHEET 164	E

Addendum No. 02
ID 1020-05-63
Revsied Sheet 176
October 5, 2026

PAVEMENT MARKING

CATEGORY	STATION	TO	STATION	LOCATION	646.2025 MARKING LINE GROOVED BLACK EPOXY 6-INCH LF	646.2040 MARKING LINE GROOVED WET REF EPOXY 6-INCH YELLOW LF	646.2040 MARKING LINE GROOVED WET REF EPOXY 6-INCH WHITE LF	646.2050 MARKING LINE GROOVED PERMANENT TAPE 6-INCH 3' SKIPS LF	646.2050 MARKING LINE GROOVED PERMANENT TAPE 6-INCH 12.5' SKIPS LF	646.4040 MARKING LINE GROOVED WET REF EPOXY 10-INCH LF	646.5020 MARKING ARROW EPOXY EACH	646.5120 MARKING WORD EPOXY EACH	646.6120 MARKING STOP LINE EPOXY 18-INCH LF	646.7120 MARKING DIAGONAL EPOXY 12-INCH LF	646.7220 MARKING CHEVRON EPOXY 24-INCH LF	646.8120 MARKING CURB EPOXY LF	646.8320 MARKING PARKING STALL EPOXY LF	646.9000 MARKING REMOVAL LINE 4-INCH LF	REMARKS
0010	18+23	-	69+00	IH 94 EB	1270	5080	4410	-	1270	400	-	-	-	-	-	-	-	-	
0010	69+00	-	135+00	IH 94 EB	1650	6600	4560	-	1650	830	-	-	-	-	-	-	-	-	
0010	135+00	-	182+95	IH 94 EB	1200	4800	3450	-	1200	690	-	-	-	-	-	-	-	-	
0010	18+30	-	69+00	IH 94 WB	1270	5070	3790	-	1270	530	-	-	-	-	-	-	-	-	
0010	69+00	-	135+00	IH 94 WB	1650	6600	5030	-	1650	860	-	-	-	-	-	-	-	-	
0010	135+00	-	188+08	IH 94 WB	1330	5310	4440	-	1330	450	-	-	-	-	-	-	-	-	
0010		-		EB STH 25 EXIT RAMP	-	780	1480	70	-	400	-	-	-	-	430	-	-	-	
0010		-		EB STH 25 ENTRANCE RAMP	-	710	1830	150	-	600	-	-	-	-	-	-	-	-	
0010		-		WB STH 25 ENTRANCE RAMP	-	840	2120	200	-	530	-	-	-	-	-	-	-	-	
0010		-		WB STH 25 EXIT RAMP	-	1120	1500	50	-	200	-	-	-	-	150	-	-	-	
0010	96+86	-	105+21	STH 25 NB	-	-	210	-	-	280	2	1	50	-	-	-	-	210	6-INCH EPOXY: 12.5' SEGMENT, 37.5' SKIPS
0010	97+07	-	105+41	STH 25 SB	-	-	210	-	-	210	2	1	40	-	-	-	-	210	6-INCH EPOXY: 12.5' SEGMENT, 37.5' SKIPS
				TOTAL 0010	8,370	69,940		8,840		5,980	4	2	90	0	580	0	0	420	
0040		-		EB REST AREA EXIT RAMP	-	590	1680	160	-	240	-	-	-	-	190	-	-	-	
0040		-		EB REST AREA ENTRANCE RAMP	-	130	1460	170	-	690	-	-	-	-	-	-	-	-	
0040				EB REST AREA	-	296	2433	-	-	-	-	-	-	83	-	56	251	-	
0040		-		WB REST AREA ENTRANCE RAMP	-	200	1400	150	-	670	-	-	-	-	-	-	-	-	
0040		-		WB REST AREA EXIT RAMP	-	730	1750	110	-	460	-	-	-	-	420	-	-	-	
0040				WB REST AREA	-	261	2252	-	-	-	-	-	-	52	-	69	367	-	
				TOTAL 0040	0	13,182		590		2,060	0	0	0	135	610	125	618	0	
				PROJECT TOTAL	8,370	83,122		9,430		8,040	4	2	90	135	1,190	125	618	420	

COVERING SIGNS

CATEGORY	STATION	LOCATION	643.0910 TRAFFIC CONTROL COVERING SIGNS TYPE I EACH	643.0910 TRAFFIC CONTROL COVERING SIGNS TYPE I NUMBER OF CYCLES	643.0910 TRAFFIC CONTROL COVERING SIGNS TYPE I NUMBER OF SIGNS	643.0920 TRAFFIC CONTROL COVERING SIGNS TYPE II EACH	643.0920 TRAFFIC CONTROL COVERING SIGNS TYPE II NUMBER OF CYCLES	643.0920 TRAFFIC CONTROL COVERING SIGNS TYPE II NUMBER OF SIGNS
0010	IH 94 EB	SPEED LIMITS	-	-	-	10	5	2
0010	IH 94 WB	SPEED LIMITS	-	-	-	10	5	2
0010	STH 25	SPEED LIMITS	-	-	-	15	5	3
		TOTAL 0010	0			35		
0040	REST AREA 61		2	1	2	-	-	-
0040	REST AREA 62		2	1	2	-	-	-
		TOTAL 0040	4			0		
		PROJECT TOTAL	4			35		

TEMPORARY PM

CATEGORY	LOCATION	643.0500 TRAFFIC CONTROL FLEXIBLE TUBULAR MARKER POSTS YELLOW EACH	643.0600 TRAFFIC CONTROL FLEXIBLE TUBULAR MARKER BASES YELLOW EACH	643.3180 TEMPORARY MARKING LINE REMOVABLE TAPE 6-INCH YELLOW LF	643.3180 TEMPORARY MARKING LINE REMOVABLE TAPE 6-INCH WHITE LF	646.9002 MARKING REMOVAL LINE 6-INCH LF
0010	STH 25 - STAGE 1	-	-	470	-	-
0010	STH 25 - STAGE 2	8	8	1580	970	-
0010	STH 25 - STAGE 3	-	-	470	-	-
0010	STH 25 - STAGE 4	8	8	1940	940	-
0010	STH 25 - STAGE 5	-	-	470	-	-
0010	B-17-0174 STAGE 1	-	-	990	990	905
0010	B-17-0174 STAGE 2	-	-	800	800	793
0010	B-17-0175 STAGE 1	-	-	930	930	814
0010	B-17-0175 STAGE 2	-	-	790	790	783
	SUBTOTAL	16	16	8440	5420	3295
	TOTAL 0010	16	16	13860		3295

REMOVE PLAYGROUND LANDSCAPING


CATEGORY	STATION	LOCATION	SPV.0060.04 SPECIAL (04. REMOVE PLAYGROUND LANDSCAPING) EACH
0040	115+49	REST AREA #61	1
0040	133+06	REST AREA #62	1
		TOTAL 0040	2

SLOPE PAVING CRUSHED AGGREGATE

CATEGORY	STATION	TO	STATION	LOCATION	604.0500 SLOPE PAVING CRUSHED AGGREGATE SY
0010	89EB+50	-	89EB+86	RT	175
				TOTAL 0010	175


PROJECT NO: 1020-05-63 | HWY: IH 94 | COUNTY: DUNN | MISCELLANEOUS QUANTITIES | SHEET 176 | E

Addendum No. 02
ID 1020-05-63/1021-01-78
Revised Sheet 178
October 5, 2026

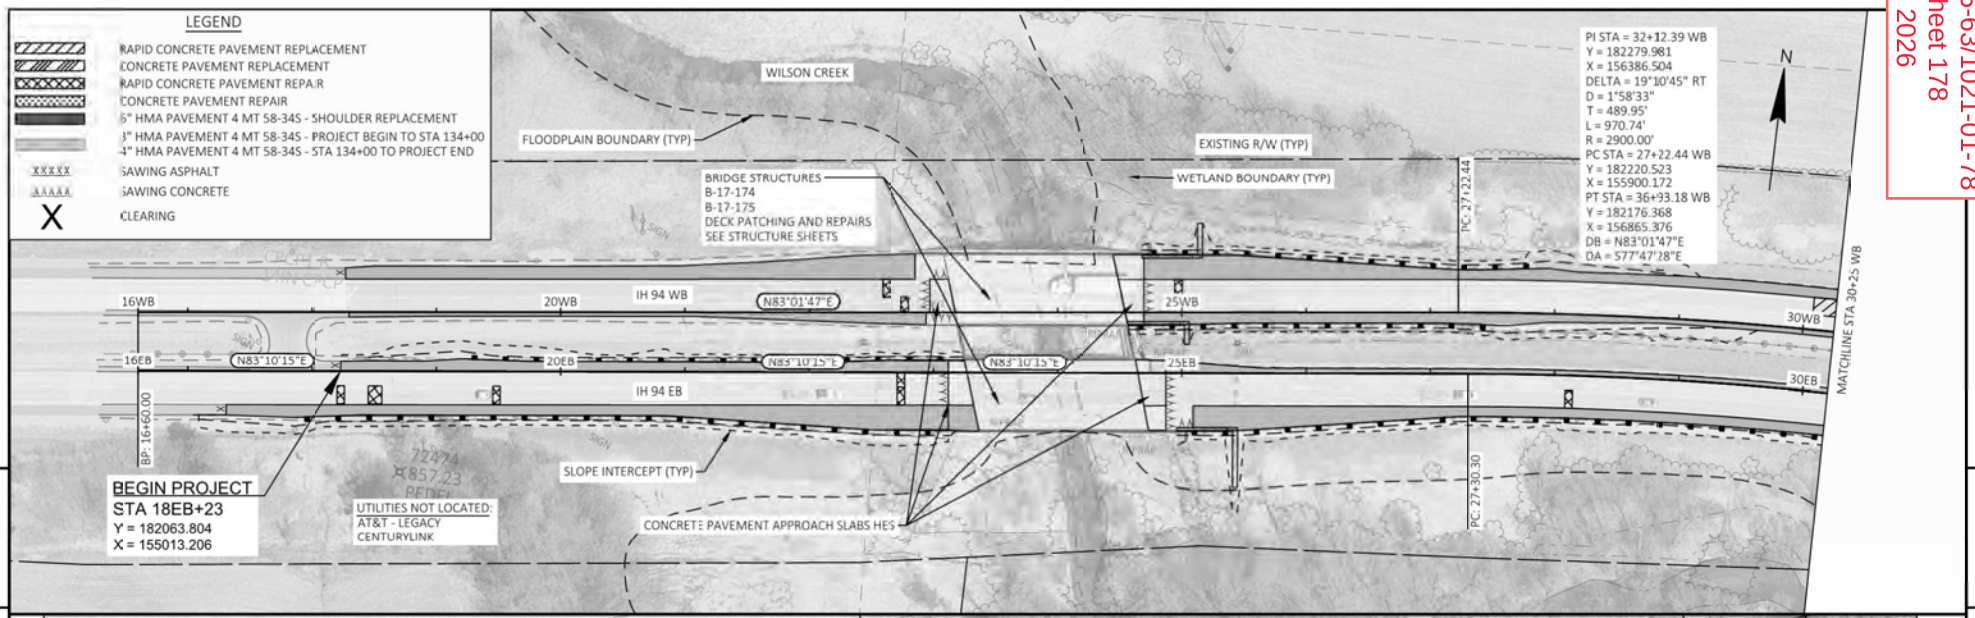

CONTROL POINT AND BENCHMARK TABLE						
POINT	STATION	OFFSET	Y COORDS	X COORDS	ELEVATION	DESC
11	41+09.48	86.76 LT	182120.989	157296.310	865.24	CP
31	41+64.72	51.30 RT	181974.376	157321.154	862.54	CP
70433	42+34.57	101.19 LT	182108.685	157421.622	861.82	RMK
16	42+64.75	131.90 LT	182132.324	157457.609	849.48	CP38S

CONTROL POINT AND BENCHMARK TABLE						
POINT	STATION	OFFSET	Y COORDS	X COORDS	ELEVATION	DESC
17	43+19.32	232.31 LT	182218.951	157532.152	820.93	CP38S
15	43+26.39	157.28 RT	181836.652	157456.799	822.80	CP38S
41	43+31.60	38.80 RT	181951.356	157486.907	866.38	CP
70628	43+37.82	182.80 LT	182166.656	157539.774	829.03	RMK

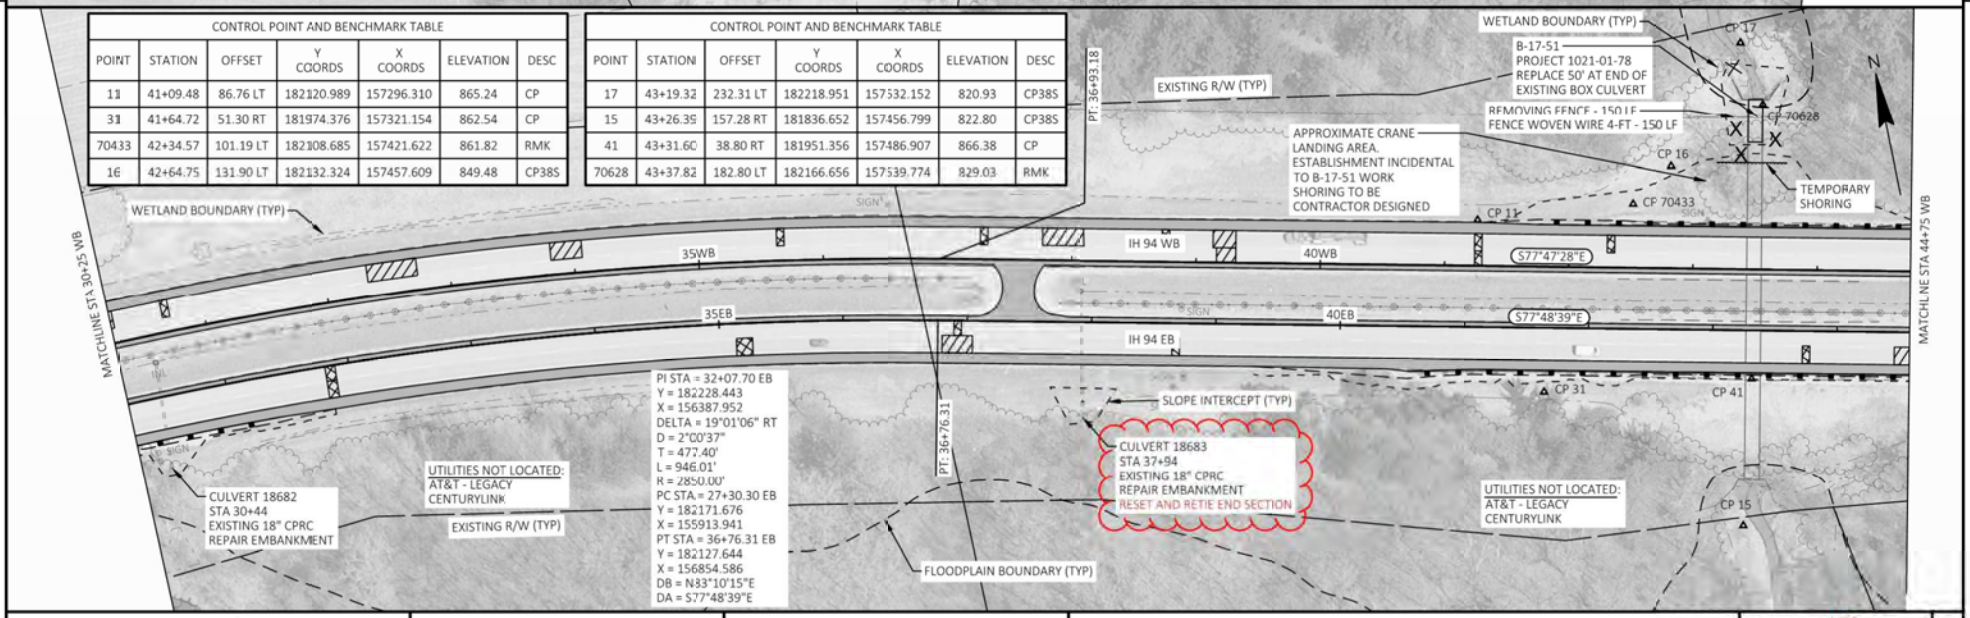

PROJECT NO: 1020-05-63 / 1021-01-78	HWY: IH 94	COUNTY: DUNN	PLAN SHEETS	SHEET 178	E

FILE NAME : N:\PDS\C3D\10200533\SHEETS\050101-PN.DWG
LAYOUT NAME - 01
PLOT DATE : 10/1/2026 8:51 AM
PLOT BY : GEOFF RASMUSSEN
PLOT NAME :
PLOT SCALE : 1 IN 100 FT

Proposal ID: 20261013022 **Project(s):** 1020-05-63, 1021-01-78

Federal ID(s): WISC 2027009, N/A

SECTION: 0001 Roadway Construction

Alt Set ID: **Alt Mbr ID:**

Proposal Line Number	Item ID Description	Approximate Quantity and Units	Unit Price	Bid Amount
0002	201.0105 Clearing	3.000 STA	_____.____	_____.____
0004	201.0205 Grubbing	1.000 STA	_____.____	_____.____
0006	203.0100 Removing Small Pipe Culverts	1.000 EACH	_____.____	_____.____
0008	203.0220 Removing Structure (structure) 01. B-17-29	1.000 EACH	_____.____	_____.____
0010	203.0220 Removing Structure (structure) 01. B-17-51	1.000 EACH	_____.____	_____.____
0012	204.0100 Removing Concrete Pavement	1,241.000 SY	_____.____	_____.____
0014	204.0110 Removing Asphaltic Surface	58,219.000 SY	_____.____	_____.____
0016	204.0115 Removing Asphaltic Surface Butt Joints	31.000 SY	_____.____	_____.____
0018	204.0150 Removing Curb & Gutter	1,185.000 LF	_____.____	_____.____
0020	204.0155 Removing Concrete Sidewalk	467.000 SY	_____.____	_____.____
0022	204.0157 Removing Concrete Barrier	192.000 LF	_____.____	_____.____
0024	204.0165 Removing Guardrail	7,822.000 LF	_____.____	_____.____
0026	204.0170 Removing Fence	200.000 LF	_____.____	_____.____
0028	204.0190 Removing Surface Drains	7.000 EACH	_____.____	_____.____
0030	204.0195 Removing Concrete Bases	20.000 EACH	_____.____	_____.____

Proposal ID: 20261013022 **Project(s):** 1020-05-63, 1021-01-78

Federal ID(s): WISC 2027009, N/A

SECTION: 0001 Roadway Construction

Alt Set ID: **Alt Mbr ID:**

Proposal Line Number	Item ID Description	Approximate Quantity and Units	Unit Price	Bid Amount
0032	204.0210 Removing Manholes	1.000 EACH	_____.____	_____.____
0034	204.9060.S Removing (item description) 01. Street Light Assembly	42.000 EACH	_____.____	_____.____
0036	204.9060.S Removing (item description) 02. Wireless Traffic Sensor Access Point	2.000 EACH	_____.____	_____.____
0038	204.9060.S Removing (item description) 03. Wireless Traffic Sensor Repeater	2.000 EACH	_____.____	_____.____
0040	204.9090.S Removing (item description) 01. Electrical Conductors From Existing Conduit	6,810.000 LF	_____.____	_____.____
0042	205.0100 Excavation Common	466.000 CY	_____.____	_____.____
0044	206.1001 Excavation for Structures Bridges (structure) 01. B-17-29	1.000 EACH	_____.____	_____.____
0046	206.2001 Excavation for Structures Culverts (structure) 01. B-17-51	1.000 EACH	_____.____	_____.____
0048	208.0100 Borrow	160.000 CY	_____.____	_____.____
0050	210.1500 Backfill Structure Type A	537.000 TON	_____.____	_____.____
0052	210.2500 Backfill Structure Type B	1,440.000 TON	_____.____	_____.____
0054	211.0101 Prepare Foundation for Asphaltic Paving (project) 01. 1020-05-63	1.000 EACH	_____.____	_____.____
0056	211.0400 Prepare Foundation for Asphaltic Shoulders	68.000 STA	_____.____	_____.____

Proposal ID: 20261013022 **Project(s):** 1020-05-63, 1021-01-78

Federal ID(s): WISC 2027009, N/A

SECTION: 0001 Roadway Construction

Alt Set ID: **Alt Mbr ID:**

Proposal Line Number	Item ID Description	Approximate Quantity and Units	Unit Price	Bid Amount
0058	213.0100 Finishing Roadway (project) 01. 1020-05-63	1.000 EACH	_____.____	_____.____
0060	213.0100 Finishing Roadway (project) 01. 1021-01-78	1.000 EACH	_____.____	_____.____
0062	305.0110 Base Aggregate Dense 3/4-Inch	4,161.000 TON	_____.____	_____.____
0064	305.0120 Base Aggregate Dense 1 1/4-Inch	191.000 TON	_____.____	_____.____
0066	305.0500 Shaping Shoulders	340.000 STA	_____.____	_____.____
0068	311.0110 Breaker Run	347.000 TON	_____.____	_____.____
0070	415.0080 Concrete Pavement 8-Inch	681.000 SY	_____.____	_____.____
0072	415.0410 Concrete Pavement Approach Slab	241.000 SY	_____.____	_____.____
0074	415.1410 Concrete Pavement Approach Slab HES	212.000 SY	_____.____	_____.____
0076	416.0610 Drilled Tie Bars	1,622.000 EACH	_____.____	_____.____
0078	416.0620 Drilled Dowel Bars	5,095.000 EACH	_____.____	_____.____
0080	416.1710 Concrete Pavement Repair	495.000 SY	_____.____	_____.____
0082	416.1720 Concrete Pavement Replacement	1,711.000 SY	_____.____	_____.____
0084	420.1000 Continuous Diamond Grinding Concrete Pavement	11,976.000 SY	_____.____	_____.____
0086	455.0605 Tack Coat	4,322.000 GAL	_____.____	_____.____

Proposal ID: 20261013022 **Project(s):** 1020-05-63, 1021-01-78

Federal ID(s): WISC 2027009, N/A

SECTION: 0001 Roadway Construction

Alt Set ID: **Alt Mbr ID:**

Proposal Line Number	Item ID Description	Approximate Quantity and Units	Unit Price	Bid Amount
0088	460.2000 Incentive Density HMA Pavement	6,460.000 DOL	1.00000	6,460.00
0090	460.6244 HMA Pavement 4 MT 58-34 S	12,504.000 TON	_____.____	_____.____
0092	465.0125 Asphaltic Surface Temporary	118.000 TON	_____.____	_____.____
0094	465.0510 Asphaltic Rumble Strips, Shoulder Divided Roadway	31,562.000 LF	_____.____	_____.____
0096	502.0100 Concrete Masonry Bridges	140.000 CY	_____.____	_____.____
0098	502.3101 Expansion Device	170.000 LF	_____.____	_____.____
0100	502.3200 Protective Surface Treatment	827.000 SY	_____.____	_____.____
0102	502.3205 Pigmented Surface Sealer Reseal	220.000 SY	_____.____	_____.____
0104	502.3210 Pigmented Surface Sealer	15.000 SY	_____.____	_____.____
0106	502.3215 Protective Surface Treatment Reseal	269.000 SY	_____.____	_____.____
0108	502.4205 Adhesive Anchors No. 5 Bar	138.000 EACH	_____.____	_____.____
0110	504.0100 Concrete Masonry Culverts	214.000 CY	_____.____	_____.____
0112	505.0400 Bar Steel Reinforcement HS Structures	31,970.000 LB	_____.____	_____.____
0114	505.0600 Bar Steel Reinforcement HS Coated Structures	21,810.000 LB	_____.____	_____.____
0116	505.0904 Bar Couplers No. 4	25.000 EACH	_____.____	_____.____

Proposal ID: 20261013022 **Project(s):** 1020-05-63, 1021-01-78

Federal ID(s): WISC 2027009, N/A

SECTION: 0001 Roadway Construction

Alt Set ID: **Alt Mbr ID:**

Proposal Line Number	Item ID Description	Approximate Quantity and Units	Unit Price	Bid Amount
0118	505.0907 Bar Couplers No. 7	87.000 EACH	_____.____	_____.____
0120	505.0909 Bar Couplers No. 9	101.000 EACH	_____.____	_____.____
0122	506.5000 Bearing Assemblies Fixed (structure) 01. B-17-40	24.000 EACH	_____.____	_____.____
0124	506.6000 Bearing Assemblies Expansion (structure) 01. B-17-40	24.000 EACH	_____.____	_____.____
0126	506.7050.S Removing Bearings (structure) 01. B-17-40	48.000 EACH	_____.____	_____.____
0128	509.0301 Preparation Decks Type 1	52.000 SY	_____.____	_____.____
0130	509.0302 Preparation Decks Type 2	22.000 SY	_____.____	_____.____
0132	509.0310.S Sawing Pavement Deck Preparation Areas	220.000 LF	_____.____	_____.____
0134	509.0505.S Cleaning Decks to Reapply Concrete Masonry Overlay	695.000 SY	_____.____	_____.____
0136	509.1000 Joint Repair	85.000 SY	_____.____	_____.____
0138	509.1500 Concrete Surface Repair	702.000 SF	_____.____	_____.____
0140	509.2000 Full-Depth Deck Repair	3.000 SY	_____.____	_____.____
0142	509.2100.S Concrete Masonry Deck Repair	3.000 CY	_____.____	_____.____
0144	509.2500 Concrete Masonry Overlay Decks	70.000 CY	_____.____	_____.____

Proposal ID: 20261013022 **Project(s):** 1020-05-63, 1021-01-78

Federal ID(s): WISC 2027009, N/A

SECTION: 0001 Roadway Construction

Alt Set ID: **Alt Mbr ID:**

Proposal Line Number	Item ID Description	Approximate Quantity and Units	Unit Price	Bid Amount
0146	509.9005.S Removing Concrete Masonry Deck Overlay (structure) 01. B-17-40	695.000 SY	_____.____	_____.____
0148	511.1200 Temporary Shoring (structure) 01. B-17-29	520.000 SF	_____.____	_____.____
0150	511.1200 Temporary Shoring (structure) 01. B-17-51	5,676.000 SF	_____.____	_____.____
0152	516.0500 Rubberized Membrane Waterproofing	98.000 SY	_____.____	_____.____
0154	517.1010.S Concrete Staining (structure) 01. B-17-29	97.000 SF	_____.____	_____.____
0156	517.1050.S Architectural Surface Treatment (structure) 01. B-17-29	111.000 SF	_____.____	_____.____
0158	520.8000 Concrete Collars for Pipe	1.000 EACH	_____.____	_____.____
0160	520.8700 Cleaning Culvert Pipes	1.000 EACH	_____.____	_____.____
0162	522.0124 Culvert Pipe Reinforced Concrete Class III 24-Inch	94.000 LF	_____.____	_____.____
0164	522.0136 Culvert Pipe Reinforced Concrete Class III 36-Inch	200.000 LF	_____.____	_____.____
0166	522.1024 Apron Endwalls for Culvert Pipe Reinforced Concrete 24-Inch	1.000 EACH	_____.____	_____.____
0168	522.1036 Apron Endwalls for Culvert Pipe Reinforced Concrete 36-Inch	2.000 EACH	_____.____	_____.____
0170	601.0409 Concrete Curb & Gutter 30-Inch Type A	1,591.000 LF	_____.____	_____.____
0172	601.0411 Concrete Curb & Gutter 30-Inch Type D	281.000 LF	_____.____	_____.____

Proposal ID: 20261013022 **Project(s):** 1020-05-63, 1021-01-78

Federal ID(s): WISC 2027009, N/A

SECTION: 0001 Roadway Construction

Alt Set ID: **Alt Mbr ID:**

Proposal Line Number	Item ID Description	Approximate Quantity and Units	Unit Price	Bid Amount
0174	601.0588 Concrete Curb & Gutter 4-Inch Sloped 36-Inch Type TBT	364.000 LF	_____.____	_____.____
0176	601.0590 Concrete Curb & Gutter 4-Inch Sloped 36-Inch Type TBTT	76.000 LF	_____.____	_____.____
0178	601.0600 Concrete Curb Pedestrian	48.000 LF	_____.____	_____.____
0180	602.0405 Concrete Sidewalk 4-Inch	2,553.000 SF	_____.____	_____.____
0182	602.0415 Concrete Sidewalk 6-Inch	2,035.000 SF	_____.____	_____.____
0184	602.0505 Curb Ramp Detectable Warning Field Yellow	107.000 SF	_____.____	_____.____
0186	602.3010 Concrete Surface Drains	25.000 CY	_____.____	_____.____
0188	602.3210 Concrete Rumble Strips, Shoulder Divided Roadway	26,889.000 LF	_____.____	_____.____
0190	602.3280 Concrete Rumble Strips, Transverse	144.000 SY	_____.____	_____.____
0192	603.1142 Concrete Barrier Type S42	149.000 LF	_____.____	_____.____
0194	603.8000 Concrete Barrier Temporary Precast Delivered	3,645.000 LF	_____.____	_____.____
0196	603.8125 Concrete Barrier Temporary Precast Installed	3,645.000 LF	_____.____	_____.____
0198	604.9015.S Reseal Crushed Aggregate Slope Paving	570.000 SY	_____.____	_____.____
0200	606.0200 Riprap Medium	3.000 CY	_____.____	_____.____

Proposal ID: 20261013022 **Project(s):** 1020-05-63, 1021-01-78

Federal ID(s): WISC 2027009, N/A

SECTION: 0001 Roadway Construction

Alt Set ID: **Alt Mbr ID:**

Proposal Line Number	Item ID Description	Approximate Quantity and Units	Unit Price	Bid Amount
0202	606.0300 Riprap Heavy	26.000 CY	_____.____	_____.____
0204	611.0610 Inlet Covers Type BW	1.000 EACH	_____.____	_____.____
0206	611.0612 Inlet Covers Type C	1.000 EACH	_____.____	_____.____
0208	611.0624 Inlet Covers Type H	1.000 EACH	_____.____	_____.____
0210	611.2005 Manholes 5-FT Diameter	1.000 EACH	_____.____	_____.____
0212	611.8110 Adjusting Manhole Covers	1.000 EACH	_____.____	_____.____
0214	611.8120.S Cover Plates Temporary	1.000 EACH	_____.____	_____.____
0216	614.0010 Barrier System Grading Shaping Finishing	23.000 EACH	_____.____	_____.____
0218	614.0220 Steel Thrie Beam Bullnose Terminal	6.000 EACH	_____.____	_____.____
0220	614.0230 Steel Thrie Beam	450.000 LF	_____.____	_____.____
0222	614.0905 Crash Cushions Temporary	3.000 EACH	_____.____	_____.____
0224	614.2300 MGS Guardrail 3	4,950.000 LF	_____.____	_____.____
0226	614.2330 MGS Guardrail 3 K	512.500 LF	_____.____	_____.____
0228	614.2500 MGS Thrie Beam Transition	671.500 LF	_____.____	_____.____
0230	614.2610 MGS Guardrail Terminal EAT	18.000 EACH	_____.____	_____.____
0232	614.2620 MGS Guardrail Terminal Type 2	5.000 EACH	_____.____	_____.____

Proposal ID: 20261013022 **Project(s):** 1020-05-63, 1021-01-78

Federal ID(s): WISC 2027009, N/A

SECTION: 0001 Roadway Construction

Alt Set ID: **Alt Mbr ID:**

Proposal Line Number	Item ID Description	Approximate Quantity and Units	Unit Price	Bid Amount
0234	615.1000 Wisconsin Historical Marker	2.000 EACH	_____.____	_____.____
0236	616.0100 Fence Woven Wire (height) 01. 4-FT	200.000 LF	_____.____	_____.____
0238	618.0100 Maintenance and Repair of Haul Roads (project) 01. 1020-05-63	1.000 EACH	_____.____	_____.____
0240	618.0100 Maintenance and Repair of Haul Roads (project) 01. 1021-01-78	1.000 EACH	_____.____	_____.____
0242	619.1000 Mobilization	1.000 EACH	_____.____	_____.____
0244	624.0100 Water	40.000 MGAL	_____.____	_____.____
0246	625.0100 Topsoil	21.000 SY	_____.____	_____.____
0248	625.0500 Salvaged Topsoil	1,439.000 SY	_____.____	_____.____
0250	627.0200 Mulching	21.000 SY	_____.____	_____.____
0252	628.1104 Erosion Bales	10.000 EACH	_____.____	_____.____
0254	628.1504 Silt Fence	3,263.000 LF	_____.____	_____.____
0256	628.1520 Silt Fence Maintenance	3,263.000 LF	_____.____	_____.____
0258	628.1905 Mobilizations Erosion Control	10.000 EACH	_____.____	_____.____
0260	628.1910 Mobilizations Emergency Erosion Control	3.000 EACH	_____.____	_____.____
0262	628.2008 Erosion Mat Urban Class I Type B	1,474.000 SY	_____.____	_____.____

Proposal ID: 20261013022 **Project(s):** 1020-05-63, 1021-01-78

Federal ID(s): WISC 2027009, N/A

SECTION: 0001 Roadway Construction

Alt Set ID: **Alt Mbr ID:**

Proposal Line Number	Item ID Description	Approximate Quantity and Units	Unit Price	Bid Amount
0264	628.7005 Inlet Protection Type A	6.000 EACH	_____.____	_____.____
0266	628.7015 Inlet Protection Type C	4.000 EACH	_____.____	_____.____
0268	628.7504 Temporary Ditch Checks	168.000 LF	_____.____	_____.____
0270	628.7555 Culvert Pipe Checks	6.000 EACH	_____.____	_____.____
0272	629.0210 Fertilizer Type B	1.000 CWT	_____.____	_____.____
0274	630.0120 Seeding Mixture No. 20	57.000 LB	_____.____	_____.____
0276	630.0140 Seeding Mixture No. 40	9.000 LB	_____.____	_____.____
0278	630.0200 Seeding Temporary	57.000 LB	_____.____	_____.____
0280	634.0616 Posts Wood 4x6-Inch x 16-FT	22.000 EACH	_____.____	_____.____
0282	635.0300 Sign Supports Replacing Base Connection Bolts	16.000 EACH	_____.____	_____.____
0284	637.1220 Signs Type I Reflective SH	1,446.000 SF	_____.____	_____.____
0286	637.2210 Signs Type II Reflective H	111.000 SF	_____.____	_____.____
0288	637.2230 Signs Type II Reflective F	35.500 SF	_____.____	_____.____
0290	638.2102 Moving Signs Type II	11.000 EACH	_____.____	_____.____
0292	638.2601 Removing Signs Type I	16.000 EACH	_____.____	_____.____
0294	638.2602 Removing Signs Type II	17.000 EACH	_____.____	_____.____

Proposal ID: 20261013022 **Project(s):** 1020-05-63, 1021-01-78

Federal ID(s): WISC 2027009, N/A

SECTION: 0001 Roadway Construction

Alt Set ID: **Alt Mbr ID:**

Proposal Line Number	Item ID Description	Approximate Quantity and Units	Unit Price	Bid Amount
0296	638.3000 Removing Small Sign Supports	16.000 EACH	_____.____	_____.____
0298	642.5001 Field Office Type B	1.000 EACH	_____.____	_____.____
0300	643.0300 Traffic Control Drums	68,747.000 DAY	_____.____	_____.____
0302	643.0370.S Digital Speed Reduction System (DSRS)	116.000 DAY	_____.____	_____.____
0304	643.0420 Traffic Control Barricades Type III	1,407.000 DAY	_____.____	_____.____
0306	643.0500 Traffic Control Flexible Tubular Marker Posts	16.000 EACH	_____.____	_____.____
0308	643.0600 Traffic Control Flexible Tubular Marker Bases	16.000 EACH	_____.____	_____.____
0310	643.0705 Traffic Control Warning Lights Type A	2,696.000 DAY	_____.____	_____.____
0312	643.0715 Traffic Control Warning Lights Type C	9,424.000 DAY	_____.____	_____.____
0314	643.0810 Traffic Control Connected Arrow Boards	236.000 DAY	_____.____	_____.____
0316	643.0900 Traffic Control Signs	5,577.000 DAY	_____.____	_____.____
0318	643.0910 Traffic Control Covering Signs Type I	4.000 EACH	_____.____	_____.____
0320	643.0920 Traffic Control Covering Signs Type II	35.000 EACH	_____.____	_____.____
0322	643.1050 Traffic Control Signs PCMS	392.000 DAY	_____.____	_____.____
0324	643.1200.S Portable Automated Real-Time Traffic Queue Warning System	12.000 DAY	_____.____	_____.____

Proposal ID: 20261013022 **Project(s):** 1020-05-63, 1021-01-78

Federal ID(s): WISC 2027009, N/A

SECTION: 0001 Roadway Construction

Alt Set ID: **Alt Mbr ID:**

Proposal Line Number	Item ID Description	Approximate Quantity and Units	Unit Price	Bid Amount
0326	643.1205.S Basic Traffic Queue Warning System	104.000 DAY	_____.____	_____.____
0328	643.3180 Temporary Marking Line Removable Tape 6-Inch	13,860.000 LF	_____.____	_____.____
0330	643.5000 Traffic Control	1.000 EACH	_____.____	_____.____
0332	644.1440 Temporary Pedestrian Surface Matting	465.000 SF	_____.____	_____.____
0334	644.1601 Temporary Pedestrian Curb Ramp	50.000 DAY	_____.____	_____.____
0336	644.1605 Temporary Pedestrian Detectable Warning Field	100.000 SF	_____.____	_____.____
0338	644.1810 Temporary Pedestrian Barricade	575.000 LF	_____.____	_____.____
0340	645.0105 Geotextile Type C	261.000 SY	_____.____	_____.____
0342	645.0120 Geotextile Type HR	44.000 SY	_____.____	_____.____
0344	646.2025 Marking Line Grooved Black Epoxy 6-Inch	8,370.000 LF	_____.____	_____.____
0346	646.2040 Marking Line Grooved Wet Ref Epoxy 6-Inch	83,122.000 LF	_____.____	_____.____
0348	646.2050 Marking Line Grooved Permanent Tape 6-Inch	9,430.000 LF	_____.____	_____.____
0350	646.4040 Marking Line Grooved Wet Ref Epoxy 10-Inch	8,040.000 LF	_____.____	_____.____
0352	646.5020 Marking Arrow Epoxy	4.000 EACH	_____.____	_____.____

Proposal ID: 20261013022 **Project(s):** 1020-05-63, 1021-01-78

Federal ID(s): WISC 2027009, N/A

SECTION: 0001 Roadway Construction

Alt Set ID: **Alt Mbr ID:**

Proposal Line Number	Item ID Description	Approximate Quantity and Units	Unit Price	Bid Amount
0354	646.5120 Marking Word Epoxy	2.000 EACH	_____.____	_____.____
0356	646.6120 Marking Stop Line Epoxy 18-Inch	90.000 LF	_____.____	_____.____
0358	646.7120 Marking Diagonal Epoxy 12-Inch	135.000 LF	_____.____	_____.____
0360	646.7220 Marking Chevron Epoxy 24-Inch	1,190.000 LF	_____.____	_____.____
0362	646.8120 Marking Curb Epoxy	125.000 LF	_____.____	_____.____
0364	646.8320 Marking Parking Stall Epoxy	618.000 LF	_____.____	_____.____
0366	646.9000 Marking Removal Line 4-Inch	78,310.000 LF	_____.____	_____.____
0368	646.9002 Marking Removal Line 6-Inch	3,295.000 LF	_____.____	_____.____
0374	650.4000 Construction Staking Storm Sewer	1.000 EACH	_____.____	_____.____
0376	650.5500 Construction Staking Curb Gutter and Curb & Gutter	282.000 LF	_____.____	_____.____
0378	650.6000 Construction Staking Pipe Culverts	1.000 EACH	_____.____	_____.____
0380	650.6501 Construction Staking Structure Layout (structure) 01. B-17-51	1.000 EACH	_____.____	_____.____
0382	650.7000 Construction Staking Concrete Pavement	486.000 LF	_____.____	_____.____
0384	650.7500 Construction Staking Concrete Barrier	149.000 LF	_____.____	_____.____
0386	650.8000 Construction Staking Resurfacing Reference	38,626.000 LF	_____.____	_____.____

Proposal ID: 20261013022 **Project(s):** 1020-05-63, 1021-01-78

Federal ID(s): WISC 2027009, N/A

SECTION: 0001 Roadway Construction

Alt Set ID: **Alt Mbr ID:**

Proposal Line Number	Item ID Description	Approximate Quantity and Units	Unit Price	Bid Amount
0388	650.9000 Construction Staking Curb Ramps	9.000 EACH	_____.____	_____.____
0390	650.9500 Construction Staking Sidewalk (project) 01. 1020-05-63	1.000 EACH	_____.____	_____.____
0392	650.9911 Construction Staking Supplemental Control (project) 01. 1020-05-63	1.000 EACH	_____.____	_____.____
0394	650.9911 Construction Staking Supplemental Control (project) 01. 1021-01-78	1.000 EACH	_____.____	_____.____
0396	652.0225 Conduit Rigid Nonmetallic Schedule 40 2-Inch	5,180.000 LF	_____.____	_____.____
0398	652.0325 Conduit Rigid Nonmetallic Schedule 80 2-Inch	50.000 LF	_____.____	_____.____
0400	652.0605 Conduit Special 2-Inch	650.000 LF	_____.____	_____.____
0402	652.0700.S Install Conduit into Existing Item	3.000 EACH	_____.____	_____.____
0404	653.0164 Pull Boxes Non-Conductive 24x42-Inch	7.000 EACH	_____.____	_____.____
0406	653.0900 Adjusting Pull Boxes	1.000 EACH	_____.____	_____.____
0408	654.0105 Concrete Bases Type 5	29.000 EACH	_____.____	_____.____
0410	655.0610 Electrical Wire Lighting 12 AWG	8,284.000 LF	_____.____	_____.____
0412	655.0620 Electrical Wire Lighting 8 AWG	29,154.000 LF	_____.____	_____.____
0414	657.0255 Transformer Bases Breakaway 11 1/2-Inch Bolt Circle	51.000 EACH	_____.____	_____.____

Proposal ID: 20261013022 **Project(s):** 1020-05-63, 1021-01-78

Federal ID(s): WISC 2027009, N/A

SECTION: 0001 Roadway Construction

Alt Set ID: **Alt Mbr ID:**

Proposal Line Number	Item ID Description	Approximate Quantity and Units	Unit Price	Bid Amount
0416	657.0322 Poles Type 5-Aluminum	51.000 EACH	_____.____	_____.____
0418	657.0610 Luminaire Arms Single Member 4 1/2-Inch Clamp 6-FT	33.000 EACH	_____.____	_____.____
0420	657.0710 Luminaire Arms Truss Type 4 1/2-Inch Clamp 12-FT	18.000 EACH	_____.____	_____.____
0422	659.1120 Luminaires Utility LED B	33.000 EACH	_____.____	_____.____
0424	659.1125 Luminaires Utility LED C	18.000 EACH	_____.____	_____.____
0426	659.5000.S Lamp, Ballast, LED, Switch Disposal by Contractor	42.000 EACH	_____.____	_____.____
0428	670.0101 Field System Integrator	1.000 EACH	_____.____	_____.____
0430	677.0200 Install Camera Assembly	5.000 EACH	_____.____	_____.____
0432	677.9200.S Removing CCTV Camera	5.000 EACH	_____.____	_____.____
0434	690.0150 Sawing Asphalt	8,048.000 LF	_____.____	_____.____
0436	690.0250 Sawing Concrete	13,219.000 LF	_____.____	_____.____
0438	715.0502 Incentive Strength Concrete Structures	1,285.000 DOL	1.00000	1,285.00
0440	715.0603 Incentive Strength Concrete Barrier	75.000 DOL	1.00000	75.00
0442	715.0720 Incentive Compressive Strength Concrete Pavement	1,840.000 DOL	1.00000	1,840.00
0444	999.2100.S Installing and Maintaining Climbing Turtle Exclusion Fence	5,852.000 LF	_____.____	_____.____

Proposal ID: 20261013022 **Project(s):** 1020-05-63, 1021-01-78

Federal ID(s): WISC 2027009, N/A

SECTION: 0001 Roadway Construction

Alt Set ID: **Alt Mbr ID:**

Proposal Line Number	Item ID Description	Approximate Quantity and Units	Unit Price	Bid Amount
0446	ASP.1T0A On-the-Job Training Apprentice at $5.00/HR	2,500.000 HRS	5.00000	12,500.00
0448	ASP.1T0G On-the-Job Training Graduate at $5.00/HR	2,000.000 HRS	5.00000	10,000.00
0450	SPV.0060 Special 01. Repair Embankment	3.000 EACH	_____.____	_____.____
0452	SPV.0060 Special 02. Reset and Retie End Section	1.000 EACH	_____.____	_____.____
0454	SPV.0060 Special 03. Remove Stone Sign Supports	2.000 EACH	_____.____	_____.____
0456	SPV.0060 Special 04. Remove Playground Landscaping	2.000 EACH	_____.____	_____.____
0458	SPV.0060 Special 05. Modify Existing Lighting Controls	2.000 EACH	_____.____	_____.____
0460	SPV.0060 Special 06. Temporary Street Lighting System (Rest Area #61)	1.000 EACH	_____.____	_____.____
0462	SPV.0060 Special 07. Temporary Street Lighting System (Rest Area #62)	1.000 EACH	_____.____	_____.____
0464	SPV.0060 Special 08. Install Wireless Traffic Sensor	12.000 EACH	_____.____	_____.____
0466	SPV.0060 Special 09. Install Wireless Traffic Sensor Access Point	2.000 EACH	_____.____	_____.____
0468	SPV.0060 Special 10. Install Wireless Traffic Sensor Repeater	2.000 EACH	_____.____	_____.____
0470	SPV.0060 Special 11. Fence Repairs B-17-29	1.000 EACH	_____.____	_____.____

Proposal ID: 20261013022 **Project(s):** 1020-05-63, 1021-01-78

Federal ID(s): WISC 2027009, N/A

SECTION: 0001 Roadway Construction

Alt Set ID: **Alt Mbr ID:**

Proposal Line Number	Item ID Description	Approximate Quantity and Units	Unit Price	Bid Amount
0472	SPV.0060 Special 12. Bearing Maintenance B-17-29	26.000 EACH	_____.____	_____.____
0474	SPV.0060 Special 13. Temporary Water Diversion, Structure B-17-51	1.000 EACH	_____.____	_____.____
0476	SPV.0060 Special 14. Cleaning Box Culvert	1.000 EACH	_____.____	_____.____
0478	SPV.0060 Special 15. Culvert Pipe Replacement Limits Exploration and Removal	1.000 EACH	_____.____	_____.____
0480	SPV.0090 Special 01. Cleaning Ditch	8,195.000 LF	_____.____	_____.____
0482	SPV.0165 Special 01. Fiber Wrap Reinforcing Non-Structural	4,181.000 SF	_____.____	_____.____
0484	SPV.0165 Special 02. Prestressed Girder Surface Repair	57.000 SF	_____.____	_____.____
0486	SPV.0180 Special 01. Rapid Concrete Pavement Repair	1,761.000 SY	_____.____	_____.____
0488	SPV.0180 Special 02. Rapid Concrete Pavement Replacement	4,336.000 SY	_____.____	_____.____
0490	604.0500 Slope Paving Crushed Aggregate	175.000 SY	_____.____	_____.____
0492	643.1220 Traffic Control Connected Work Zone Start and End Location Markers	226.000 DAY	_____.____	_____.____

Section: 0001 **Total:** _____.____

Total Bid: _____.____