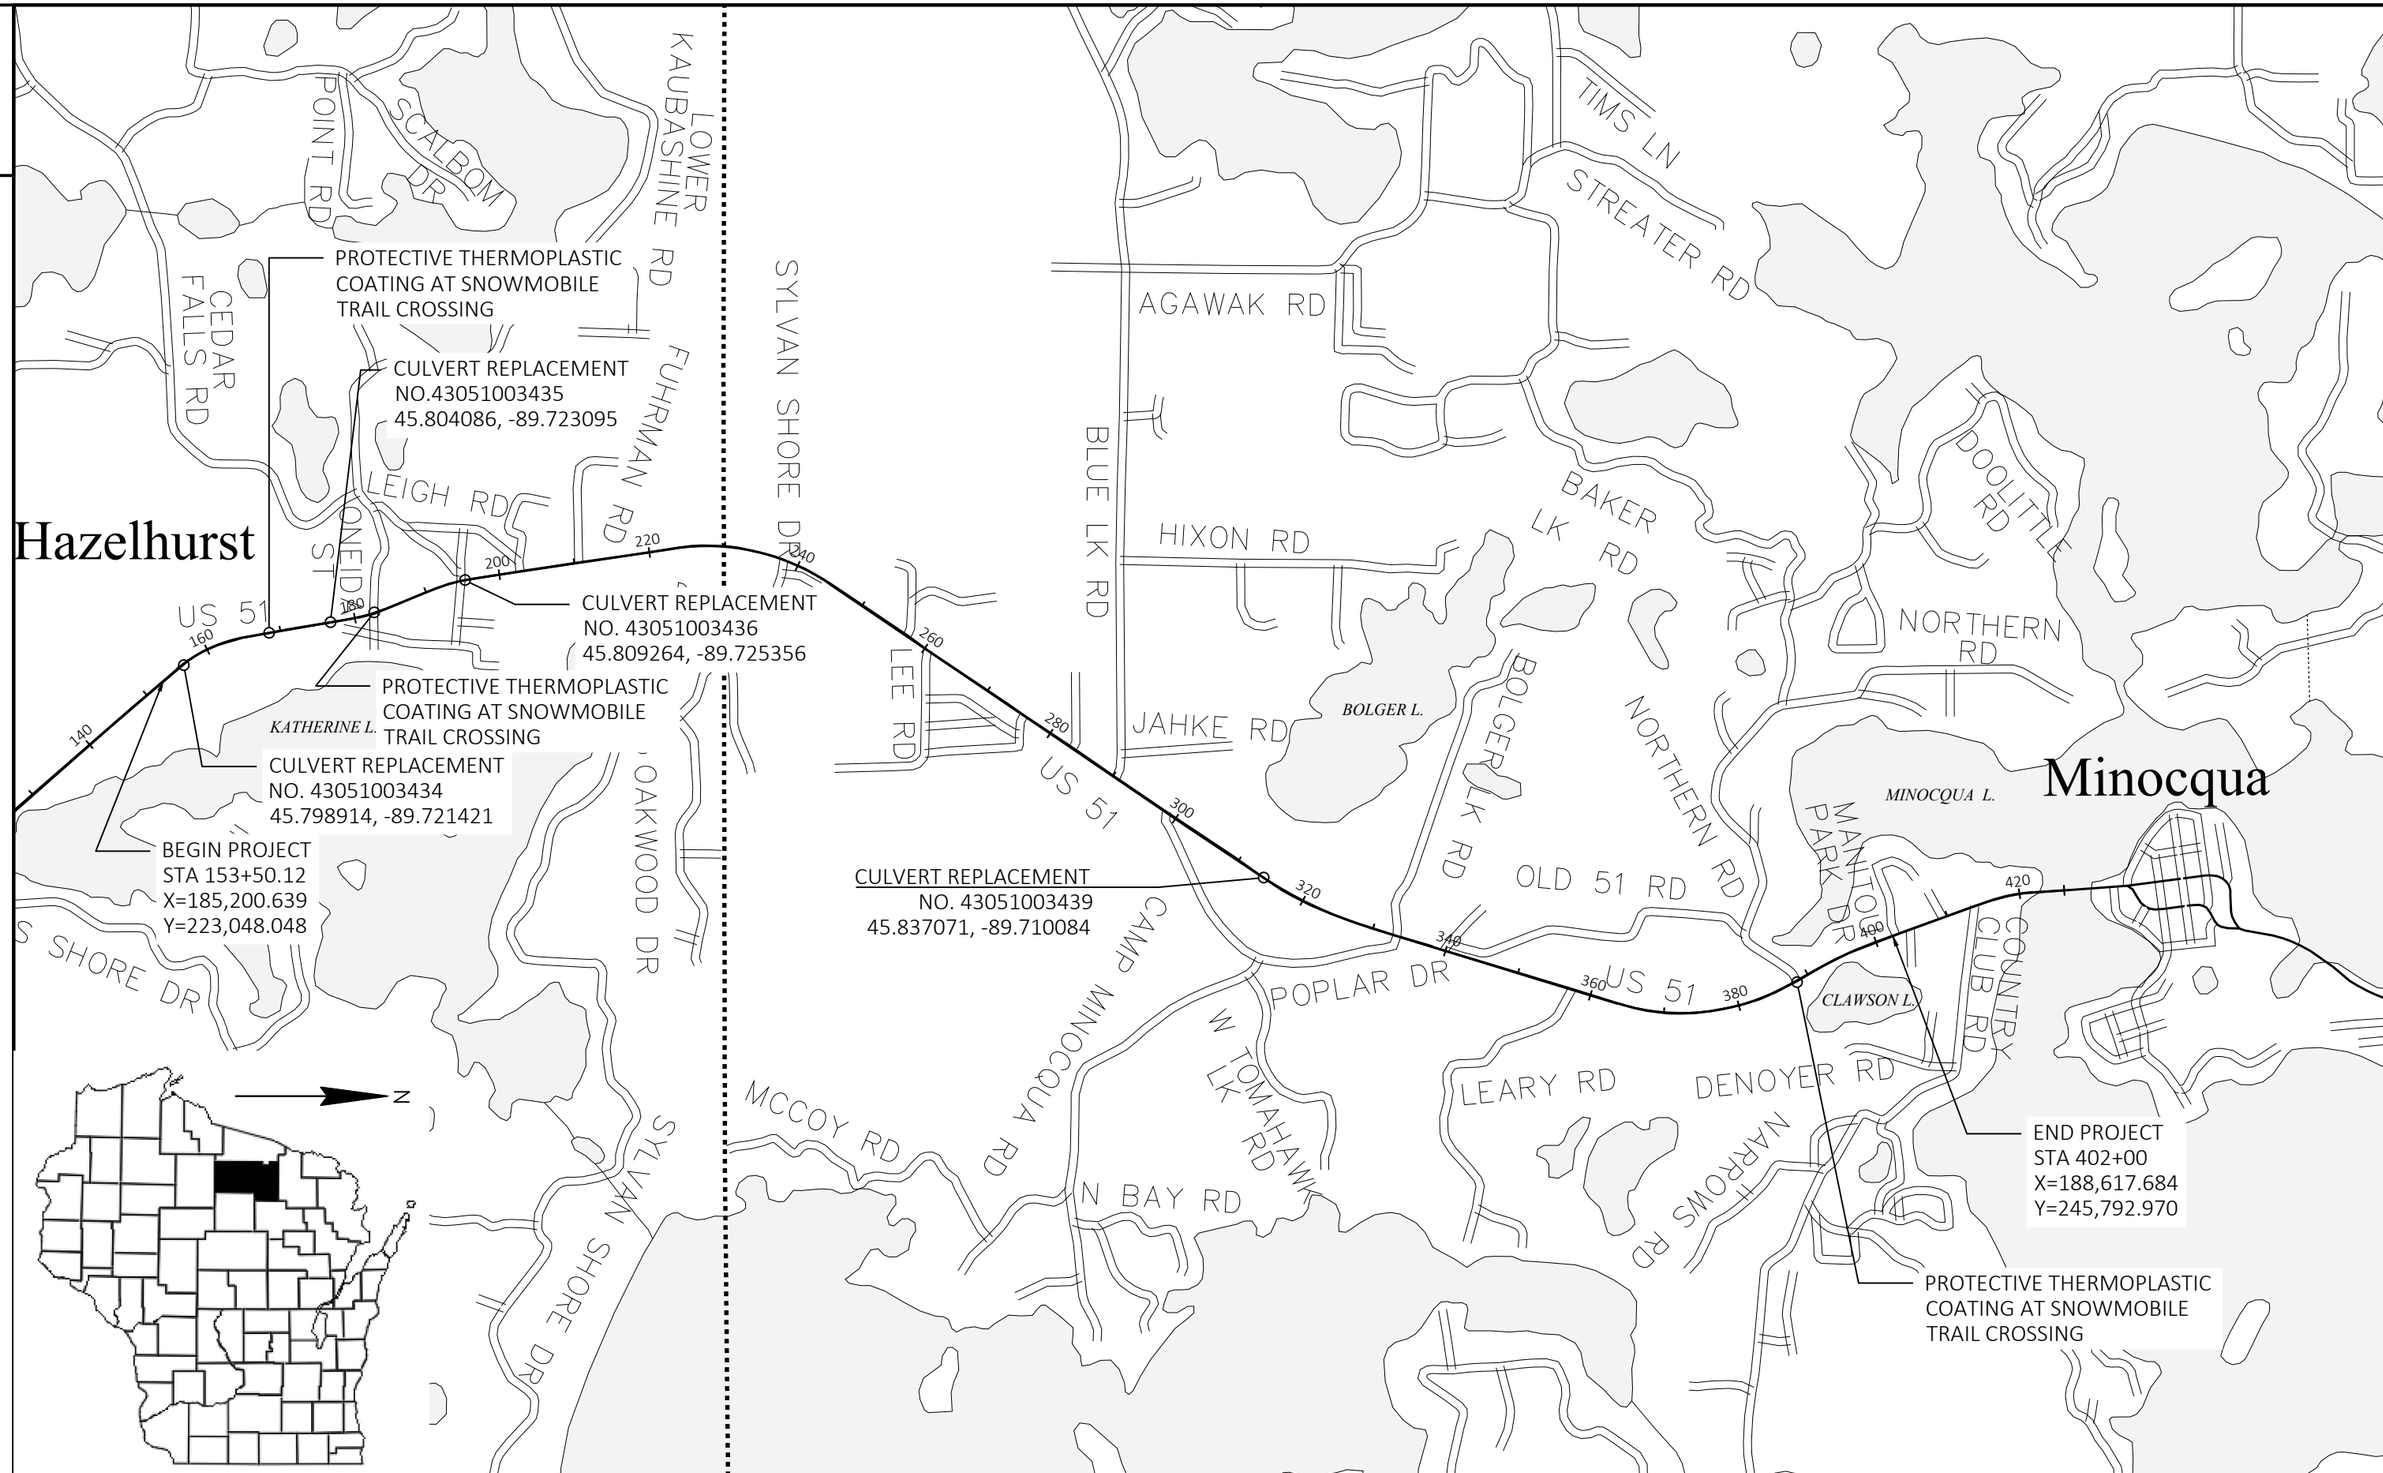

PROJECT NO: 1170-19-73	HWY: US 51	COUNTY: ONEIDA	PROJECT LOCATION MAP	SHEET	E

FILE NAME : C:\USERS\ROBERTFROELICH\ONEDRIVE - DAAR CORPORATION\DOCUMENTS-NC-DESIGN\1170-19-03, USH 51, ONEIDA COUNTY\C3D\11701903\SHEETSOTHER\PIP\PROJECT LOCATION MAPS.DWG
LAYOUT NAME - 01
PLOT DATE : 10/27/2023 2:17 PM PLOT BY : ROBERT FROELICH PLOT NAME : PLOT SCALE : 1 IN:2000 FT

WISDOT/CADDS SHEET 42