PROPOSED PAVEMENT MARKING CONCEPT - SPENCER

FOUR-LANE TO THREE-LANE CONVERSION

TYPICAL FINISHED SECTION - 3-LANE URBAN SHOULDER (BIKE LANE)

BEGIN PROJECT TO 1,200' NORTH OF N LASALLE ST

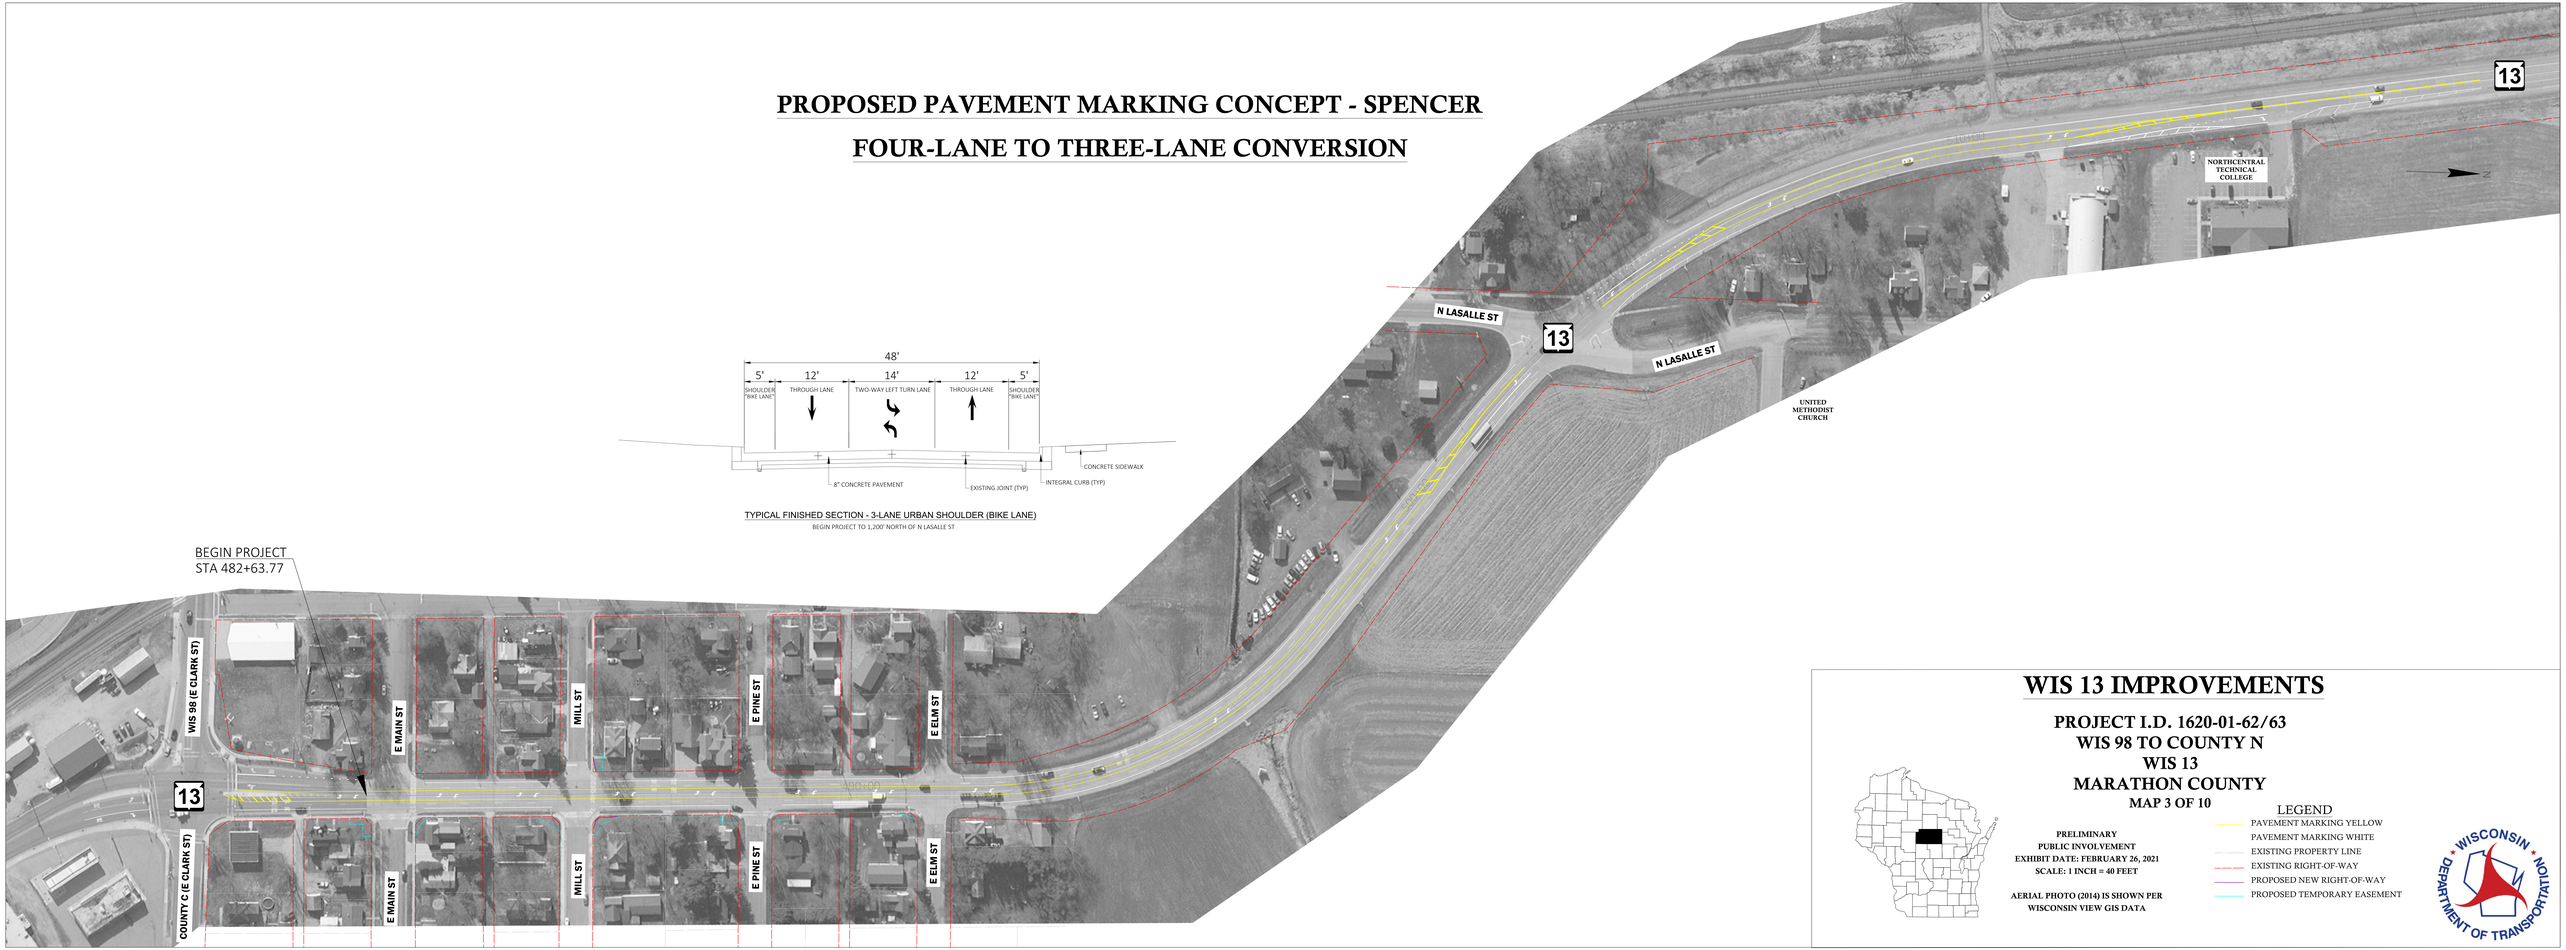

WIS 13 IMPROVEMENTS

PROJECT I.D. 1620-01-62/63
WIS 98 TO COUNTY N
WIS 13
MARATHON COUNTY
MAP 3 OF 10

PRELIMINARY
PUBLIC INVOLVEMENT
EXHIBIT DATE: FEBRUARY 26, 2021
SCALE: 1 INCH = 40 FEET

AERIAL PHOTO (2014) IS SHOWN PER WISCONSIN VIEW GIS DATA

LEGEND

- PAVEMENT MARKING YELLOW
- PAVEMENT MARKING WHITE
- EXISTING PROPERTY LINE
- EXISTING RIGHT-OF-WAY
- PROPOSED NEW RIGHT-OF-WAY
- PROPOSED TEMPORARY EASEMENT

WISCONSIN DEPARTMENT OF TRANSPORTATION