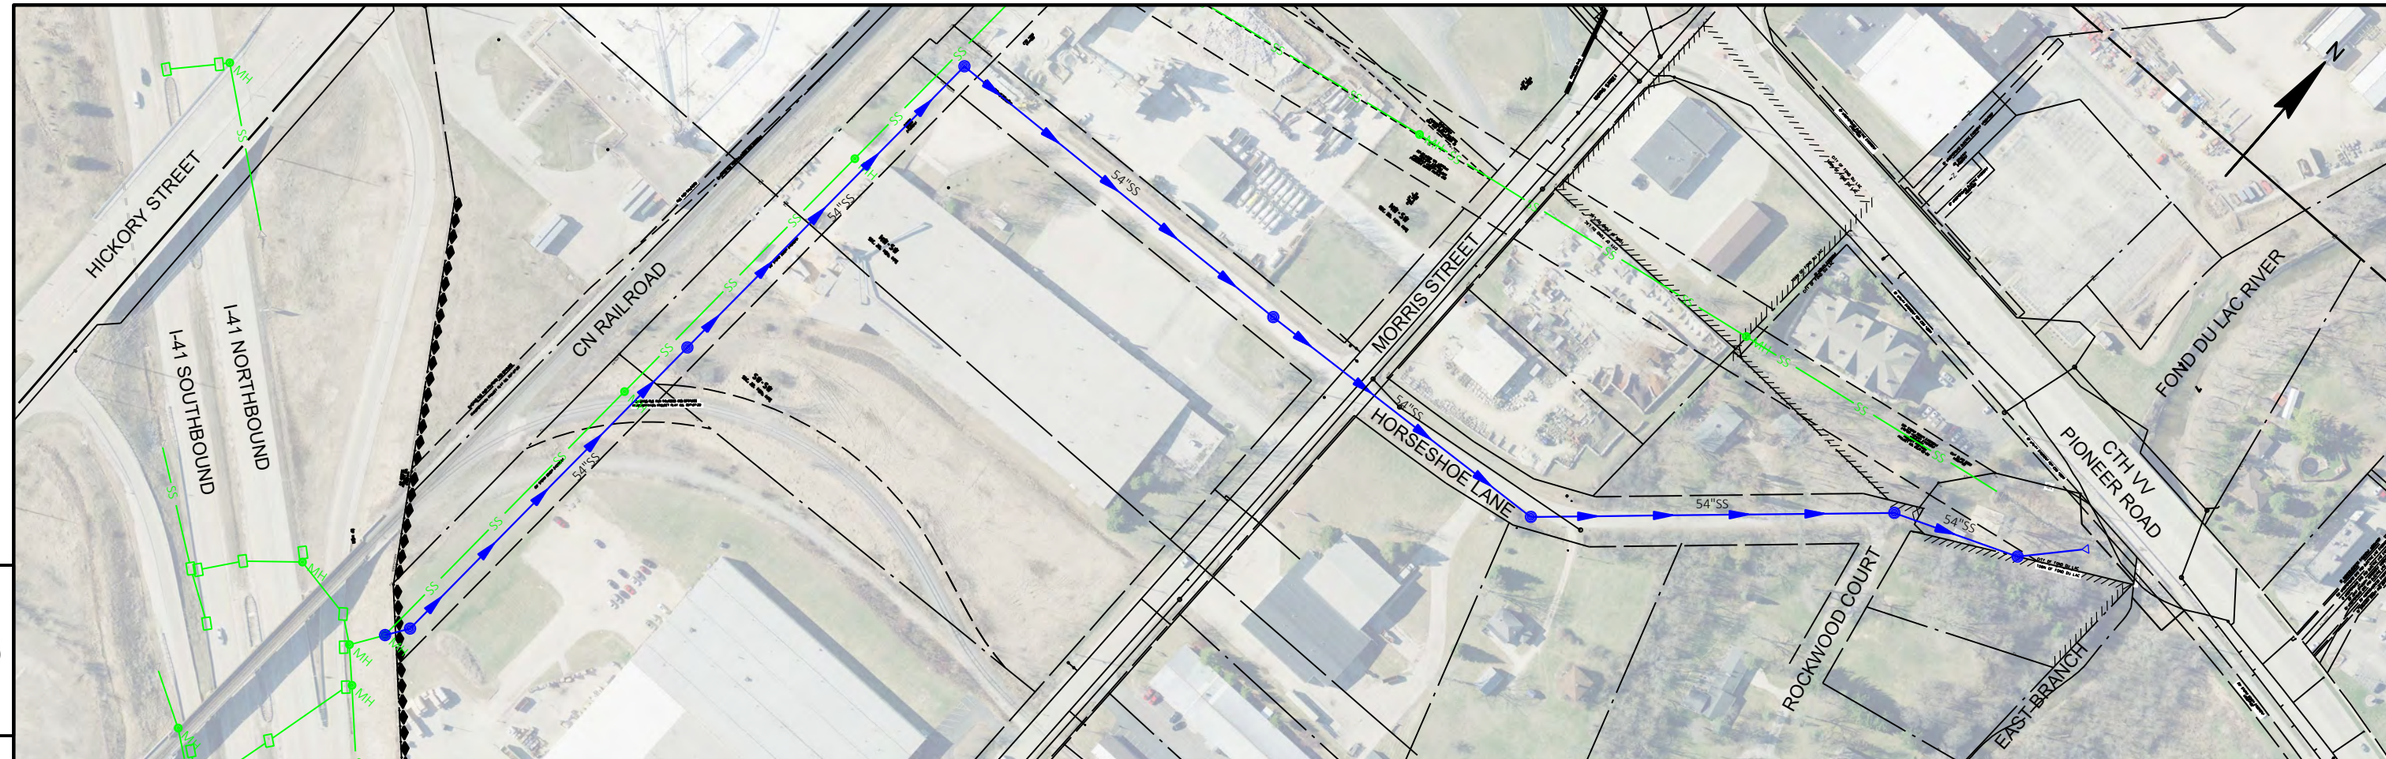

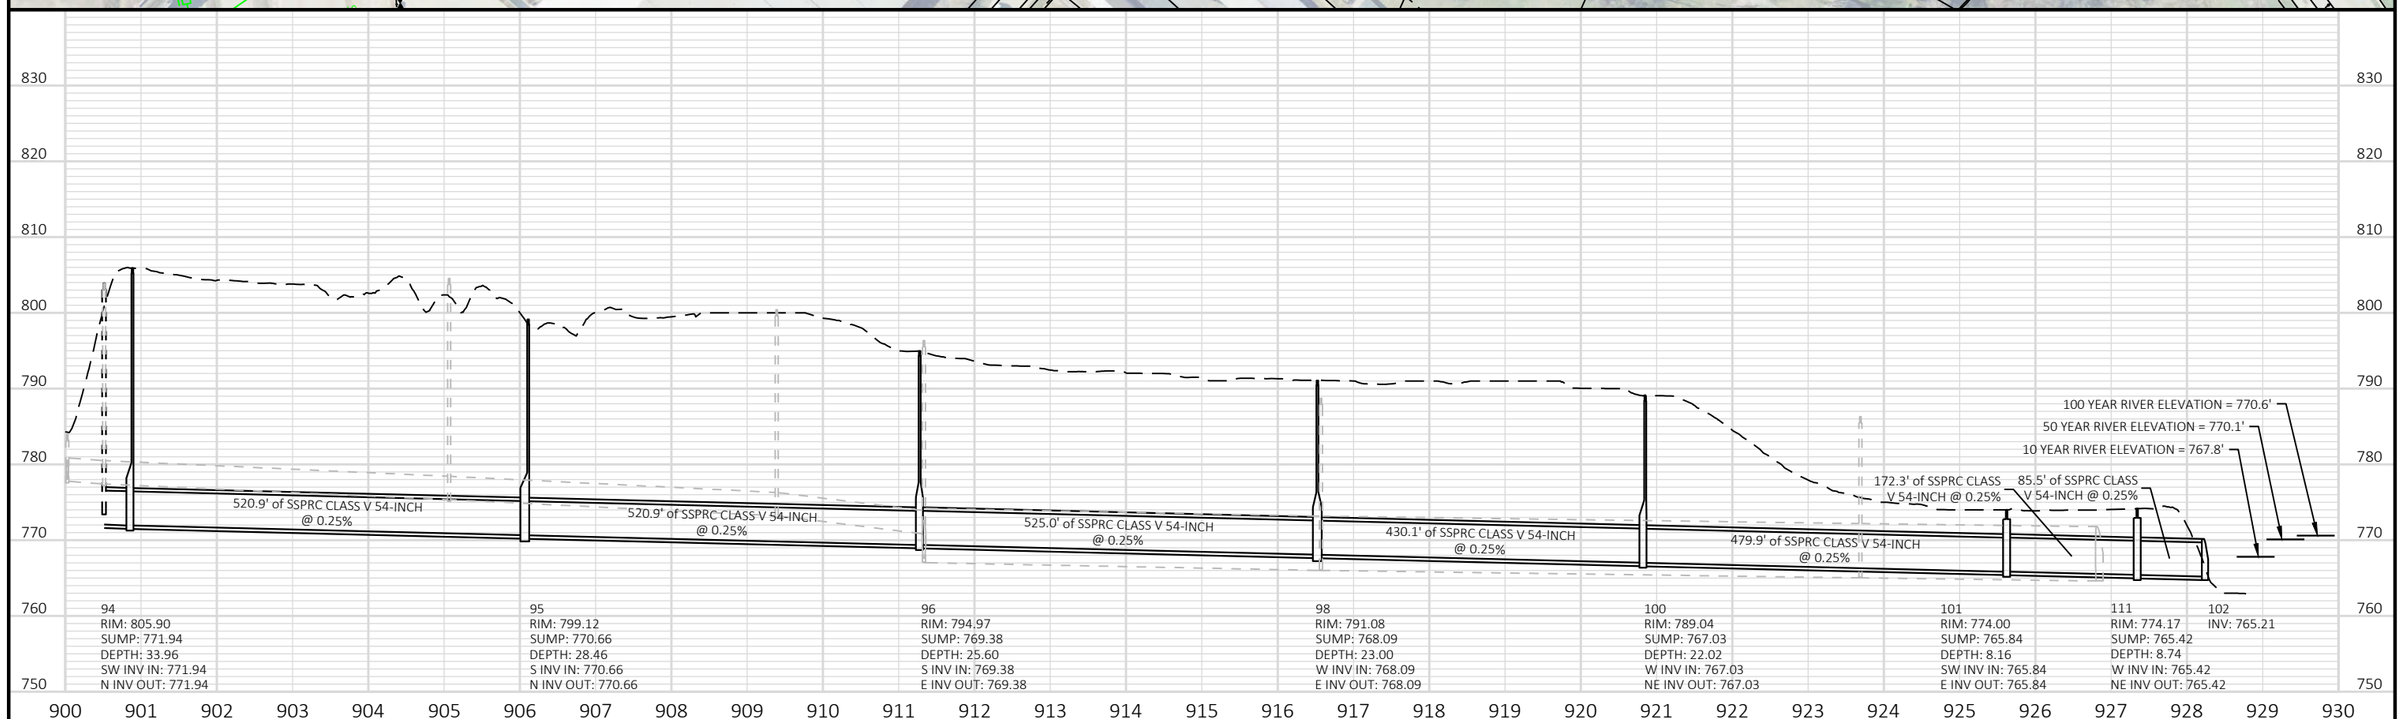

PROJECT NO: 1100-56-71	HWY: I-41	COUNTY: FOND DU LAC	PLAN AND PROFILE: NEW SS WITH OUTFALL AT PIONEER RD RIVER BRIDGE	SHEET ALT #1	E

FILE NAME : S:\CURRPROJ\FONDDUCO\I41-151-CTH D\CIVIL3D\11005600\DSGN\PIPE\I41-HICKORY-DRAINAGE-ALTS-2023.DWG
LAYOUT NAME - Sheet-01-ALT1
PLOT DATE : 2/6/2024 11:01 AM
PLOT BY : AARON SARAUER
PLOT NAME :
PLOT SCALE : 1 IN:200 FT

WISDOT/CADDS SHEET 44