PROJECT ID 4150-14-00
SUMMIT RD - BAILEYS HARBOR
SUMMIT RD - COUNTY Q
WIS 57
DOOR COUNTY
OCTOBER 2021

WISCONSIN DEPARTMENT OF TRANSPORTATION

N
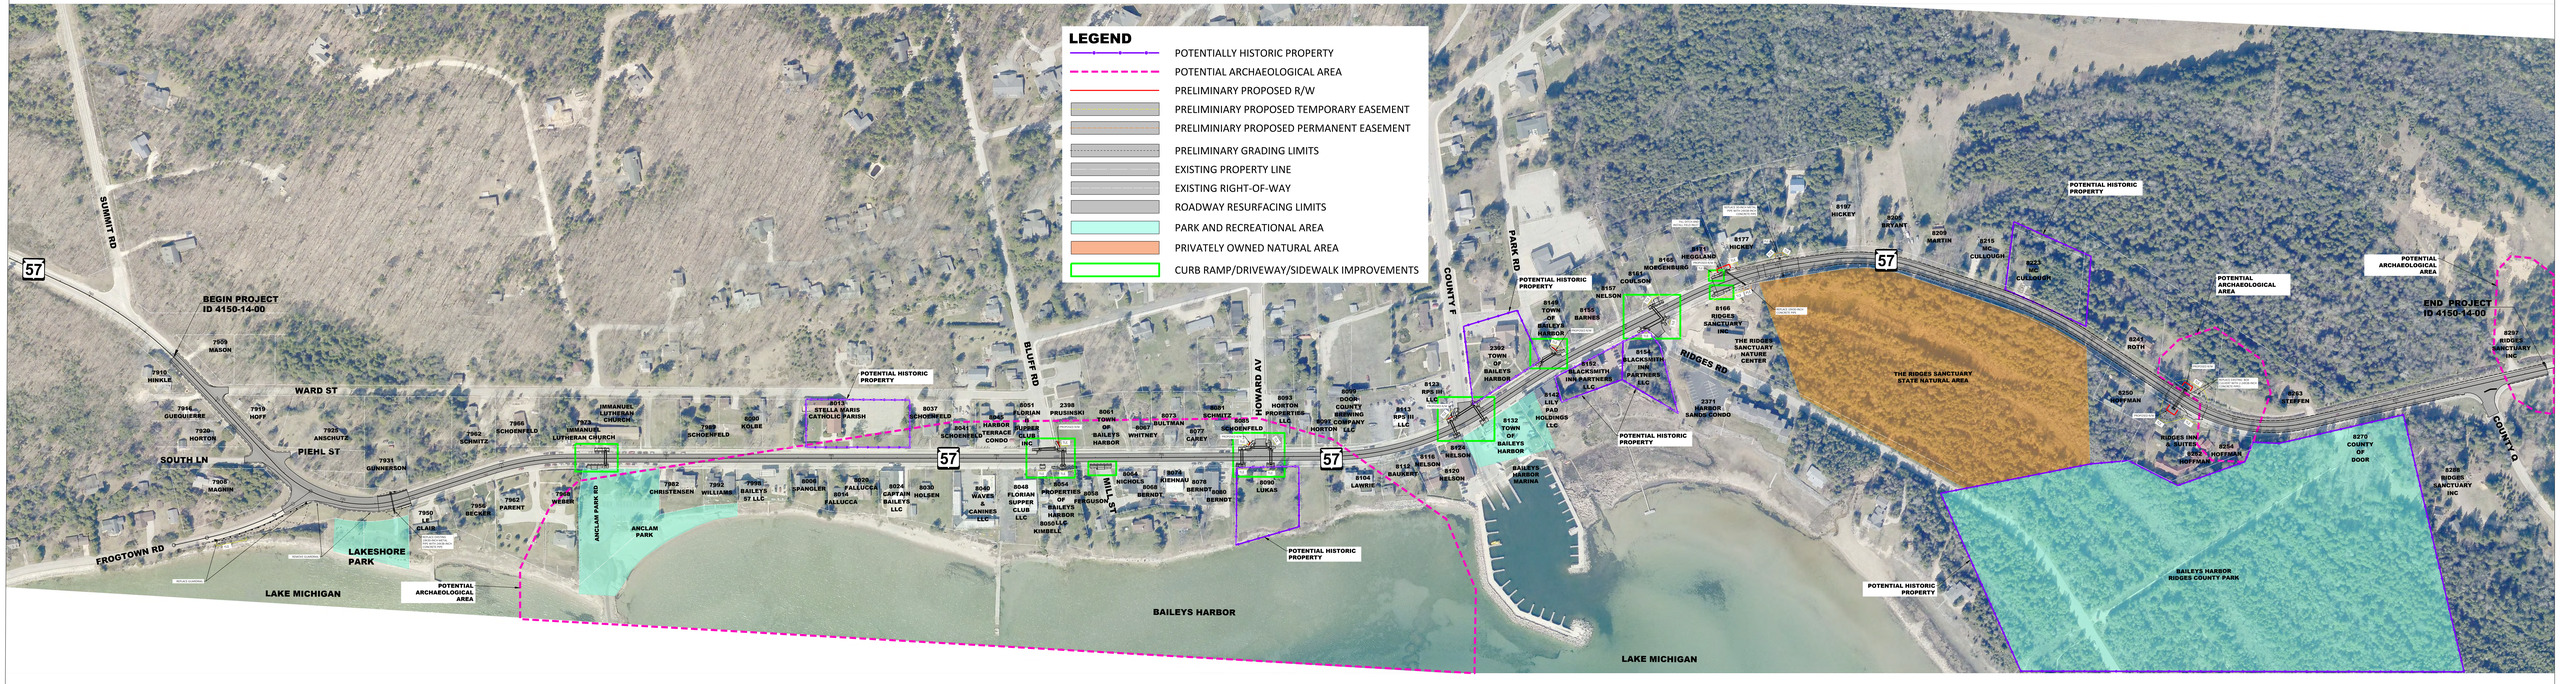
SCALE, FEET 0 100 200