PROJECT ID 4110-28-00
US 45
FOND DU LAC - OSHKOSH
SCOTT STREET - NORTH COUNTY LINE
FOND DU LAC COUNTY
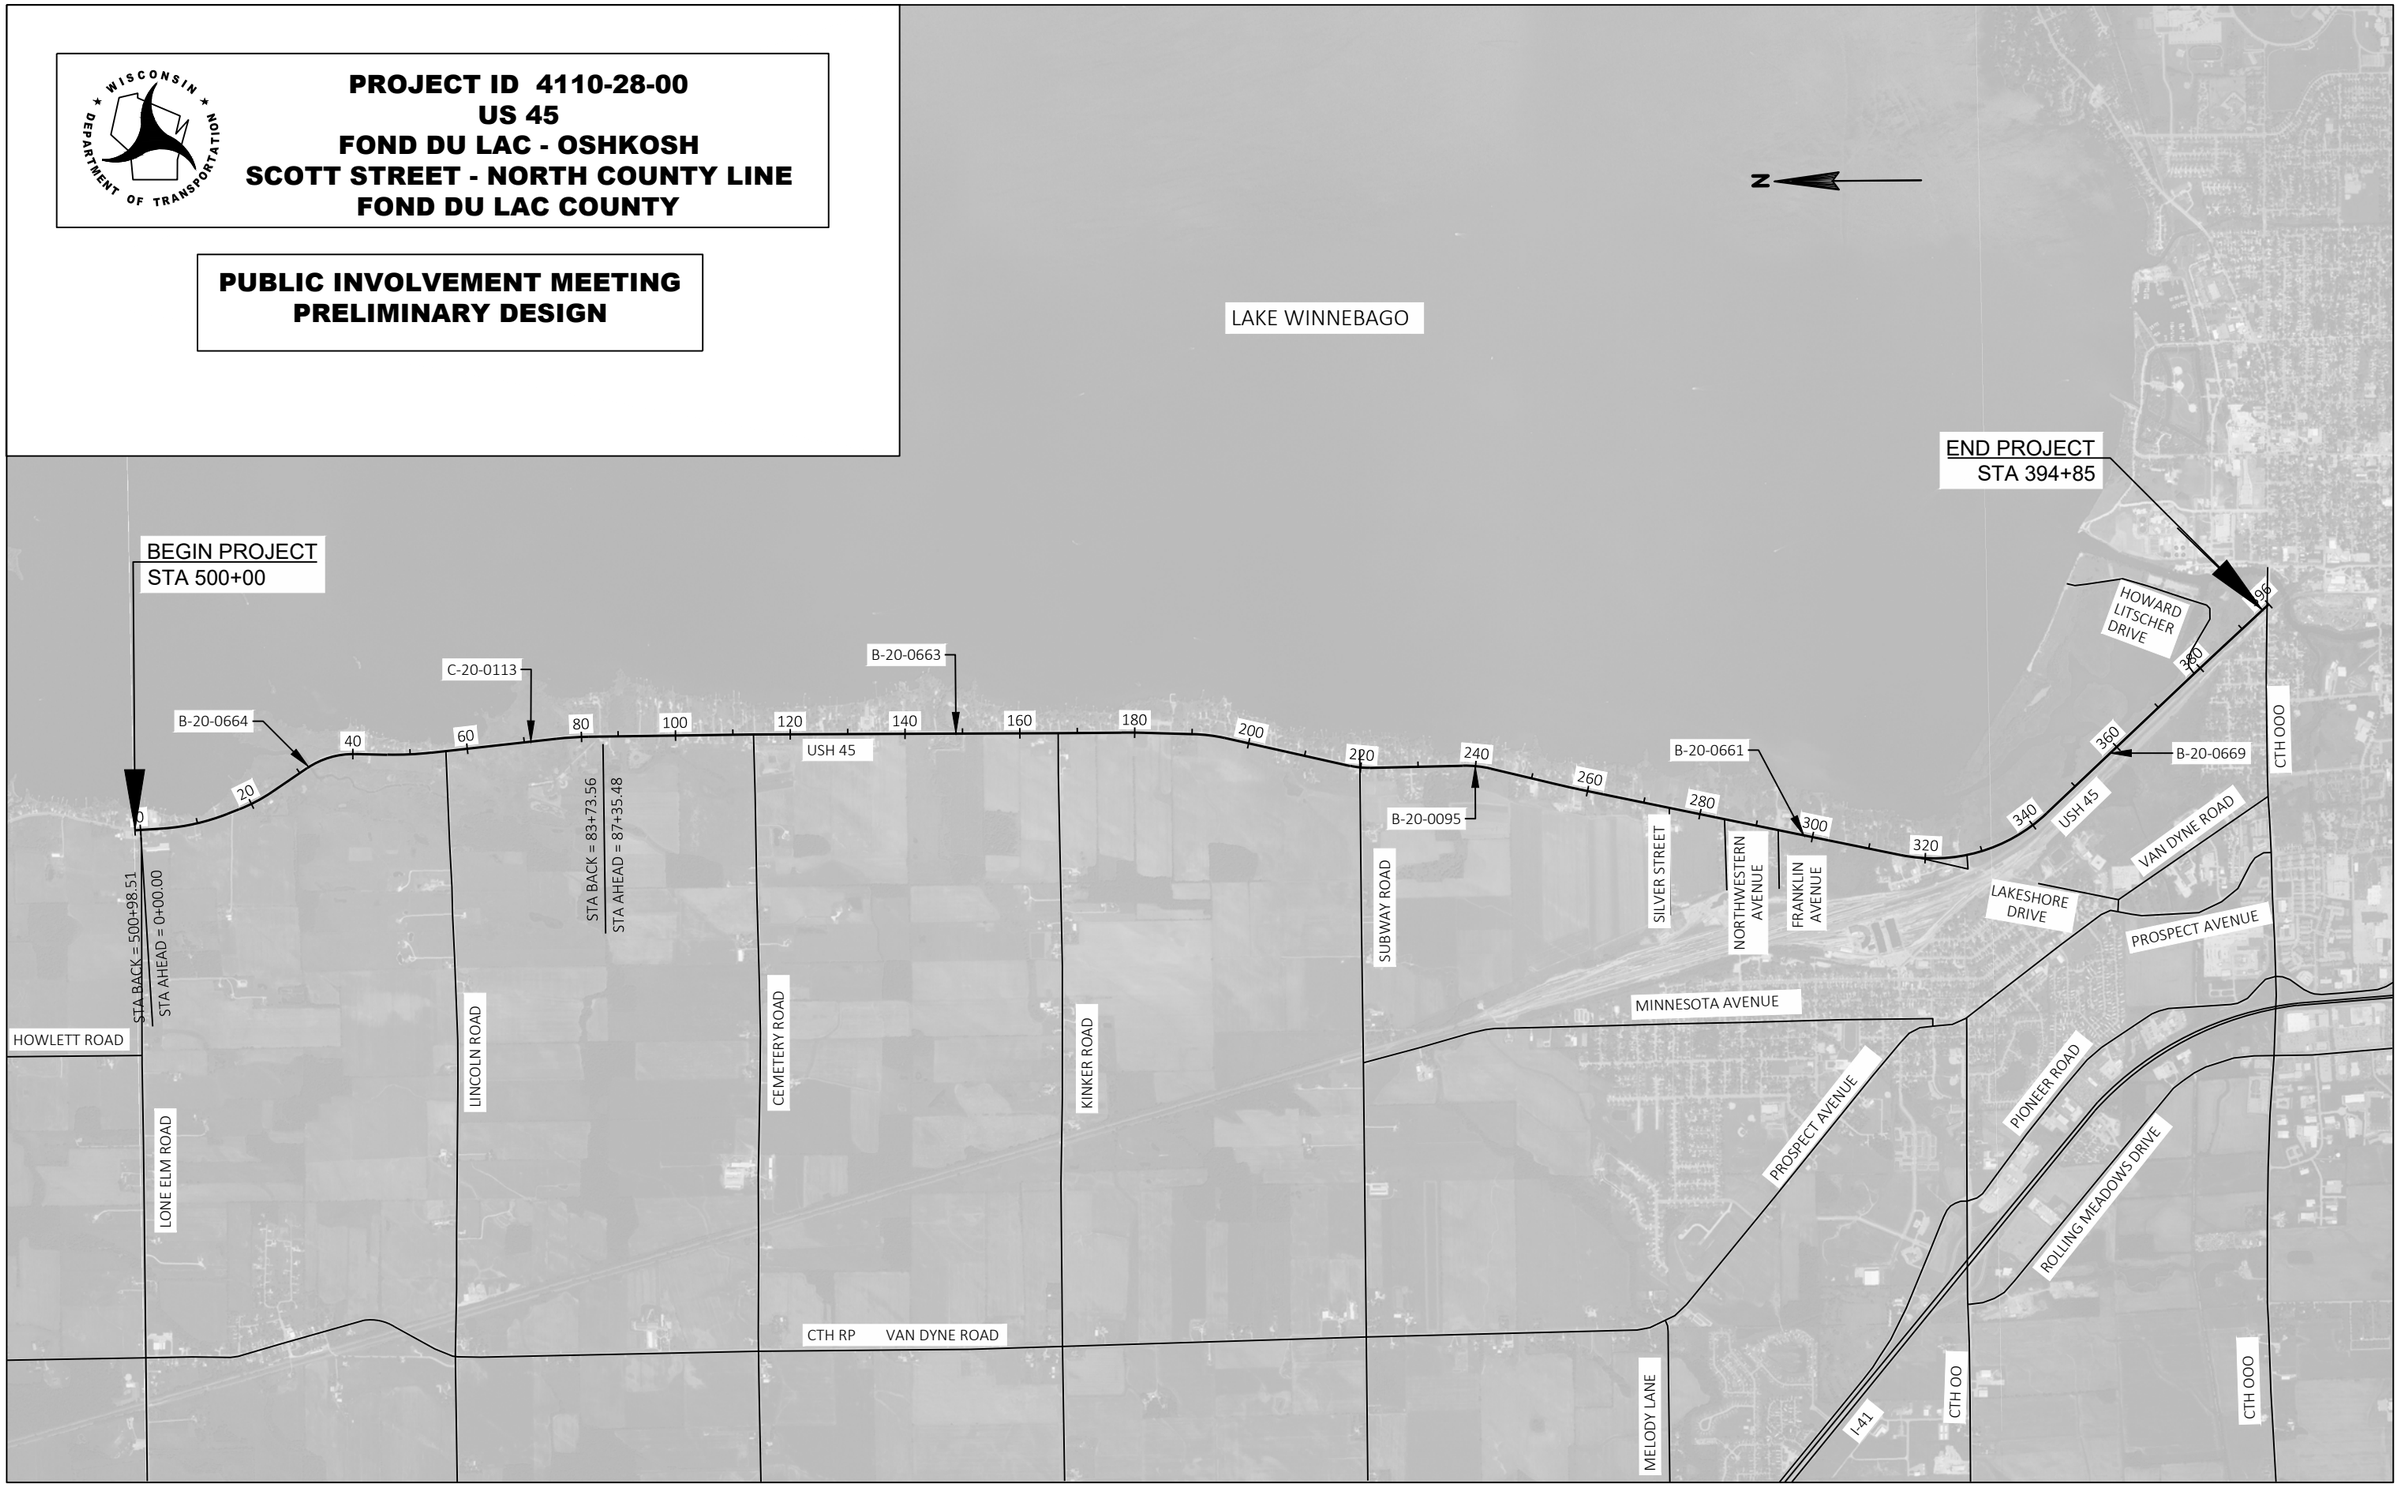
PUBLIC INVOLVEMENT MEETING
PRELIMINARY DESIGN