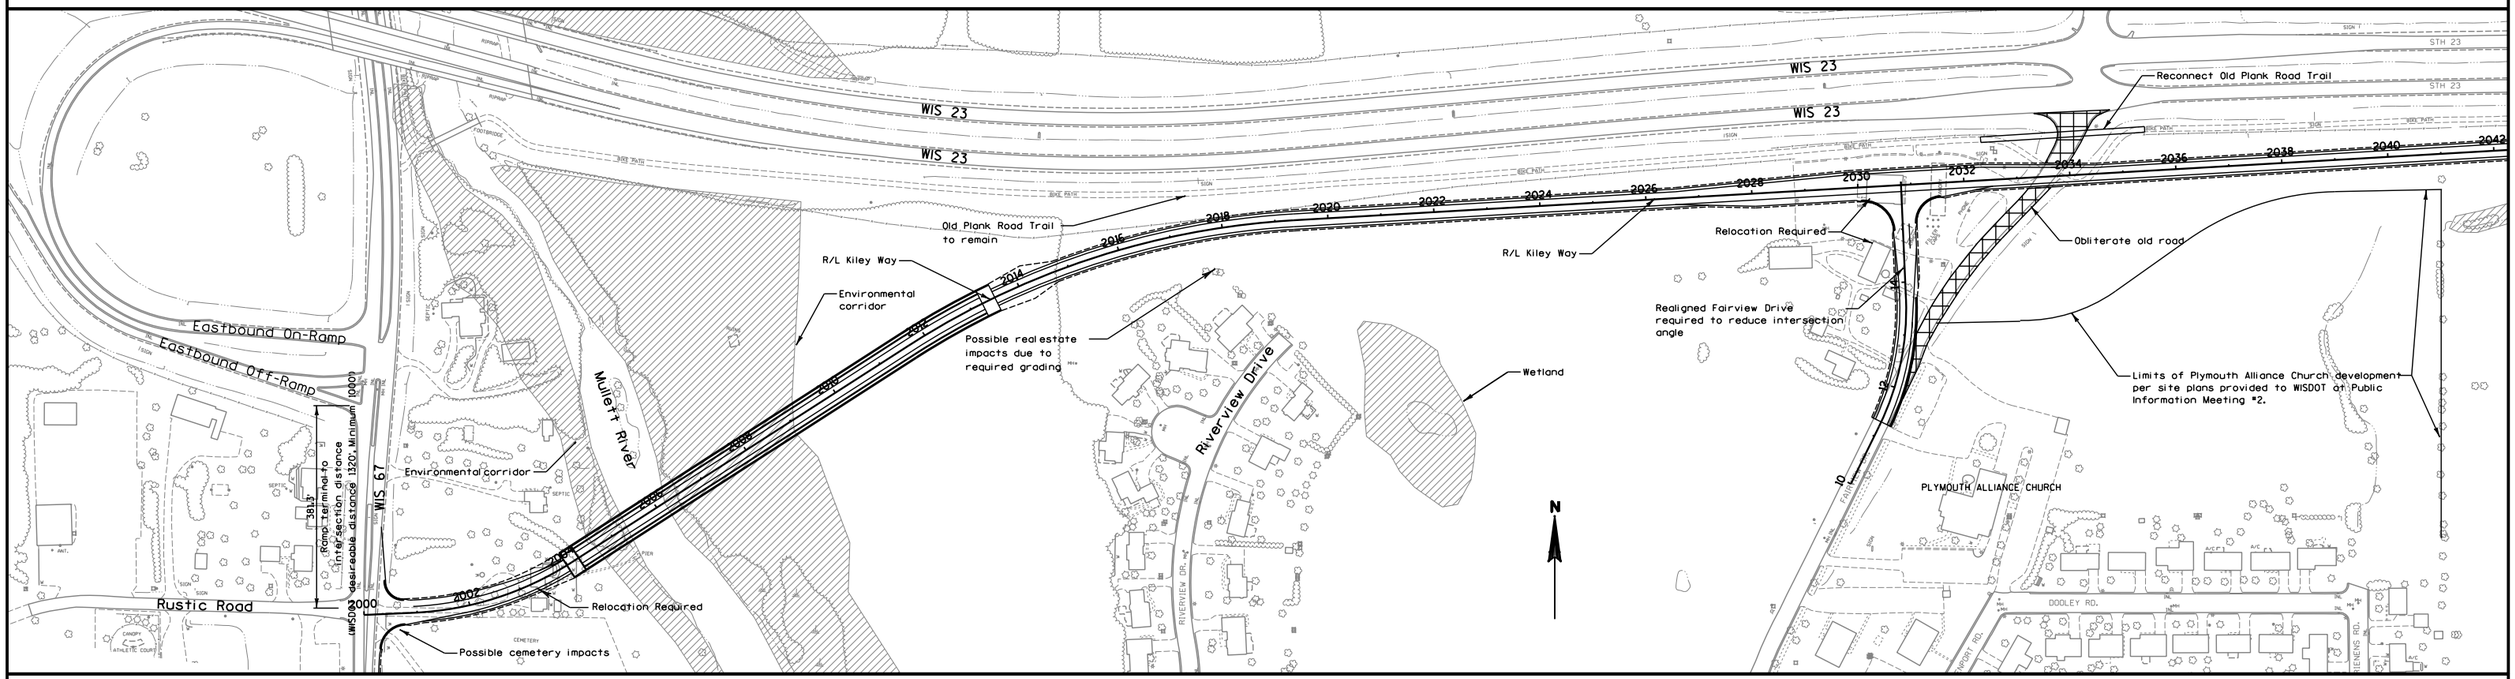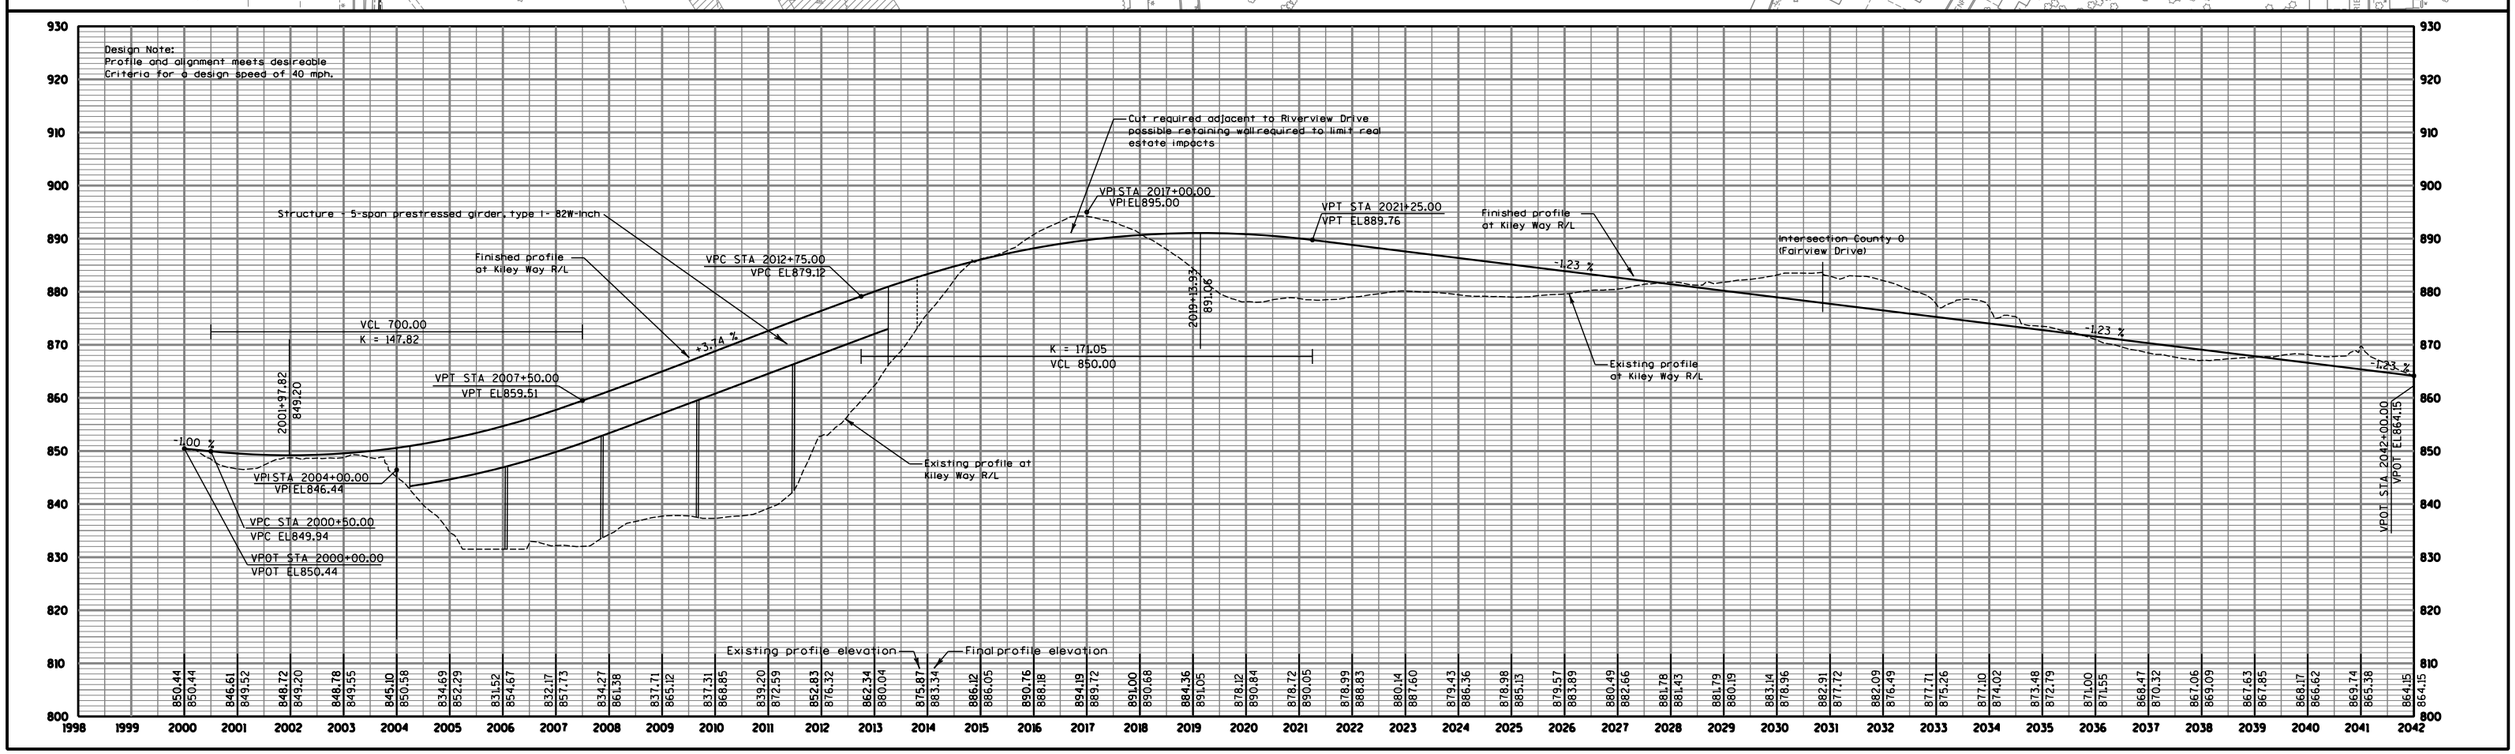Alternative WC-5 Mullett River Bridge Plan and Profile