ALTERNATIVE 1: REPLACE IN KIND (RACINE COUNTY)
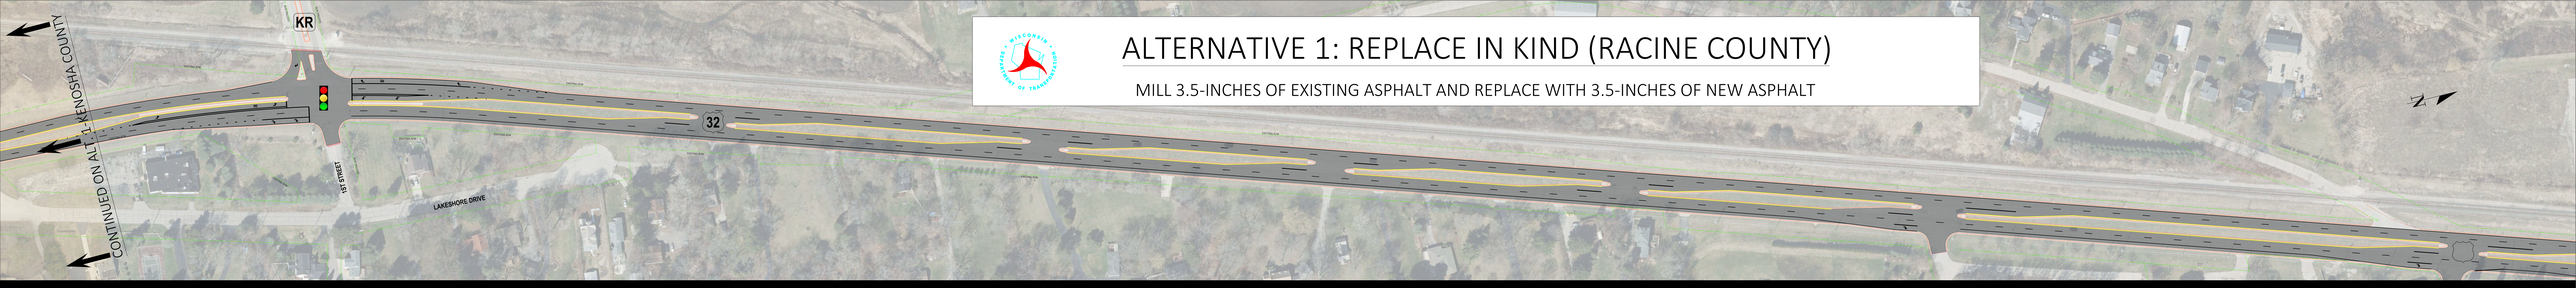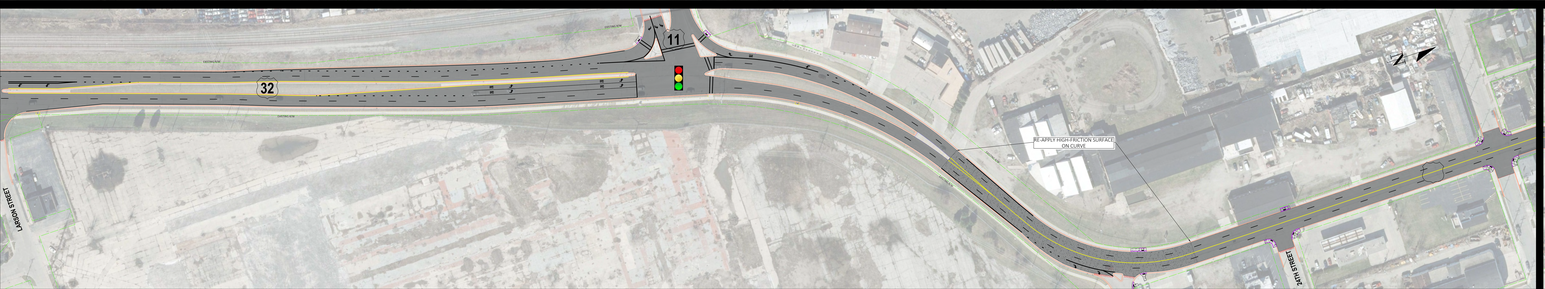
MILL 3.5-INCHES OF EXISTING ASPHALT AND REPLACE WITH 3.5-INCHES OF NEW ASPHALT