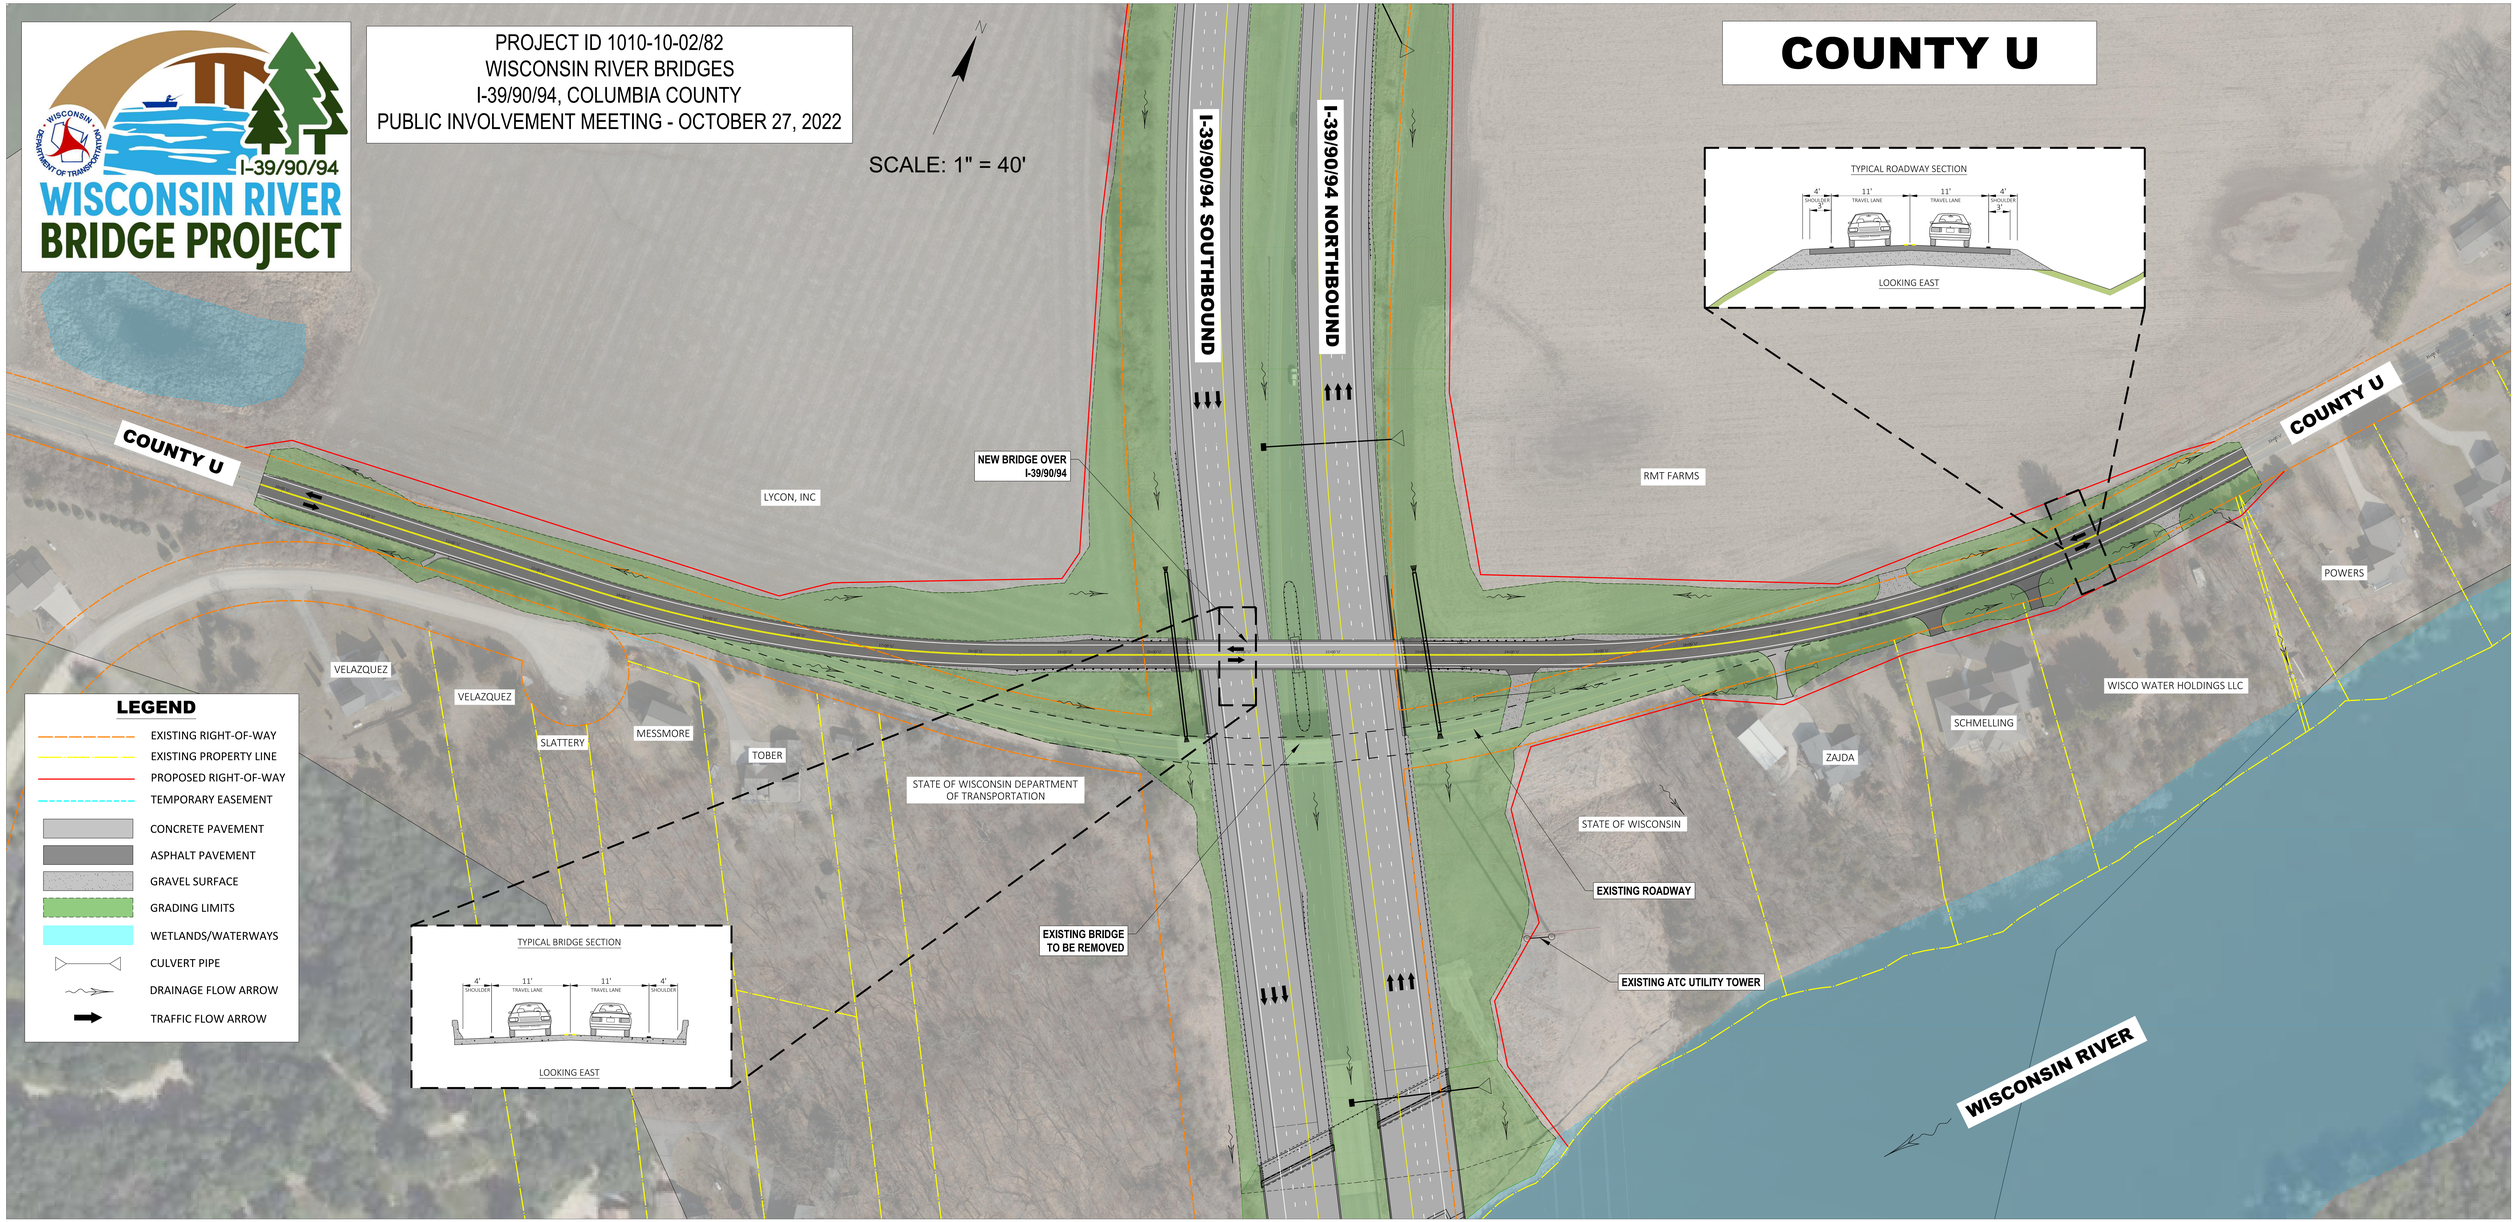
WISCONSIN RIVER BRIDGE PROJECT
I-39/90/94
PROJECT ID 1010-10-02/82
WISCONSIN RIVER BRIDGES
I-39/90/94, COLUMBIA COUNTY
PUBLIC INVOLVEMENT MEETING - OCTOBER 27, 2022
SCALE: 1" = 40'
COUNTY U
I-39/90/94 SOUTHBOUND
I-39/90/94 NORTHBOUND
NEW BRIDGE OVER I-39/90/94
LYCON, INC
RMT FARMS
POWERS
WISCO WATER HOLDINGS LLC
SCHMELLING
ZAJDA
STATE OF WISCONSIN
EXISTING ROADWAY
EXISTING ATC UTILITY TOWER
WISCONSIN RIVER
VELAZQUEZ
SLATTERY
MESSMORE
TOBER
STATE OF WISCONSIN DEPARTMENT OF TRANSPORTATION
EXISTING BRIDGE TO BE REMOVED
TYPICAL ROADWAY SECTION
4' SHOULDER
11' TRAVEL LANE
11' TRAVEL LANE
4' SHOULDER
LOOKING EAST
TYPICAL BRIDGE SECTION
4' SHOULDER
11' TRAVEL LANE
11' TRAVEL LANE
4' SHOULDER
LOOKING EAST
LEGEND
EXISTING RIGHT-OF-WAY
EXISTING PROPERTY LINE
PROPOSED RIGHT-OF-WAY
TEMPORARY EASEMENT
CONCRETE PAVEMENT
ASPHALT PAVEMENT
GRAVEL SURFACE
GRADING LIMITS
WETLANDS/WATERWAYS
CULVERT PIPE
DRAINAGE FLOW ARROW
TRAFFIC FLOW ARROW