NOTES:
EXISTING R/W, PROPERTY LINES, PROPOSED R/W AND TEMPORARY EASEMENTS WERE DETERMINED BY OES REGISTERED LAND SURVEYOR AND WISDOT STAFF.

NARROW STRIPS OF NEW R/W WILL BE ACQUIRED AS SHOWN ON THE EXHIBIT AND LEGEND.

TEMPORARY EASEMENTS ARE REQUIRED FOR SIDEWALK REPLACEMENT.

W MULBERRY ST
WIS 33 (LINN ST)
W WALNUT ST
DRIVEWAY REMOVAL
TREE REMOVAL
CONNIE RD
CEDAR ST
DRIVEWAY REMOVAL
DRIVEWAY REMOVAL
SHRUB/TREE REMOVAL
TREE REMOVAL
PEDESTRIAN SAFETY ISLAND
WITH RAPID FLASHING BEACONS
WILLOW ST
HILL ST
TREE REMOVAL
CULTURALLY SENSITIVE AREAS
CURTURALLY SENSITIVE AREAS
VILLAGE OF
WEST BARABOO
PROJECT ID:
5090-05-30/60
CITY OF BARABOO
PROJECT ID:
5090-05-01/71
DRIVEWAY REMOVAL
EXISTING SIDEWALK TO REMAIN
WIS 33 (8TH AVE)
BARABOO RIVER
DRAPER ST
PARK ST
SUMMIT ST
WIS 33 (8TH AVE)

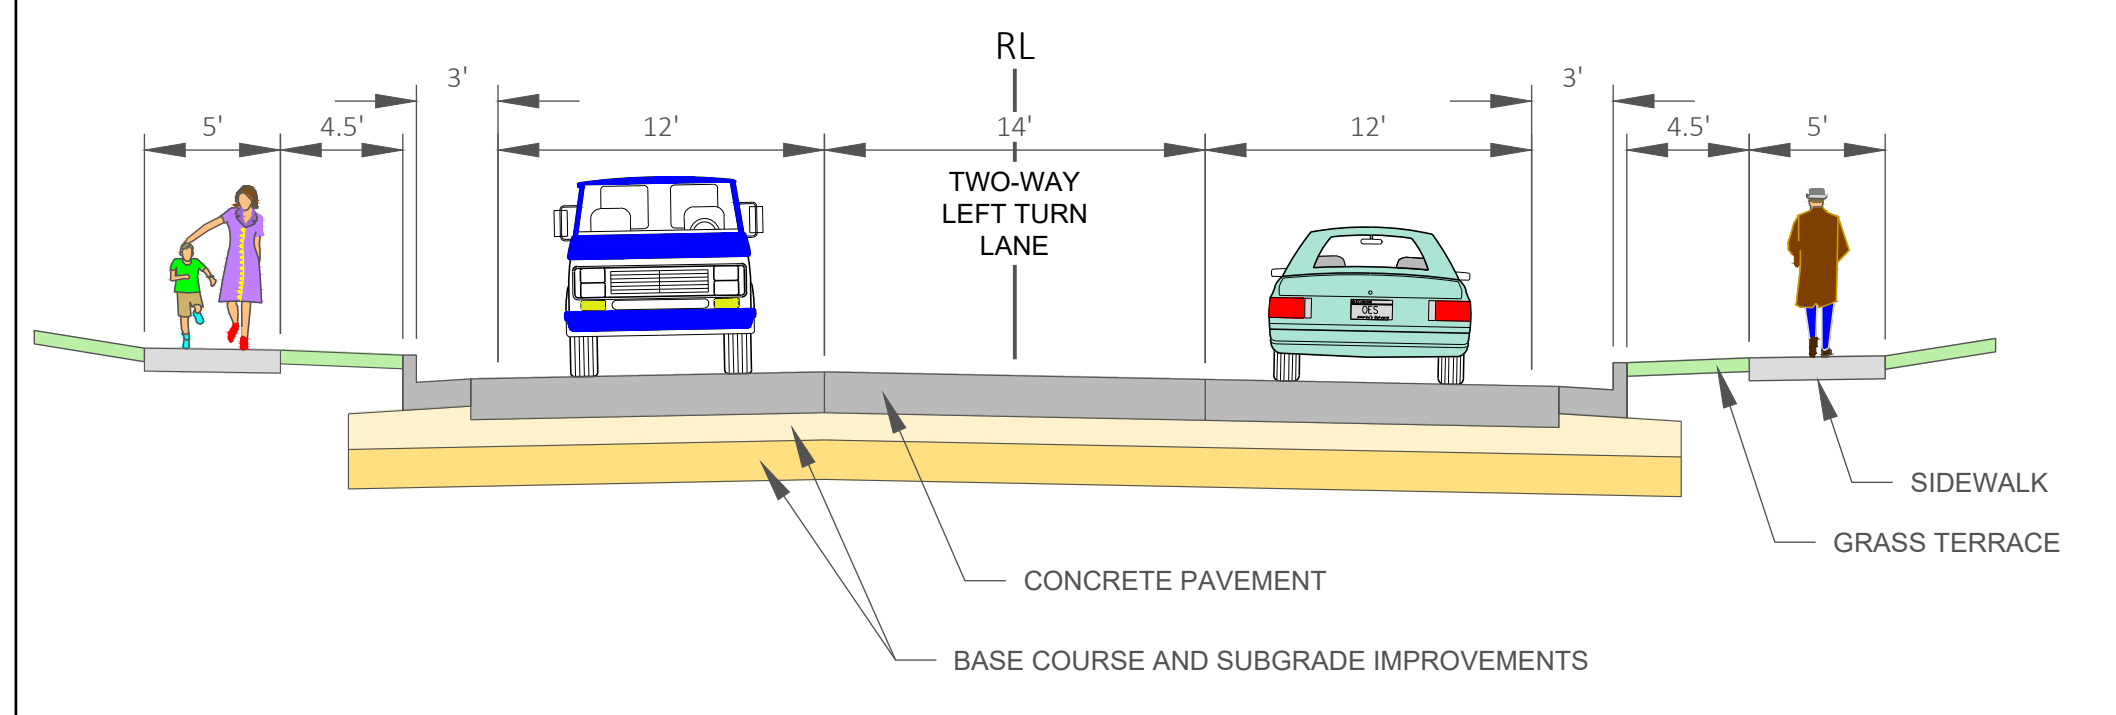
RL
5'
4.5'
3'
12'
14'
TWO-WAY LEFT TURN LANE
12'
3'
4.5'
5'
SIDEWALK
GRASS TERRACE
CONCRETE PAVEMENT
BASE COURSE AND SUBGRADE IMPROVEMENTS

MULBERRY STREET TO HILL STREET

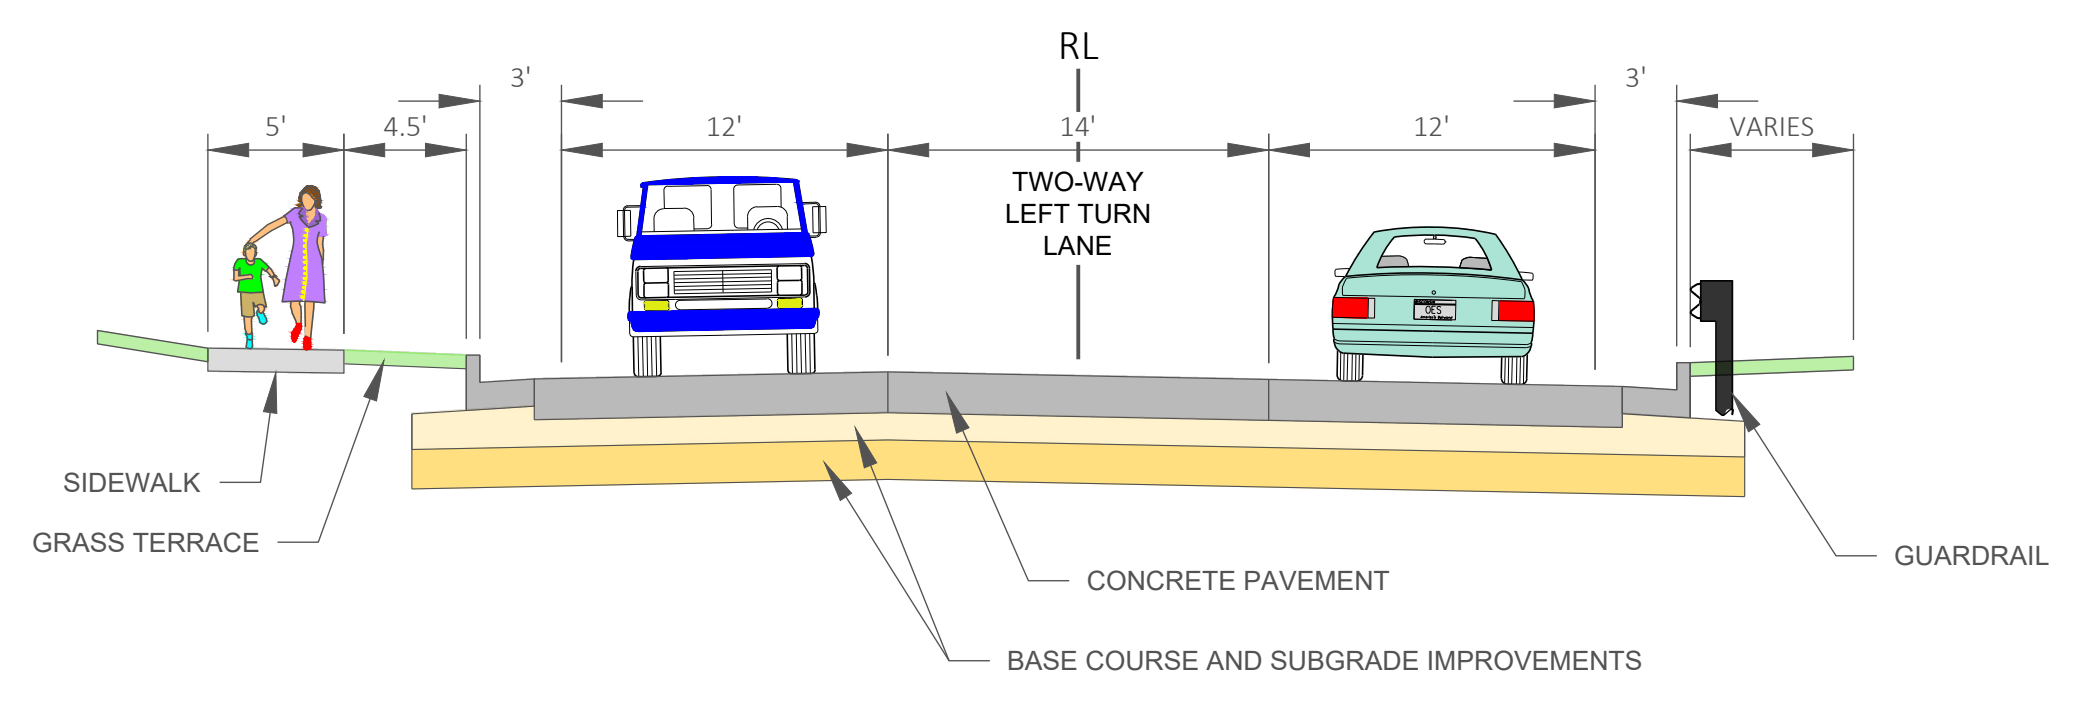
RL
5'
4.5'
3'
12'
14'
TWO-WAY LEFT TURN LANE
12'
3'
VARIES
SIDEWALK
GRASS TERRACE
CONCRETE PAVEMENT
BASE COURSE AND SUBGRADE IMPROVEMENTS
GUARDRAIL

HILL STREET TO DRAPER STREET

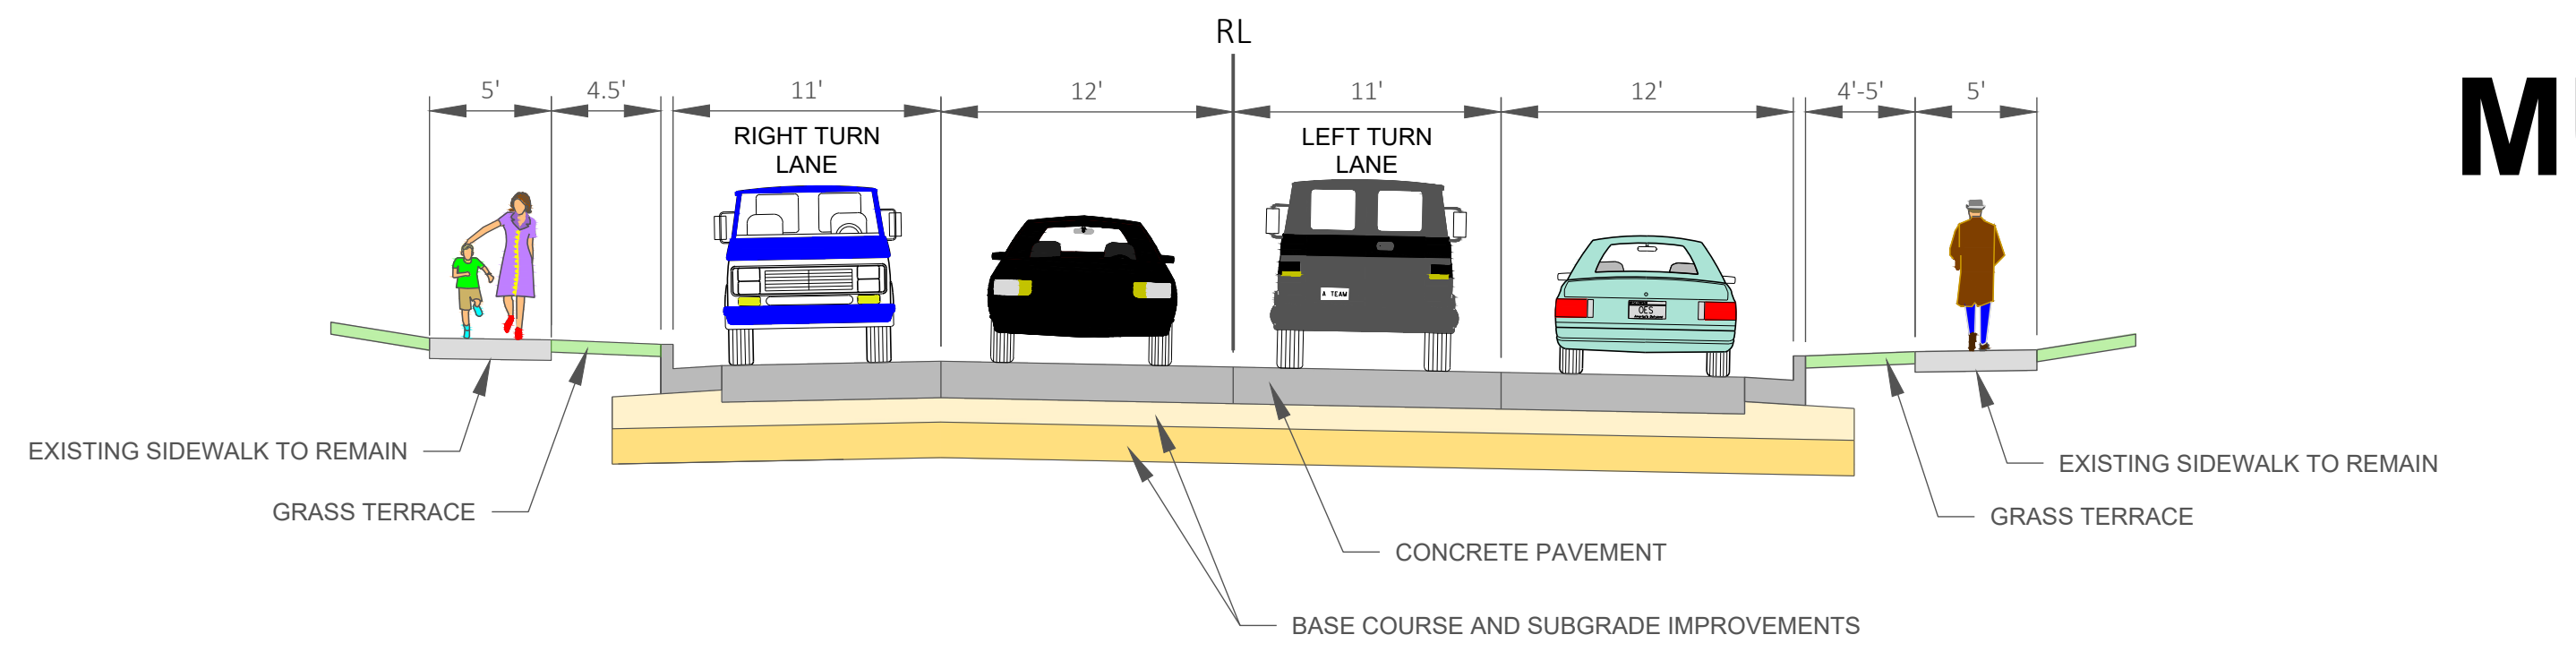
RL
5'
4.5'
11'
RIGHT TURN LANE
12'
11'
LEFT TURN LANE
12'
4'-5'
5'
EXISTING SIDEWALK TO REMAIN
GRASS TERRACE
CONCRETE PAVEMENT
BASE COURSE AND SUBGRADE IMPROVEMENTS
EXISTING SIDEWALK TO REMAIN
GRASS TERRACE

DRAPER STREET TO PARK STREET

MULBERRY STREET TO SUMMIT STREET

WIS 33 IMPROVEMENTS
VILLAGE OF WEST BARABOO/CITY OF BARABOO
SAUK COUNTY
WISDOT PROJECT ID 5090-05-60/71
PUBLIC INVOLVEMENT MEETING #3

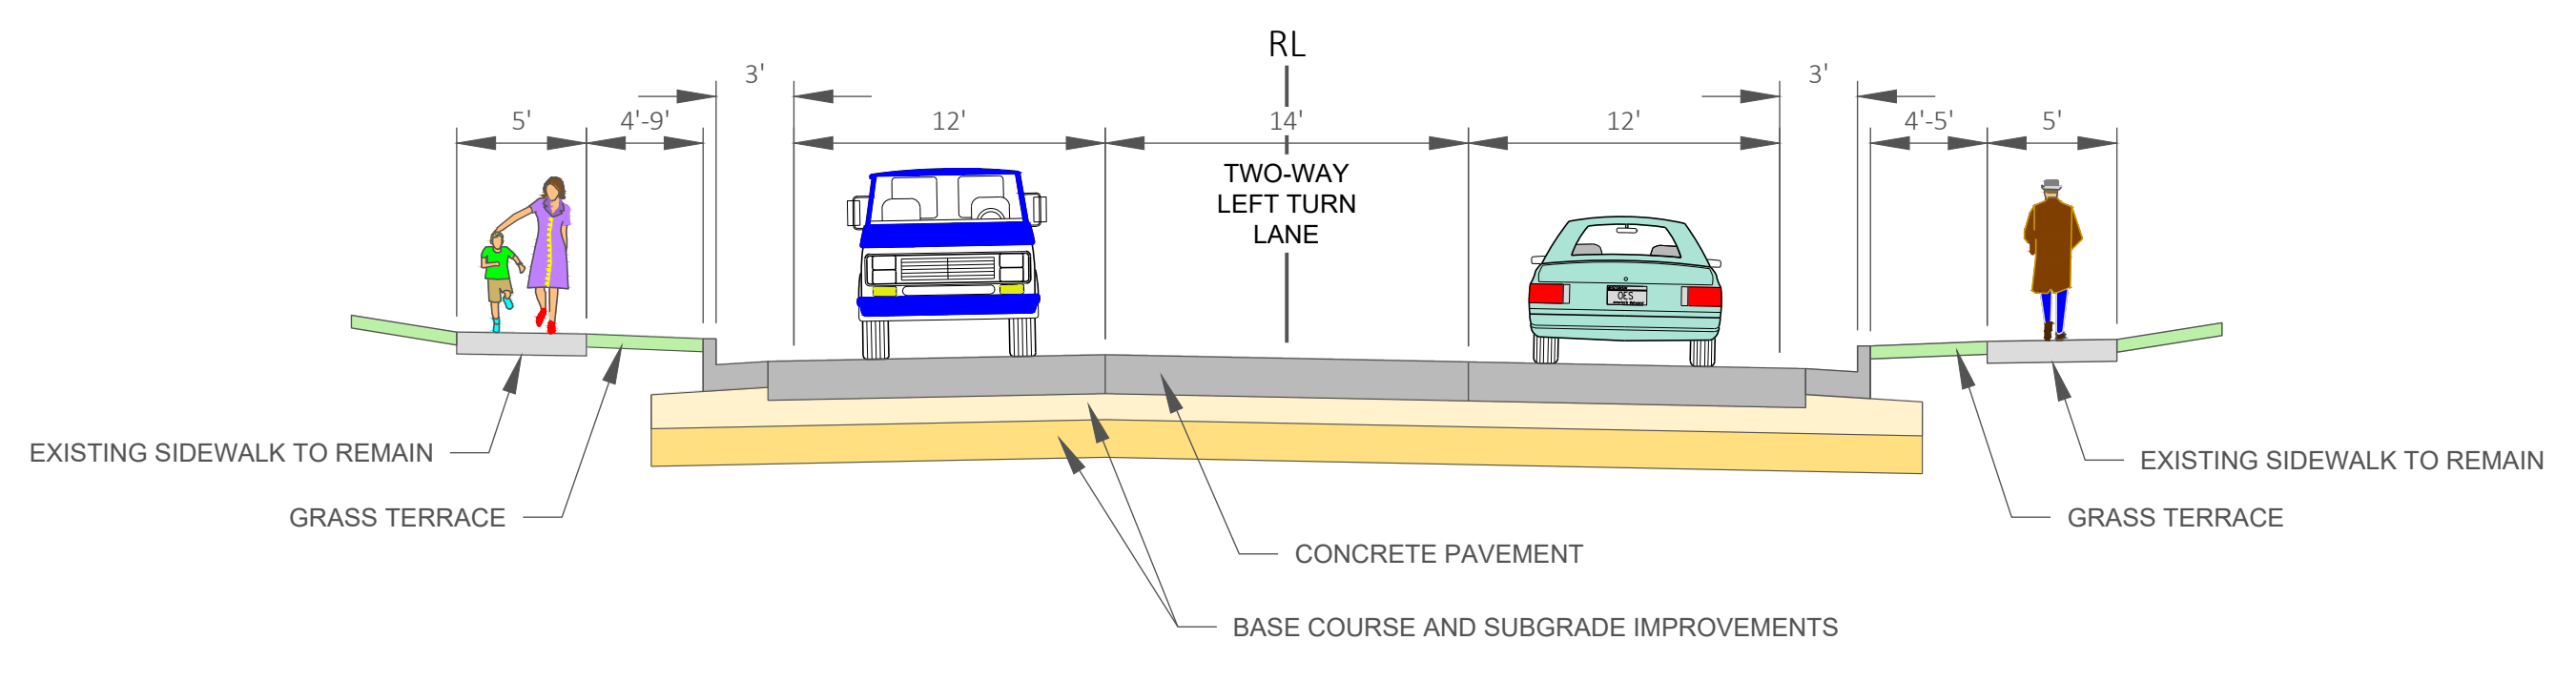
RL
TWO-WAY LEFT TURN LANE
EXISTING SIDEWALK TO REMAIN
GRASS TERRACE
CONCRETE PAVEMENT
BASE COURSE AND SUBGRADE IMPROVEMENTS
EXISTING SIDEWALK TO REMAIN
GRASS TERRACE

PARK STREET TO SUMMIT STREET

LEGEND

⬜	CONCRETE ROAD	- - - -	EXISTING R/W
⬛	ASPHALT ROAD	▨	PROPOSED R/W
⬜	SIDEWALK	⬚	TEMPORARY EASEMENT
▩	DRIVEWAY	⊞	PERMANENT EASEMENT
🟩	GRASS TERRACE	—·—	PROPERTY LINE
◆◆◆	ICE AGE TRAIL	X	DRIVEWAY REMOVAL
		x	TREE/SHRUB REMOVAL

N

0' 20' 40' 80'
SCALE: 1"=40'