NOTES:
R/W AND PROPERTY LINES ARE FROM GIS AND ARE FOR DISPLAY ONLY

TEMPORARY EASEMENT REQUIRED TO CONSTRUCT DRIVEWAYS

TEMPORARY EASEMENT REQUIRED FOR SIDEWALK REPLACEMENT

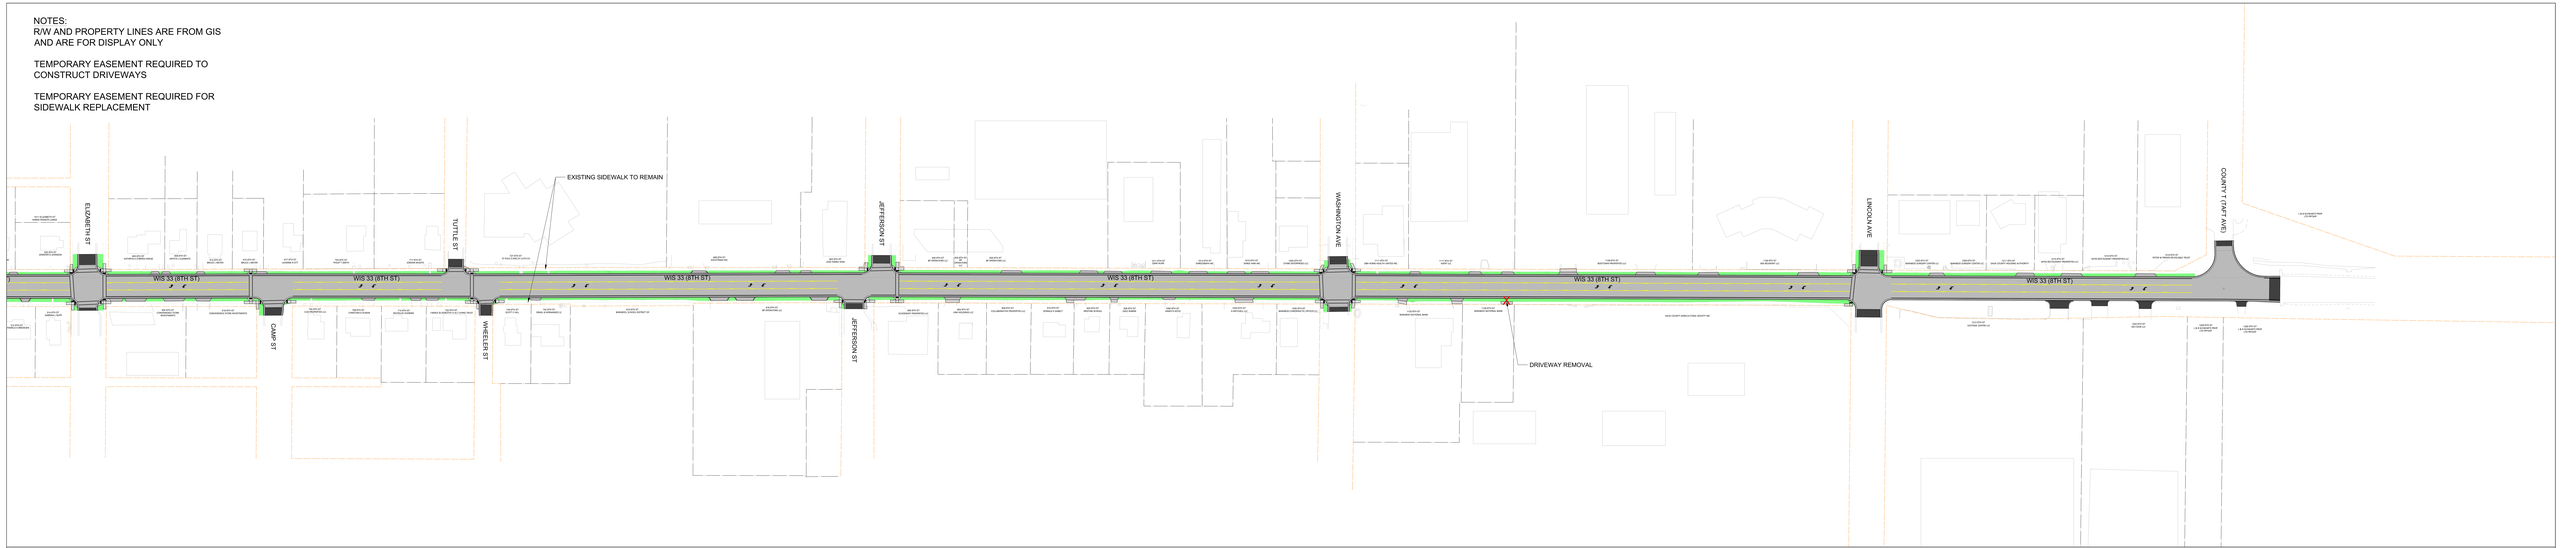

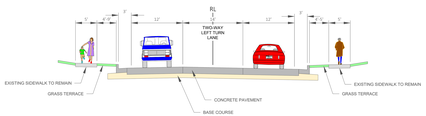

ELIZABETH STREET TO LINCOLN AVENUE

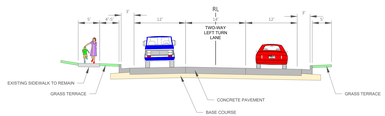

LINCOLN AVENUE TO TAFT AVENUE

ELIZABETH STREET TO TAFT AVENUE

WIS 33 IMPROVEMENTS
CITY OF BARABOO
SAUK COUNTY
WISDOT PROJECT ID 5090-05-71
PUBLIC INVOLVEMENT MEETING #1

KEY

- CONCRETE ROAD
- ASPHALT ROAD
- SIDEWALK
- DRIVEWAY
- TERRACE
- R/W
- PROPERTY LINE

N

0' 20' 40' 80'
SCALE: 1"=40'