Proposed Finished Typical Sections

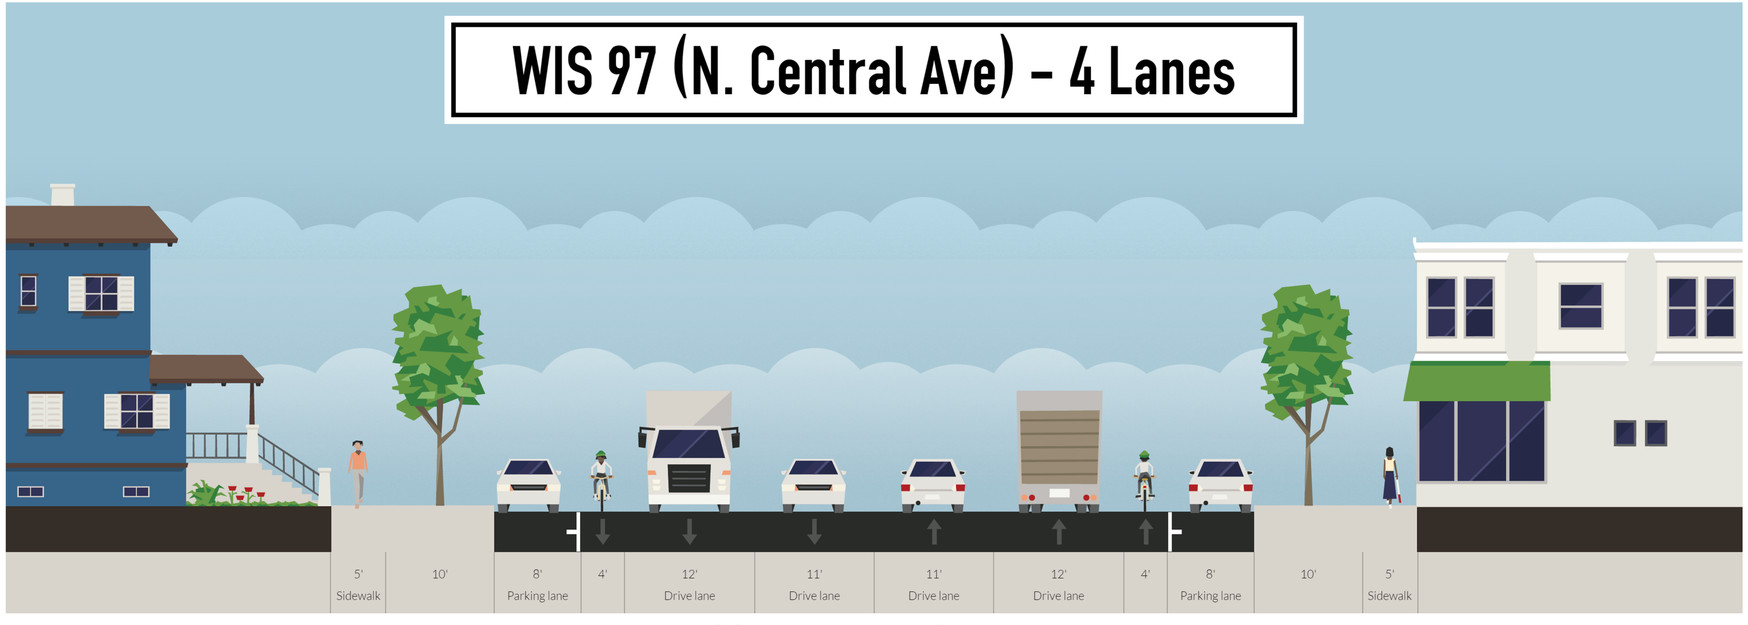

Arnold Street to Edison Street

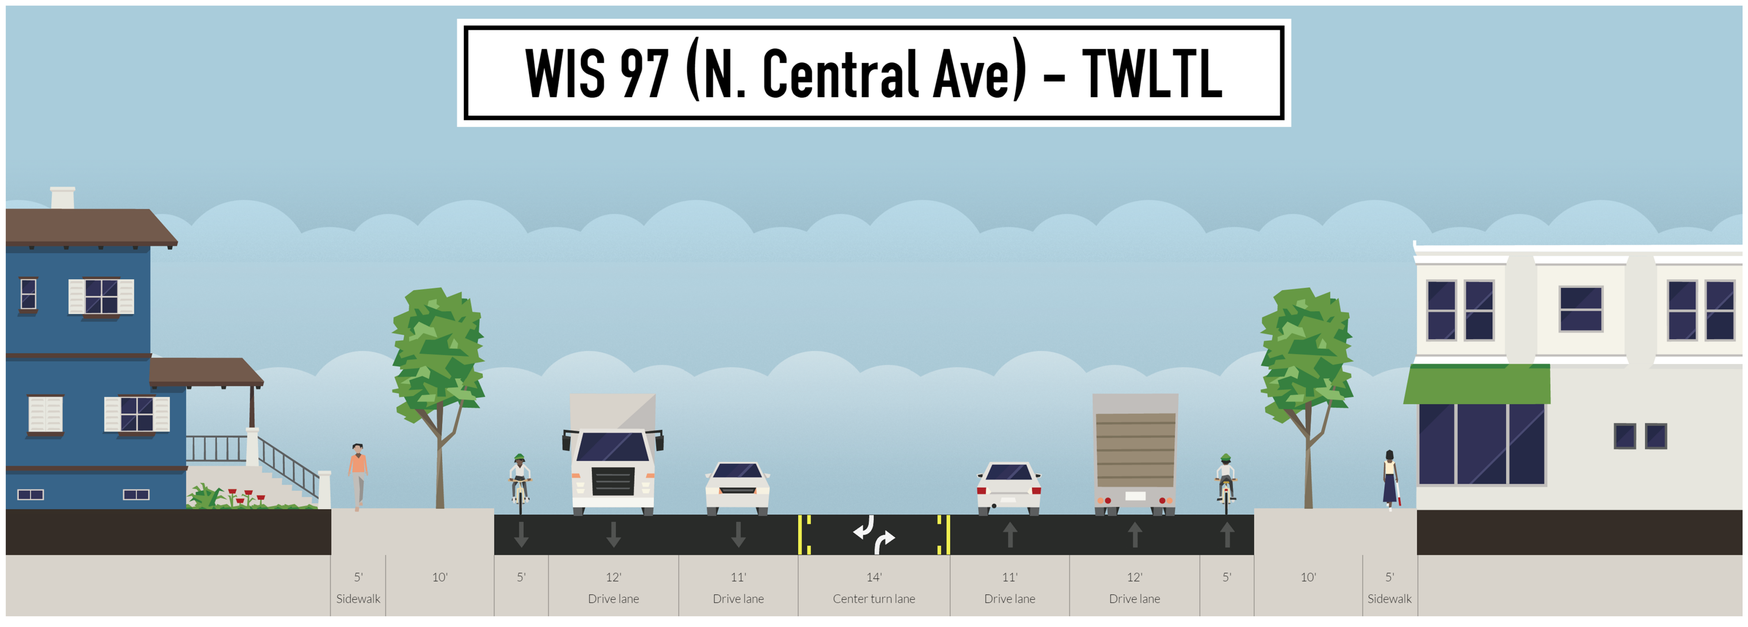

Edison Street to Harrison Street