Alternative C1 - High Level Fixed (Marion Road)

Oregon/Jackson Street Bridge

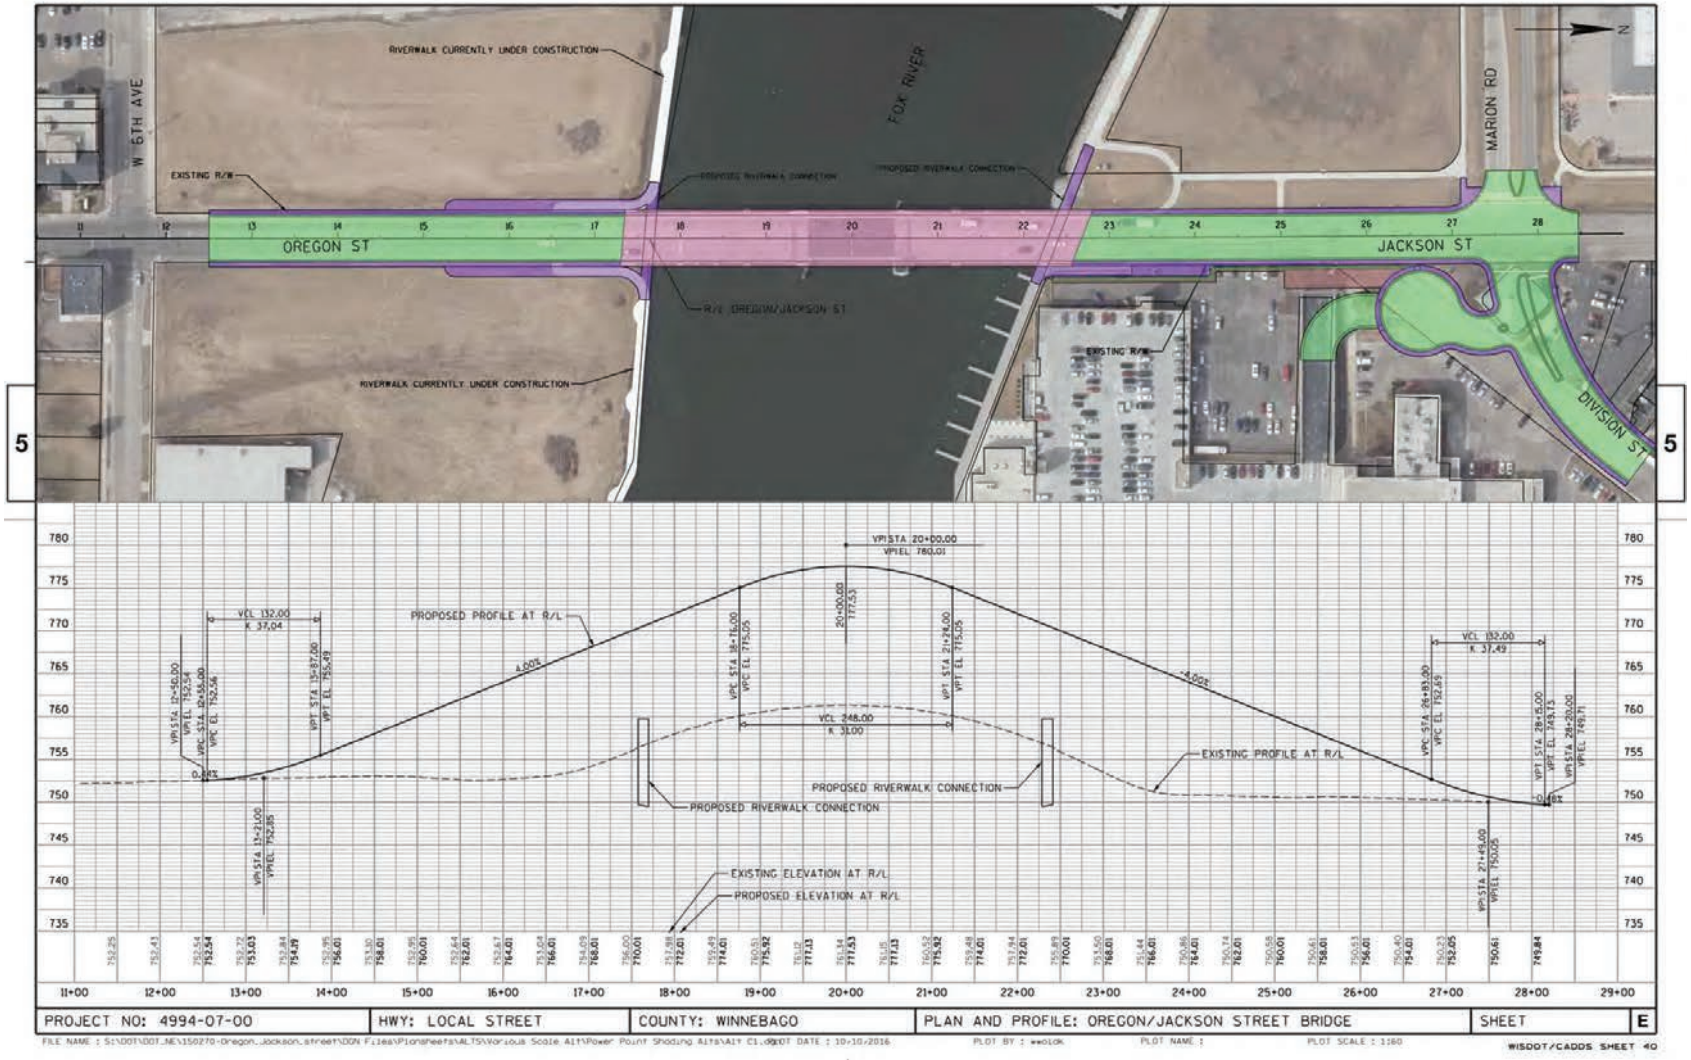

LEGEND

- Roadway
- Sidewalk/Riverwalk
- Structure
- Proposed Driveway