Alternative F - On-Alignment, Raised Clearance with both riverwalks underneath bridge

Oregon/Jackson Street Bridge

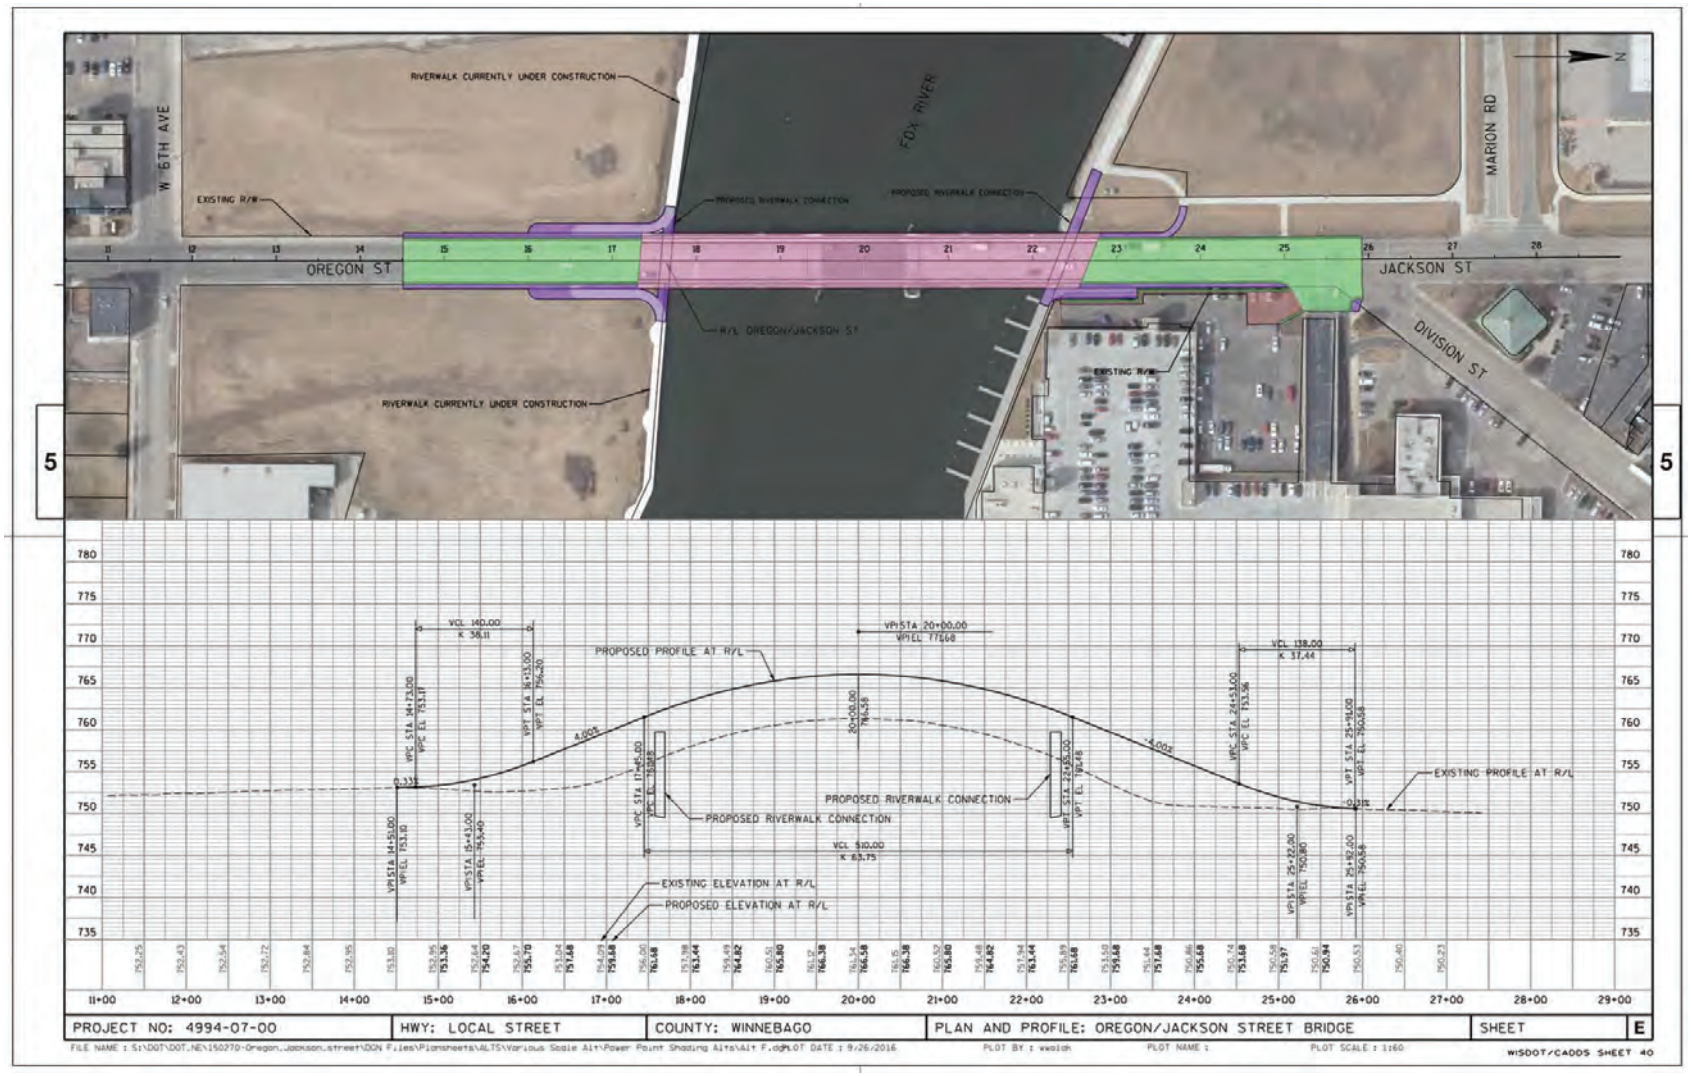

LEGEND

- Roadway
- Sidewalk/Riverwalk
- Structure
- Proposed Driveway