Alternative K1 - Off-Alignment to West, Raised Clearance with south riverwalk underneath bridge (Marion Road)

Oregon/Jackson Street Bridge

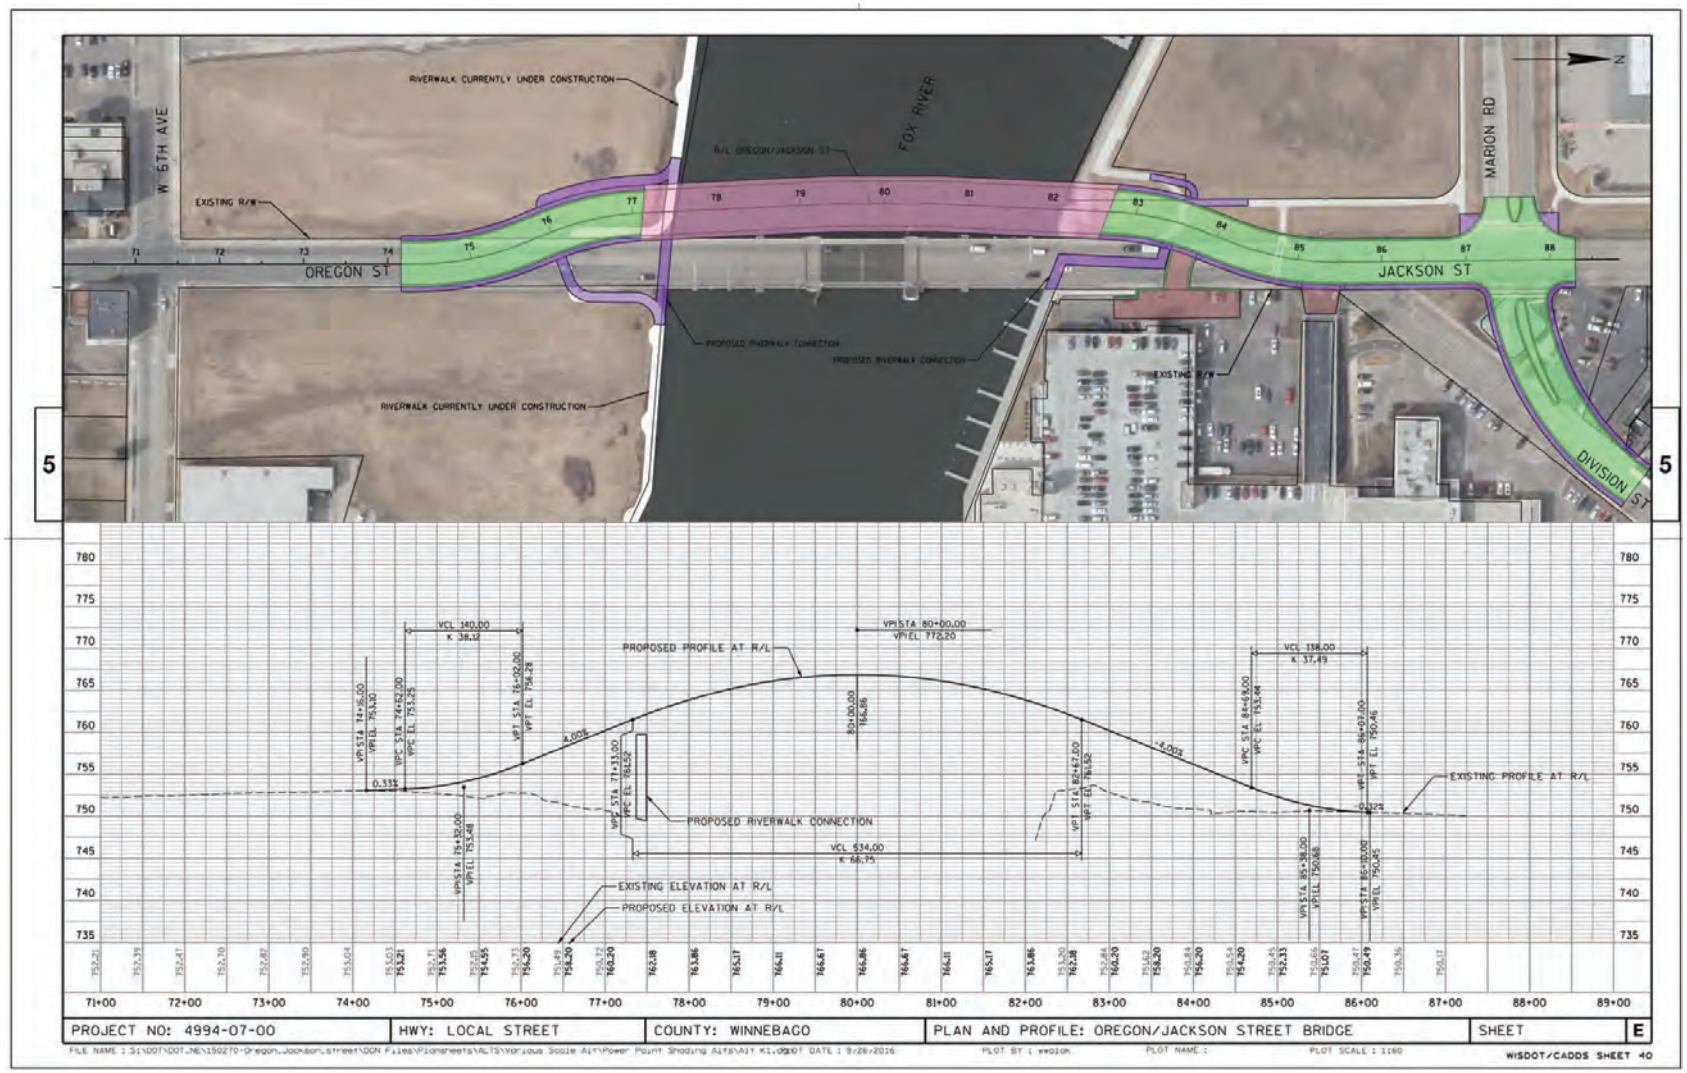

LEGEND

- Roadway
- Sidewalk/Riverwalk
- Structure
- Proposed Driveway