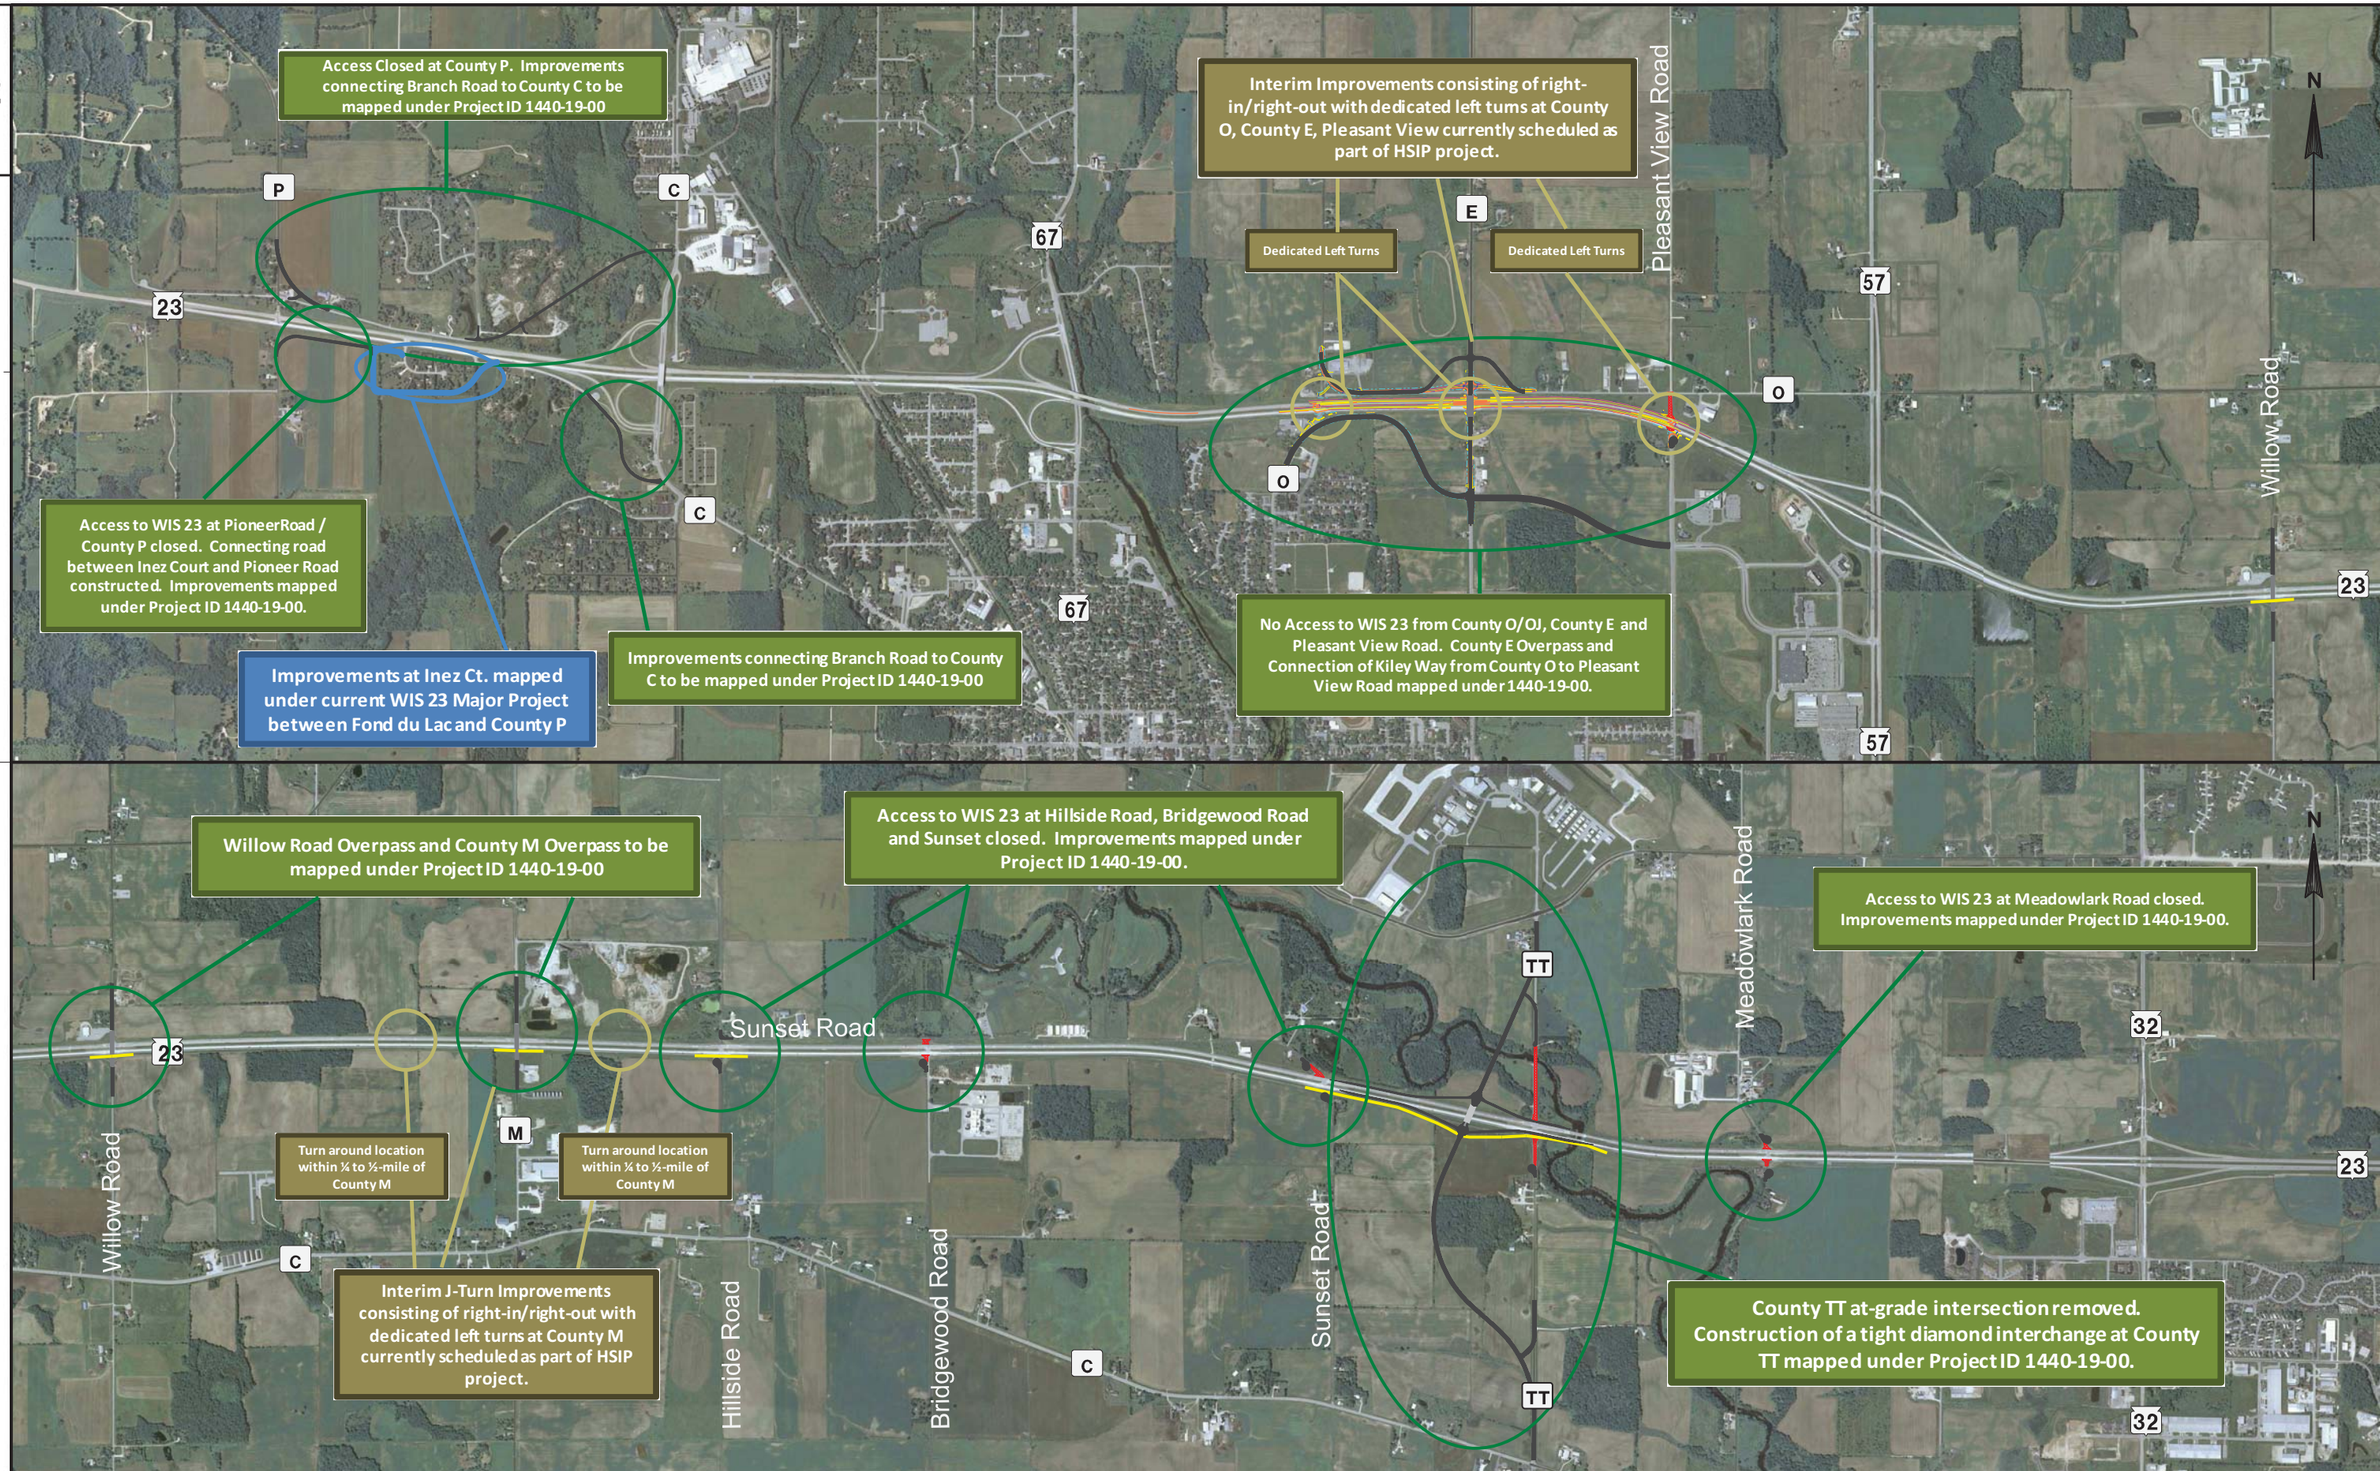

PROJECT NO:1440-19-00	HWY:STH 23	COUNTY: SHEBOYGAN	STH 23 SCHEDULED PROJECTS AND CORRIDOR MAPPING	SHEET	E

FILE NAME : \\daar-svr-10\Milwaukee\CADDS\Active\NE\1440-19-00 STH 23\Exhibits\23 Corridor Exhibit Overview.dgn PLOT DATE : 4/16/2012 PLOT BY : PLOT NAME : PLOT SCALE : 2000.0000 ' / in.