PROJECT ID 4140-19-71
GIBRALTAR - SISTER BAY
DOOR COUNTY

WIS 42
EPHRAIM RIGHT-OF-WAY ADJUSTMENTS

PUBLIC INVOLVEMENT MEETING
6-22-16

DESIGN NOTES:
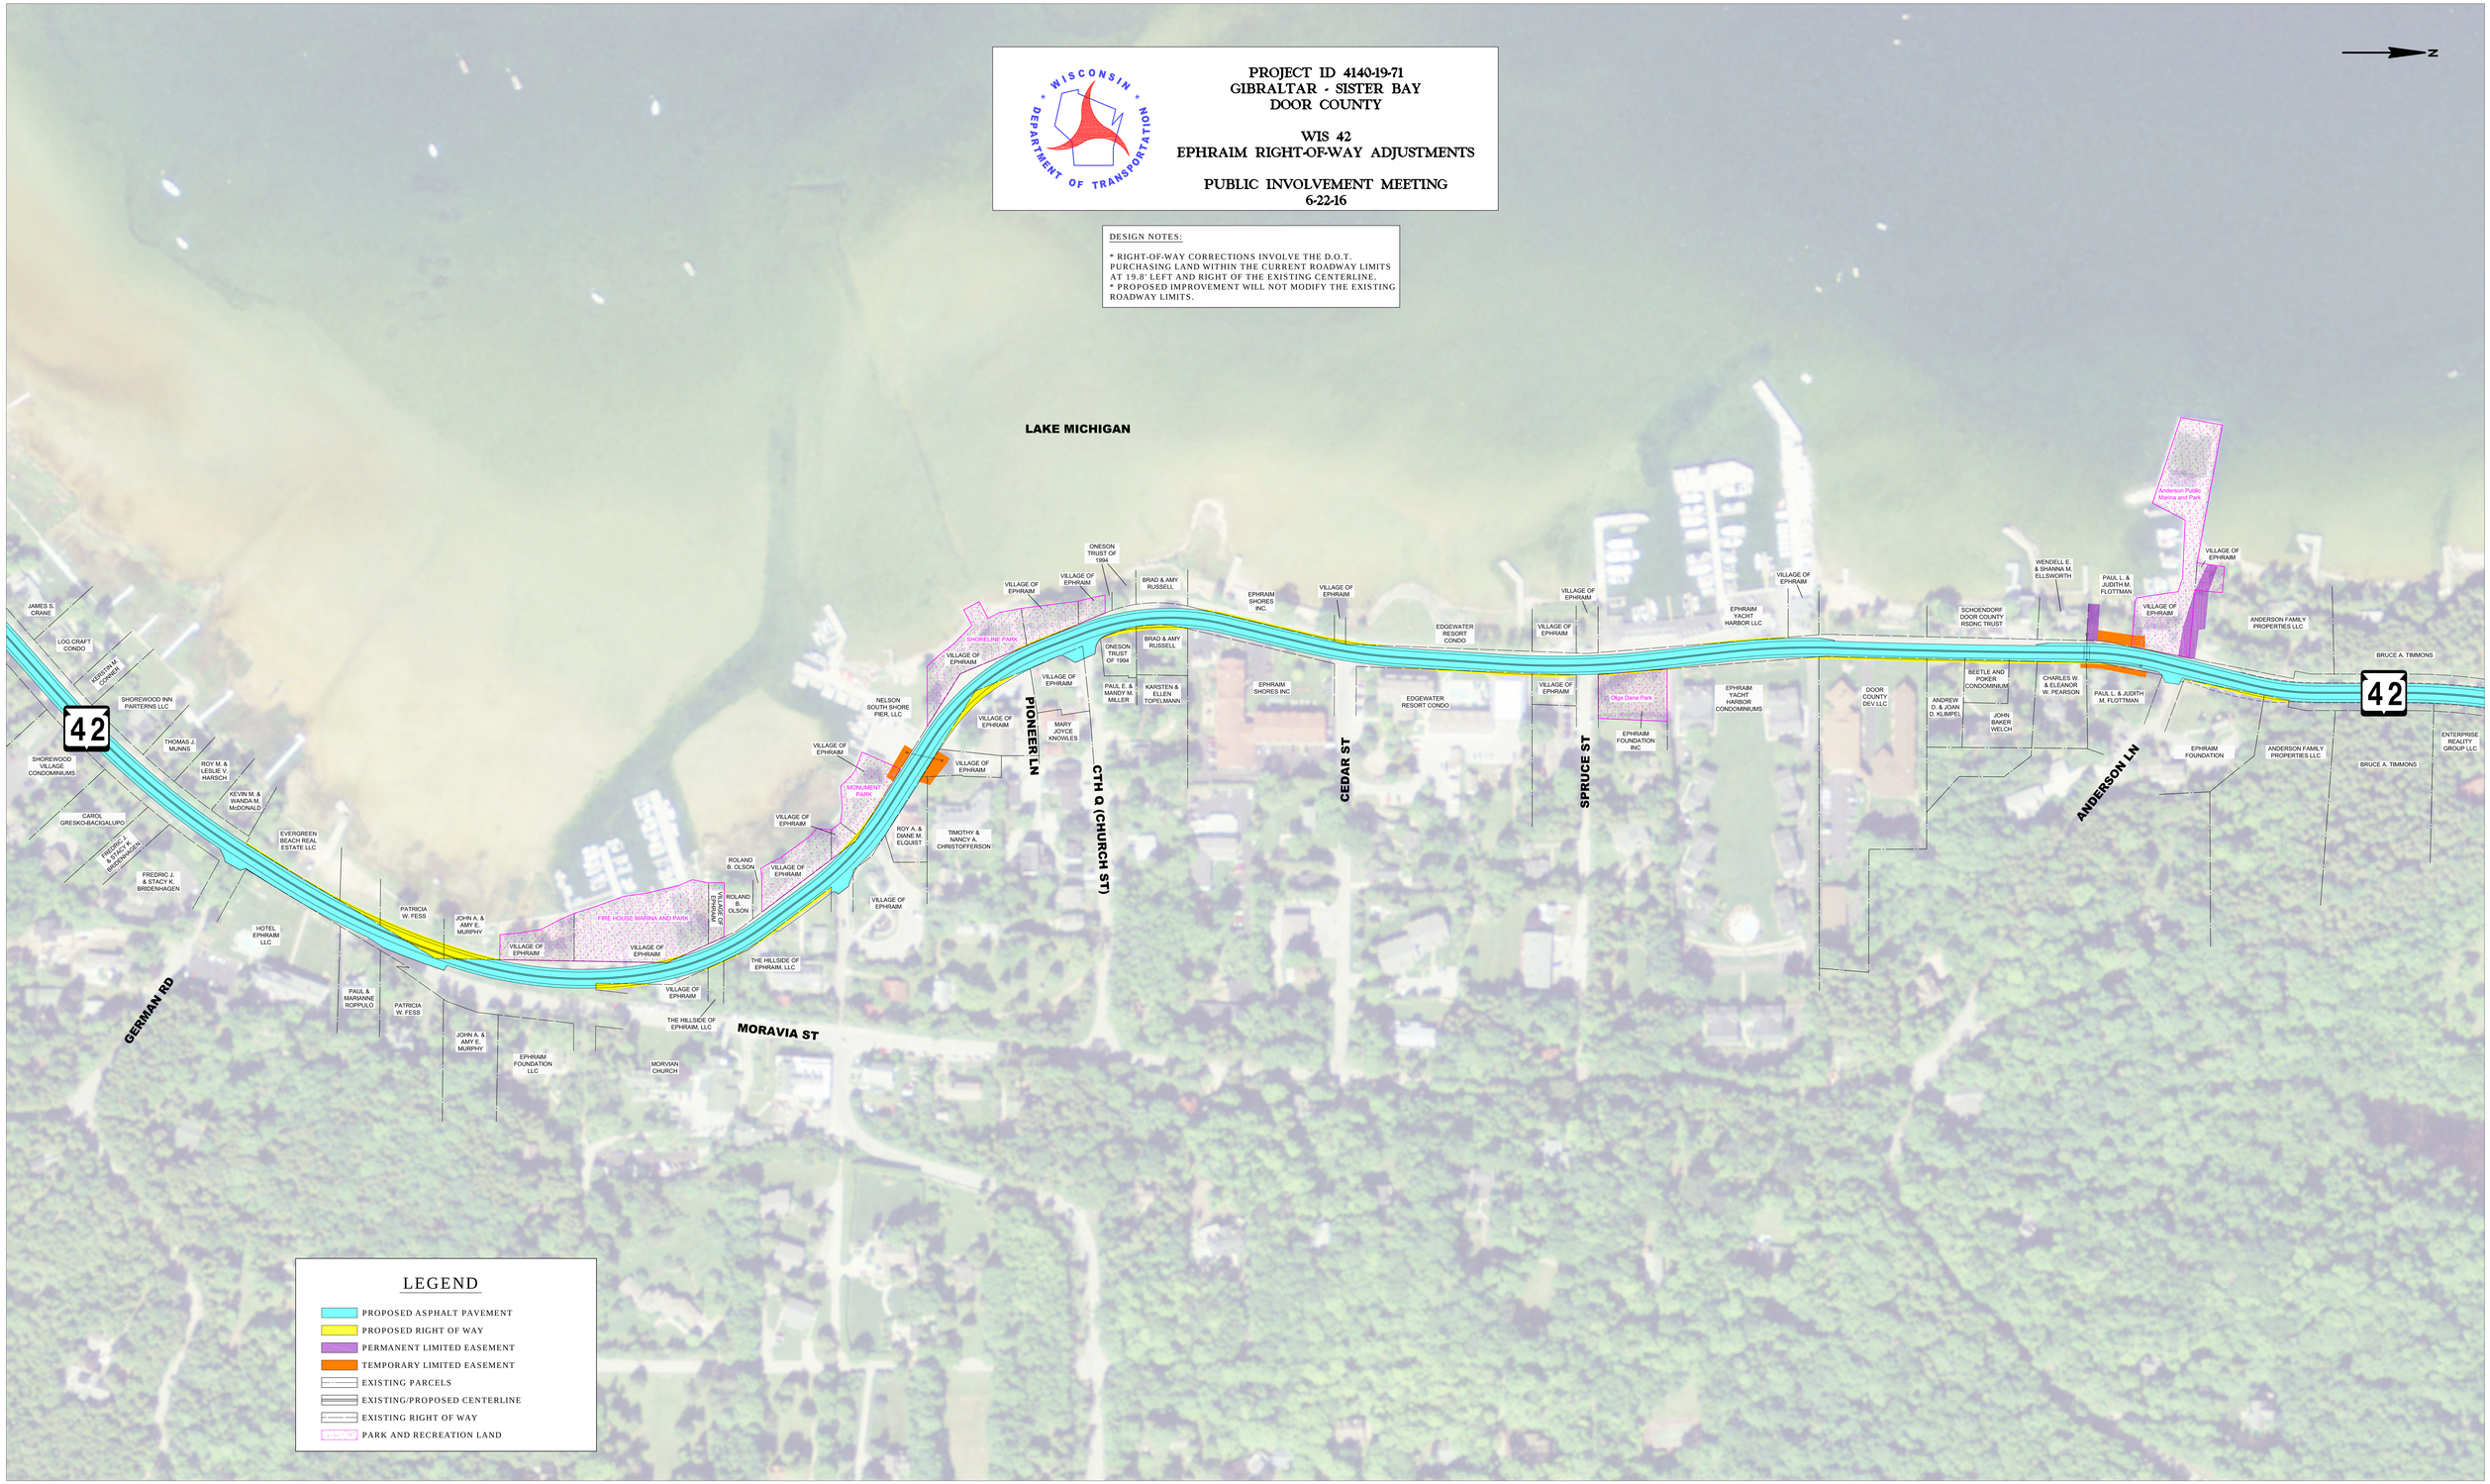
* RIGHT-OF-WAY CORRECTIONS INVOLVE THE D.O.T. PURCHASING LAND WITHIN THE CURRENT ROADWAY LIMITS AT 19.8' LEFT AND RIGHT OF THE EXISTING CENTERLINE.
* PROPOSED IMPROVEMENT WILL NOT MODIFY THE EXISTING ROADWAY LIMITS.