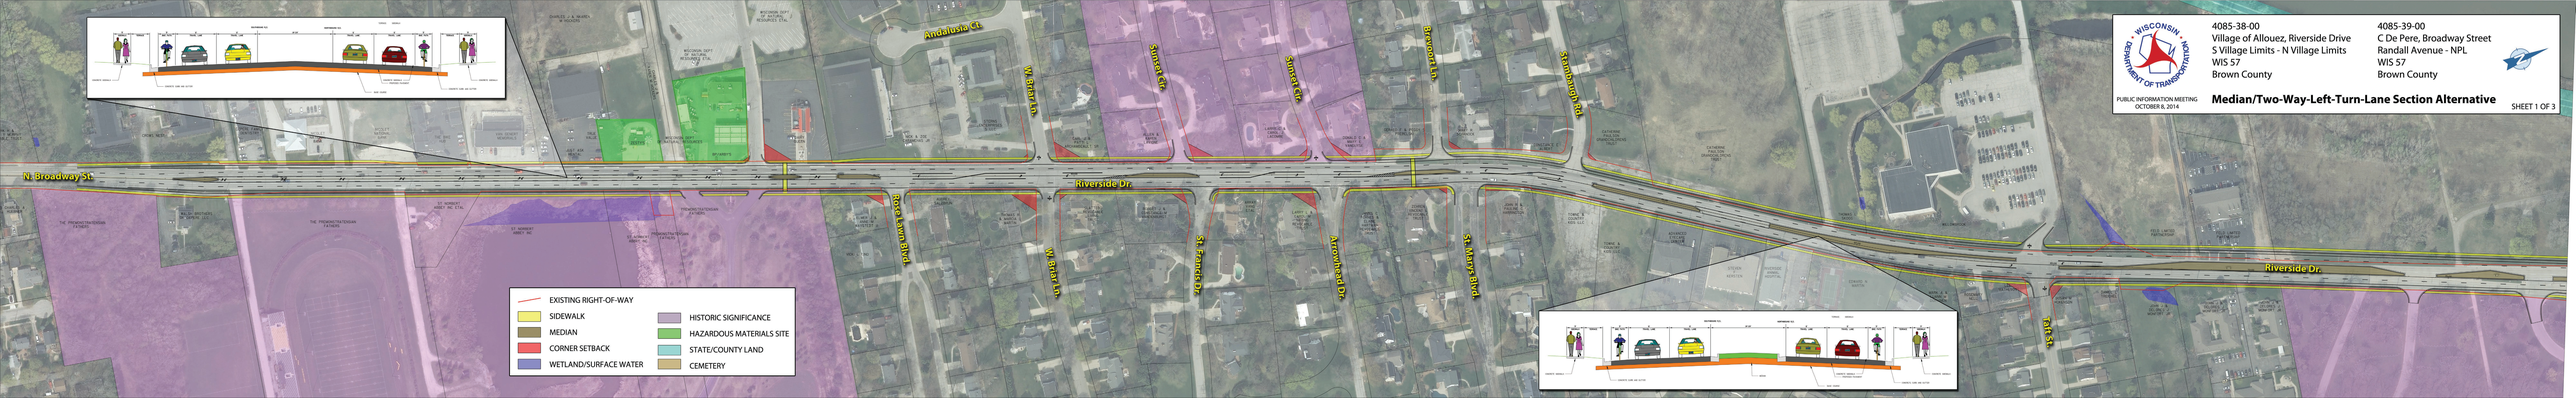

WISCONSIN DEPARTMENT OF TRANSPORTATION

PUBLIC INFORMATION MEETING
OCTOBER 8, 2014

4085-38-00
Village of Allouez, Riverside Drive
S Village Limits - N Village Limits
WIS 57
Brown County

4085-39-00
C De Pere, Broadway Street
Randall Avenue - NPL
WIS 57
Brown County

Median/Two-Way-Left-Turn-Lane Section Alternative