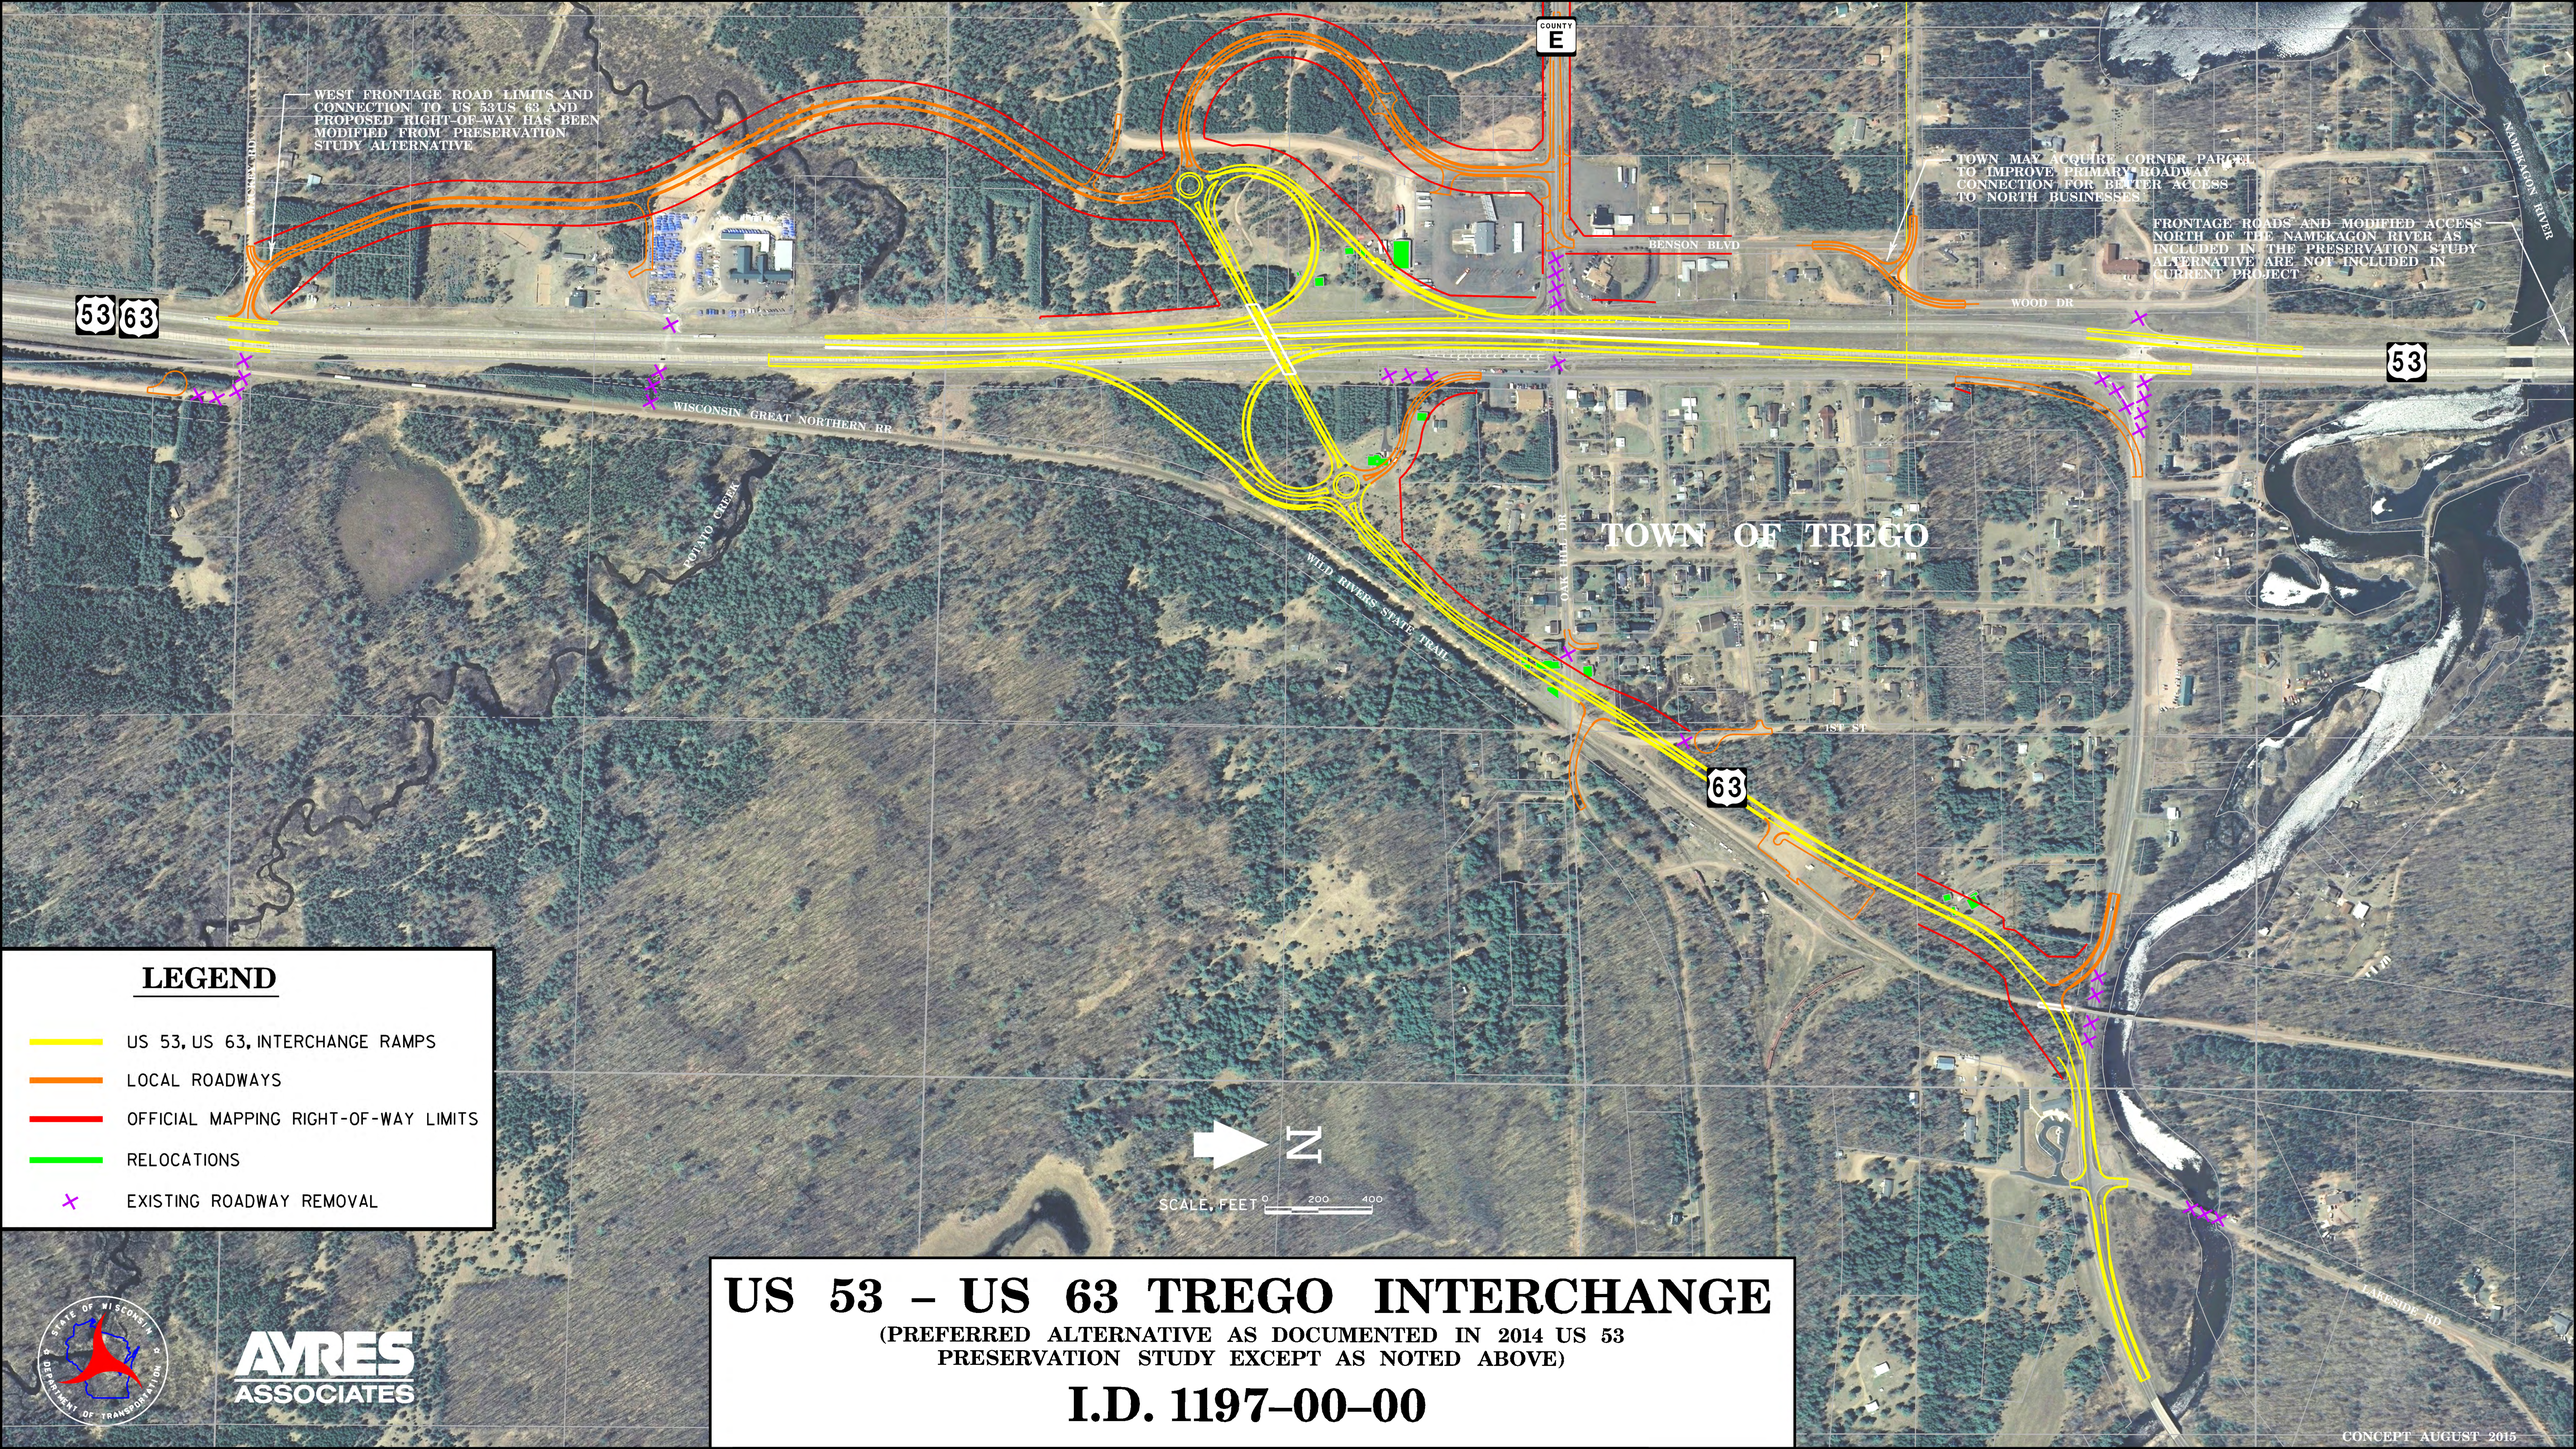


## LEGEND

- US 53, US 63, INTERCHANGE RAMPS
- LOCAL ROADWAYS
- OFFICIAL MAPPING RIGHT-OF-WAY LIMITS
- RELOCATIONS
- EXISTING ROADWAY REMOVAL

# US 53 – US 63 TREGO INTERCHANGE

(PREFERRED ALTERNATIVE AS DOCUMENTED IN 2014 US 53 PRESERVATION STUDY EXCEPT AS NOTED ABOVE)

## I.D. 1197-00-00

STATE OF WISCONSIN DEPARTMENT OF TRANSPORTATION

AYRES ASSOCIATES

CONCEPT AUGUST 2015